




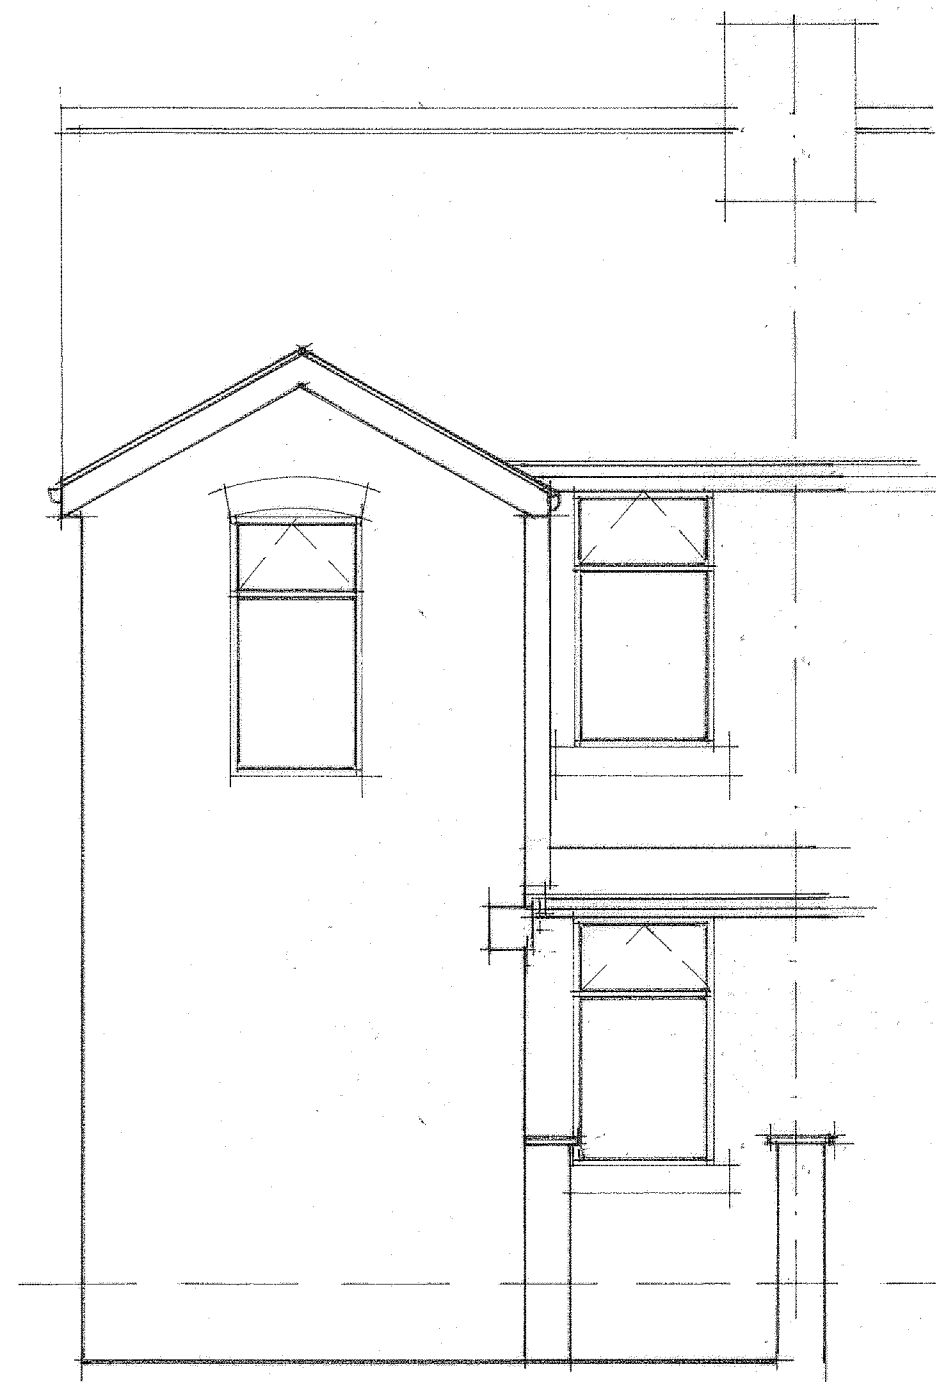


REAR ELEVATION

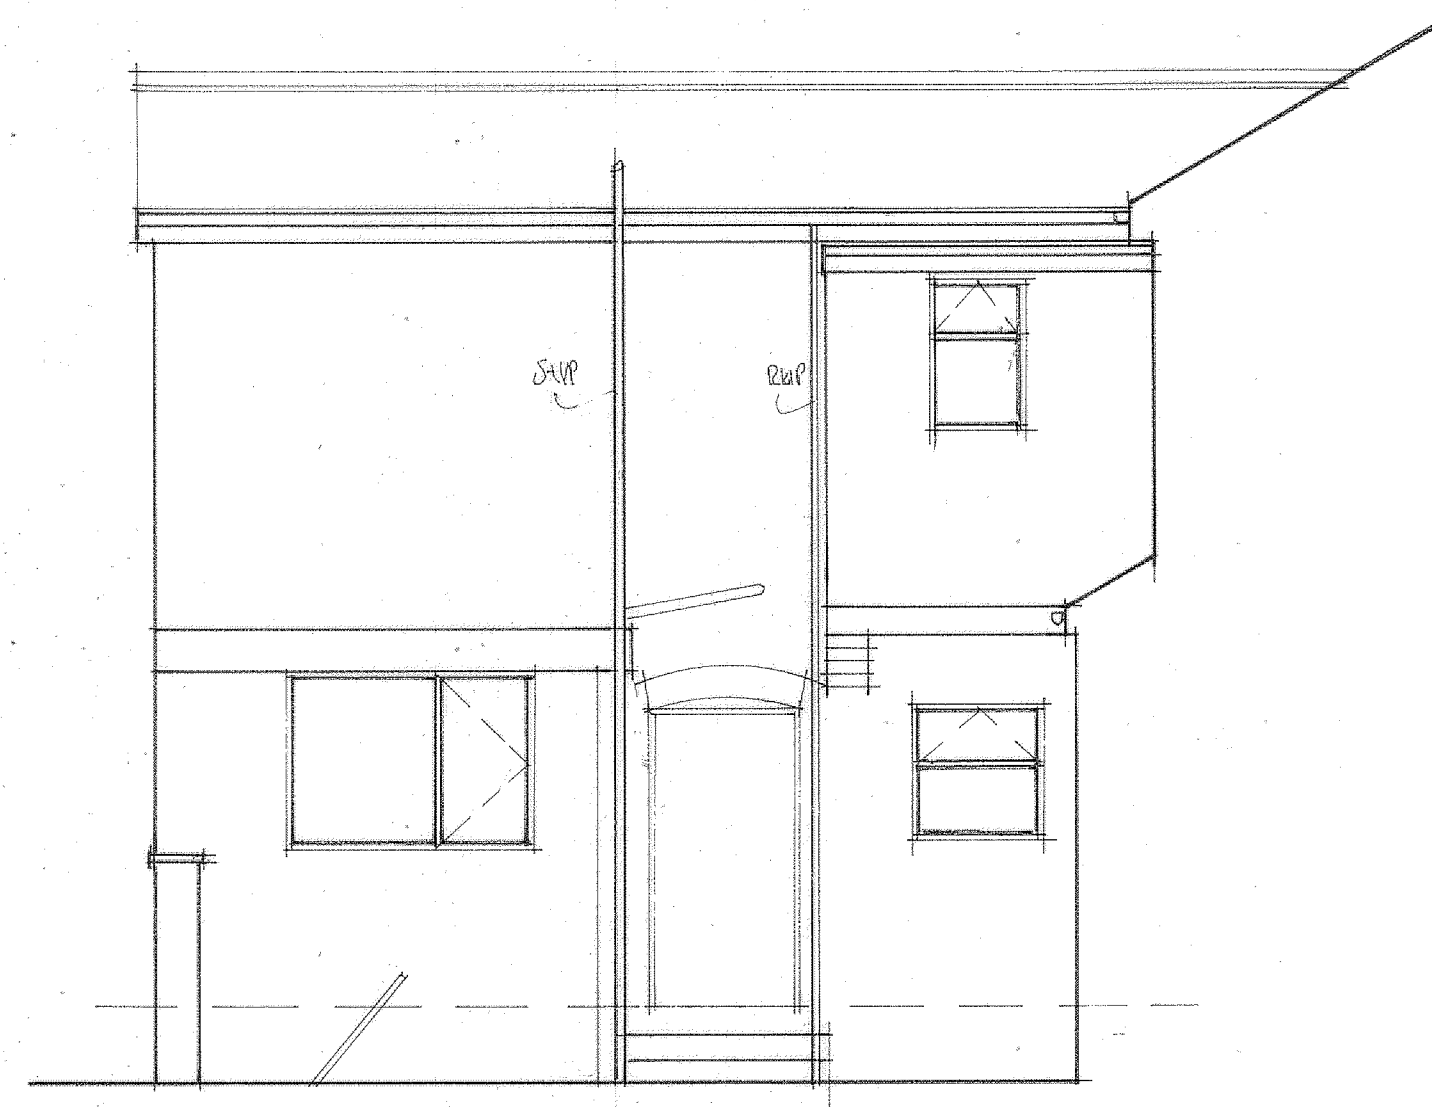

SIDE ELEVATION

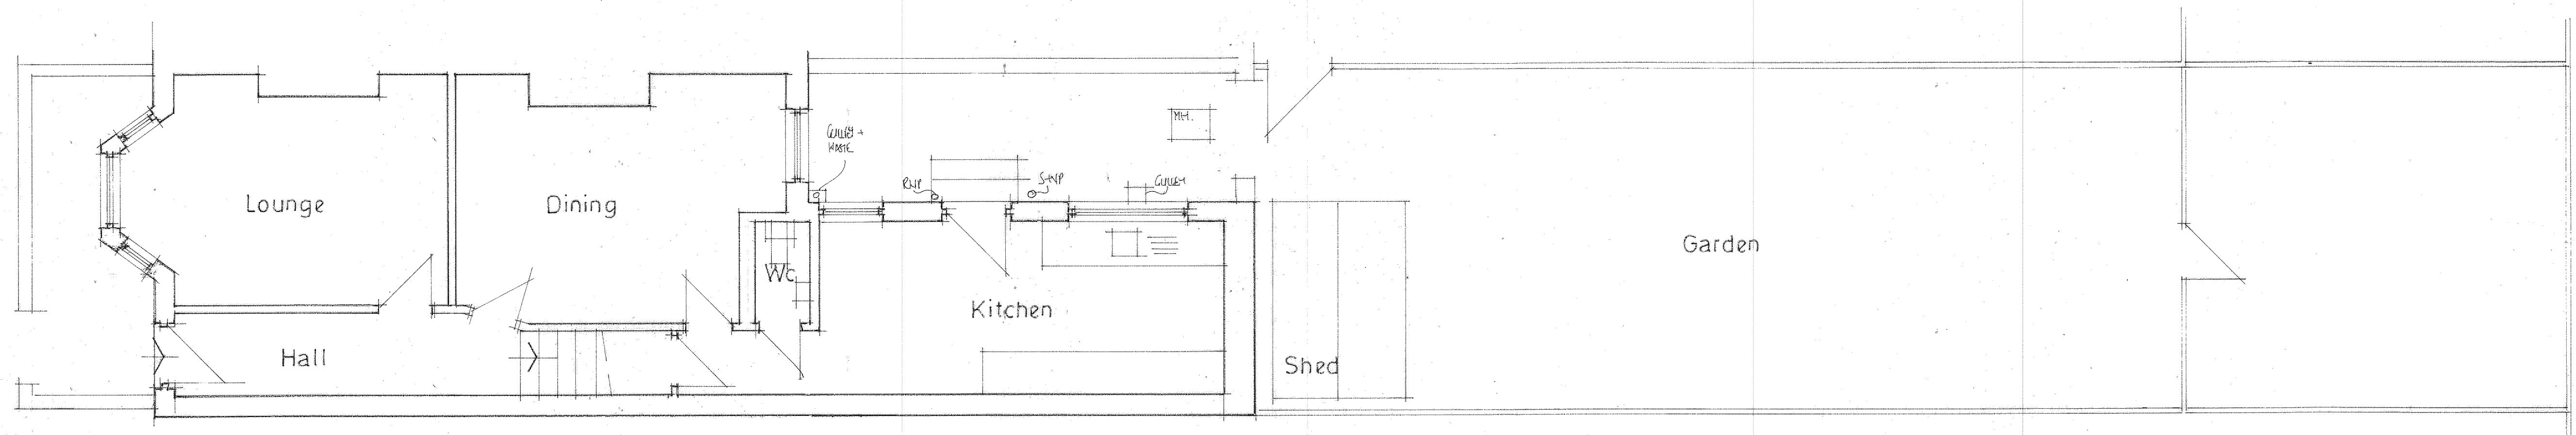

GROUND FLOOR PLAN

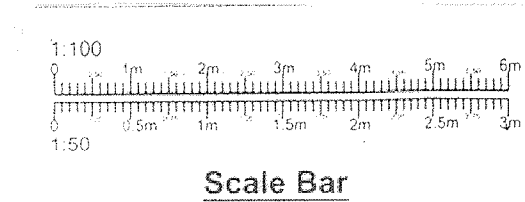

PROJECT
PROPOSED SINGLE STOREY
REAR EXTENSION.
DRAWING TITLE
EXISTING LAYOUT AND
ELEVATIONS.
CLIENT
MR. A. WHITBY.
ADDRESS
10 EGERTON STREET,
MANCHESTER. M25 1FS.
SCALE
SCALE 1:50@A1
DRAWING No
FO 12225801/1.
DATE
DEC 2022.