

SP Architectural

This drawing (or any part thereof) is not to be copied, transmitted or disclosed to any third party or unauthorised person without the prior written consent of SP Architectural.


This Drawing is to be read in coincidence with all other relevant drawings prepared by consultants and sub-contractors.

Do not scale from this document. Work only in accordance to printed dimensions.





Report any discrepancies to the drawing author or representatives thereof.

© ALL RIGHTS RESERVED. no part of this drawing may be reproduced or transmitted in any form or by any means without the written consent of the copyright holder.

Once printed & distributed this document is assumed 'Uncontrolled'.

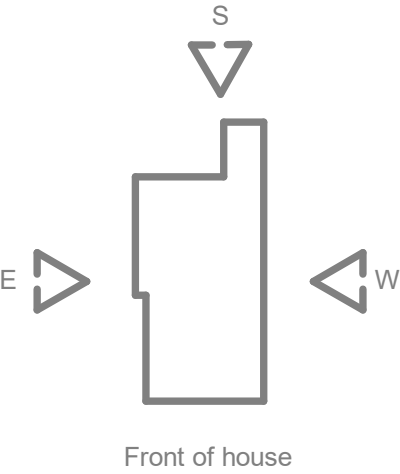

- 1) Proposed Brick to match existing
- 2) uPVC Windows to match existing
- 3) Rubber Flat roof
- 4) Propose uPVC double doors
- 5) Propose uPVC storage door

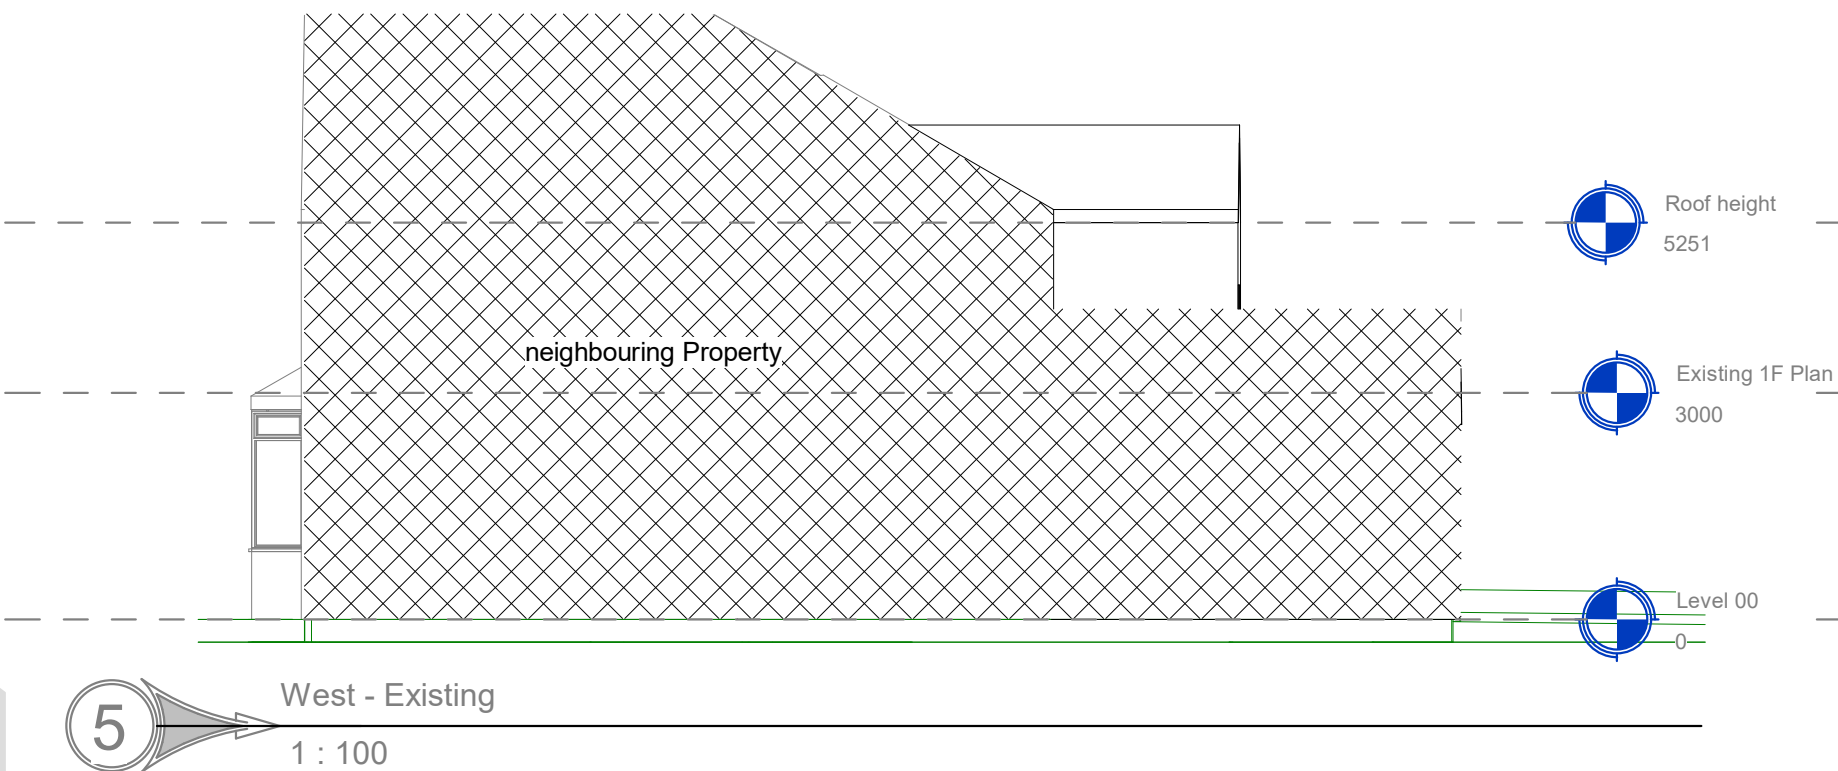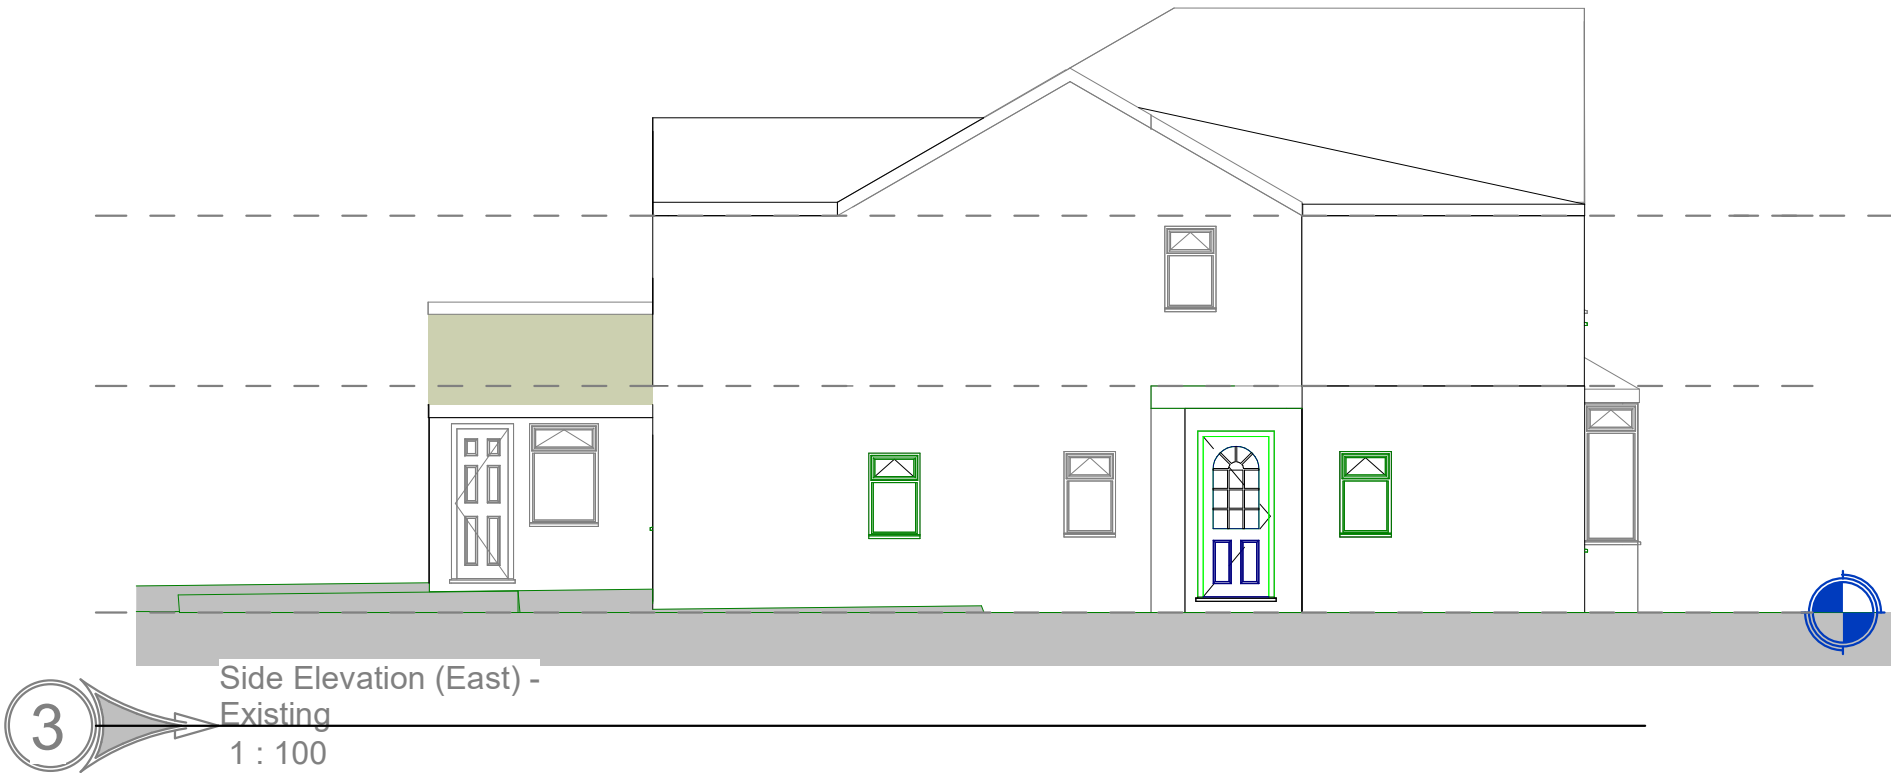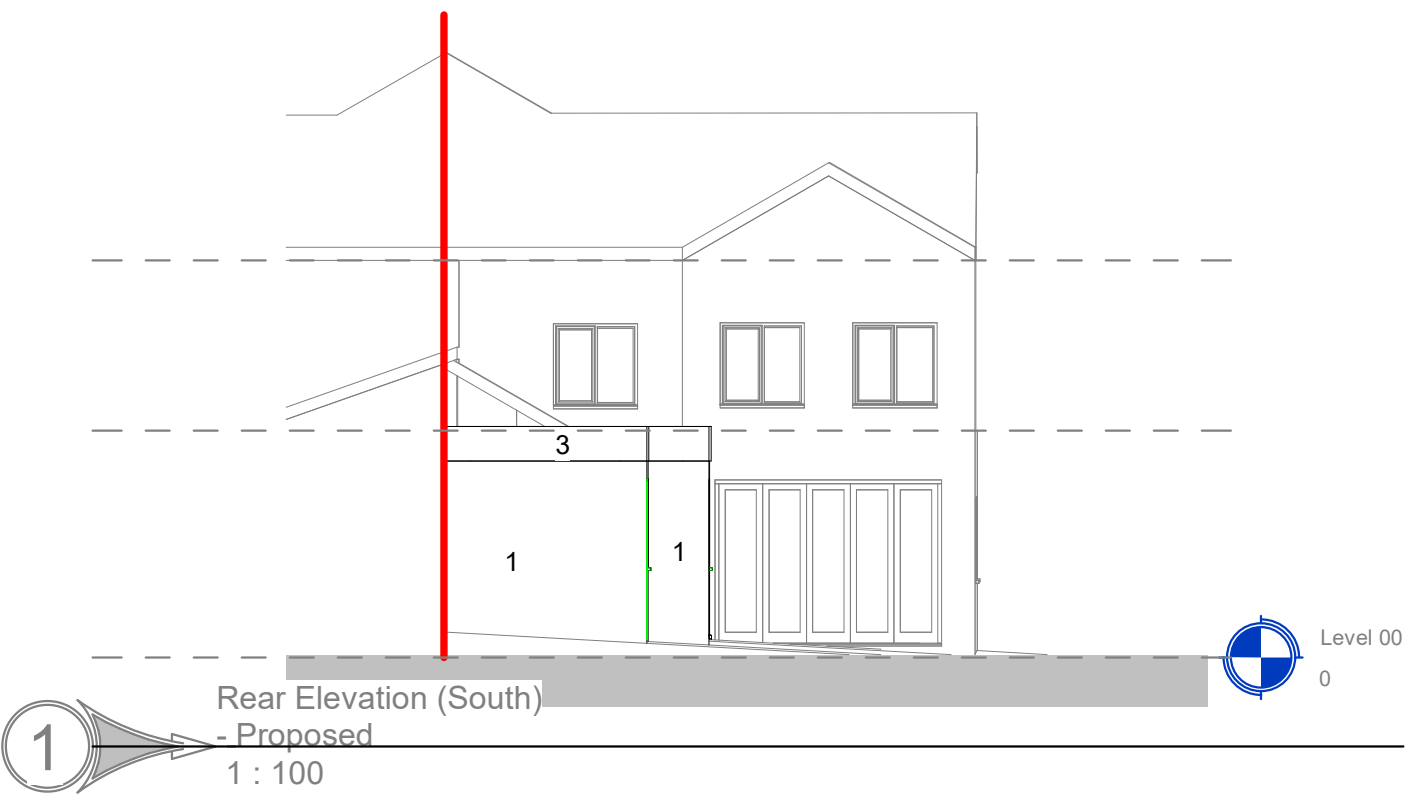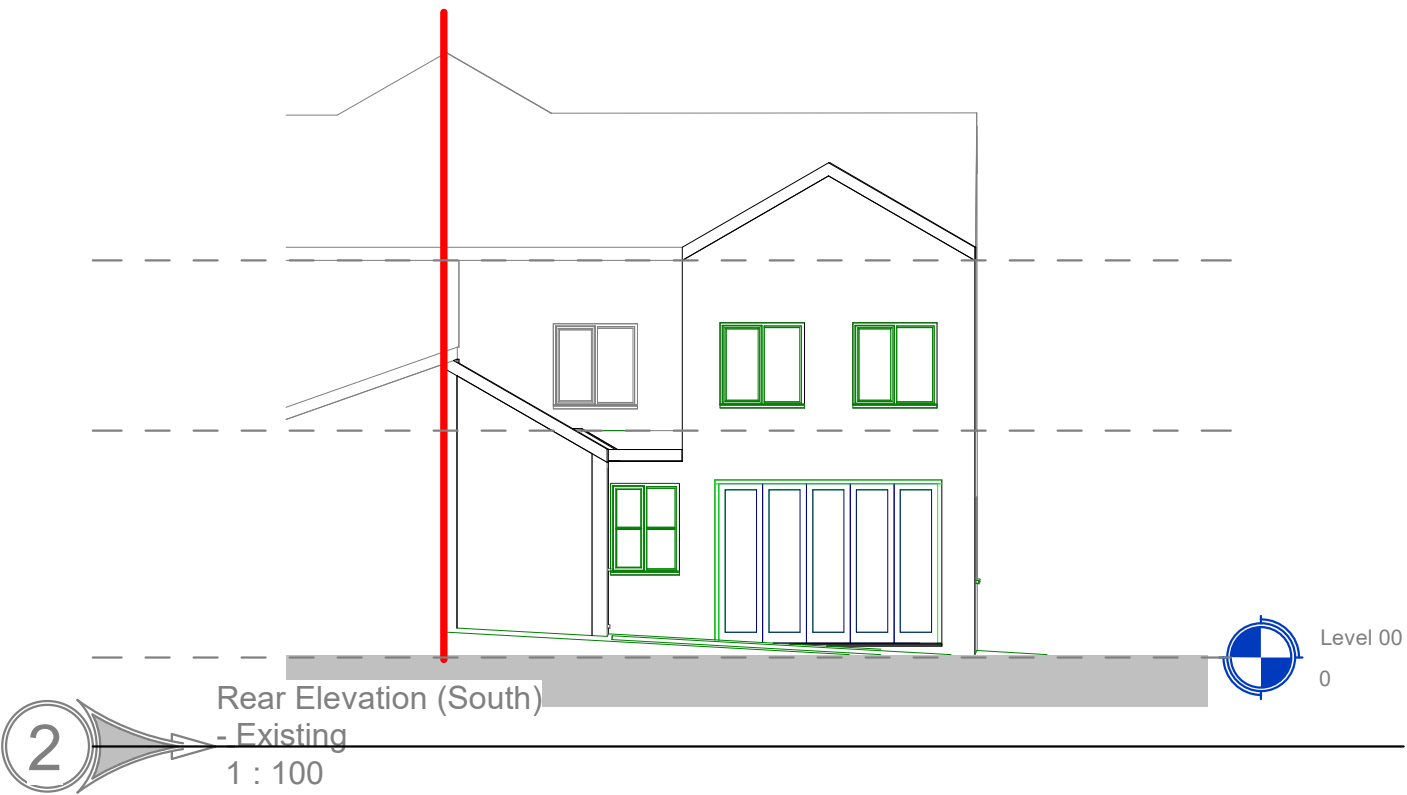

P2	11/05/26	West elevation added, Rear elevation	SP
P1	13/04/26	boundary line added Initial Planning Issue	SP

Rev #:	Issue Date:	Description:	Issued By:
CLIENT: Luke Barnett			
PROJECT: Rear Extension 37 Lowes Road, Bury BL9 6PW			
DRAWING TITLE: Existing and Proposed Elevation 04			
THIS DRAWING HAS BEEN PRODUCED UNSING AUTODESK™ REVIT			
DRAWN: SP	CHECKED: SP	APPROVED: SP	
SCALE: PER VIEW	DATE: 11/05/26	SHEET SIZE: A2	
PROJECT NUMBER: PR58	SUITABILITY CODE:		
DRAWING CLASSIFICATION:			