




Proposed Side Elevation
Scale: 1:100



Proposed Front Elevation
Scale: 1:100



Site Location Plan
Scale: 1:1250

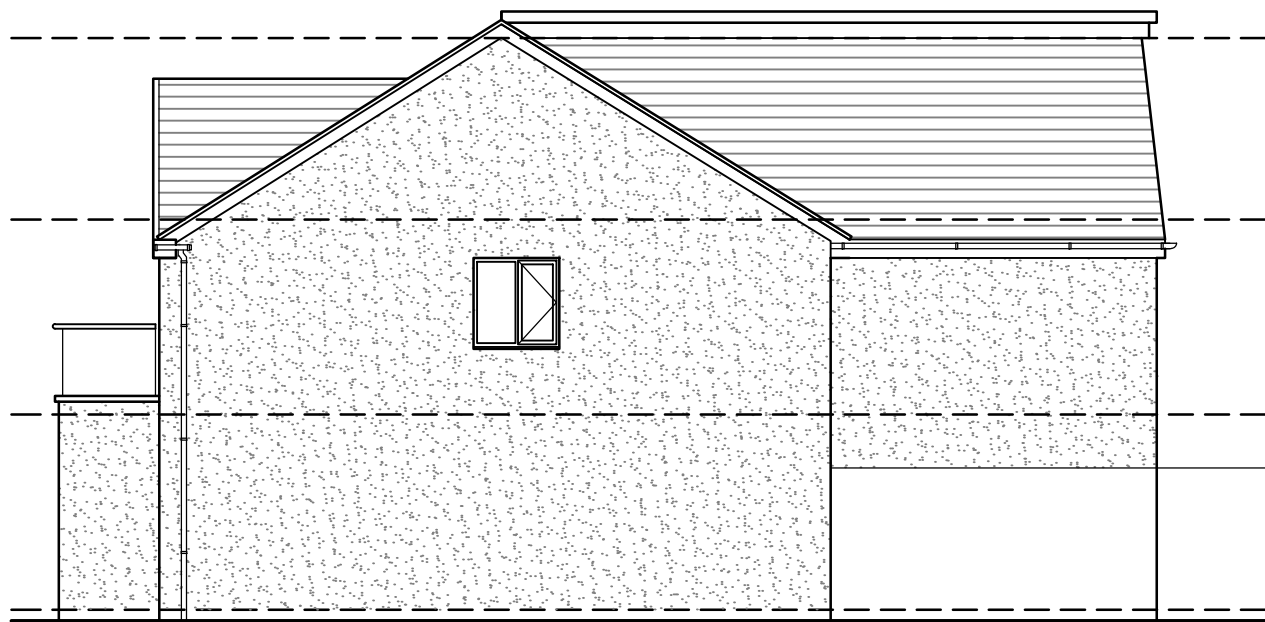

Proposed Side Elevation
Scale: 1:100



Proposed Rear Elevation
Scale: 1:100

REV	Notes	Date	By

CRISP

architecture

Email: studio@crisparchitecture.co.uk

Chartered Institute of
Architectural Technologists
Chartered Practice

Project:		11 Redmere Drive Bury, BL9 9GB	
Drawing Title: Proposed Elevations			
Project No: 2104		File Identifier:2104_72_08	
Drawing No: 72_08		Revision:	
Drawn By: SMH		Checked By:SMH	
Scale: 1:50 @ A3		Date: 26/04/2021	
Purpose of Issue: F E A S I B I L I T Y			
Drawing Status: P L A N N I N G			