


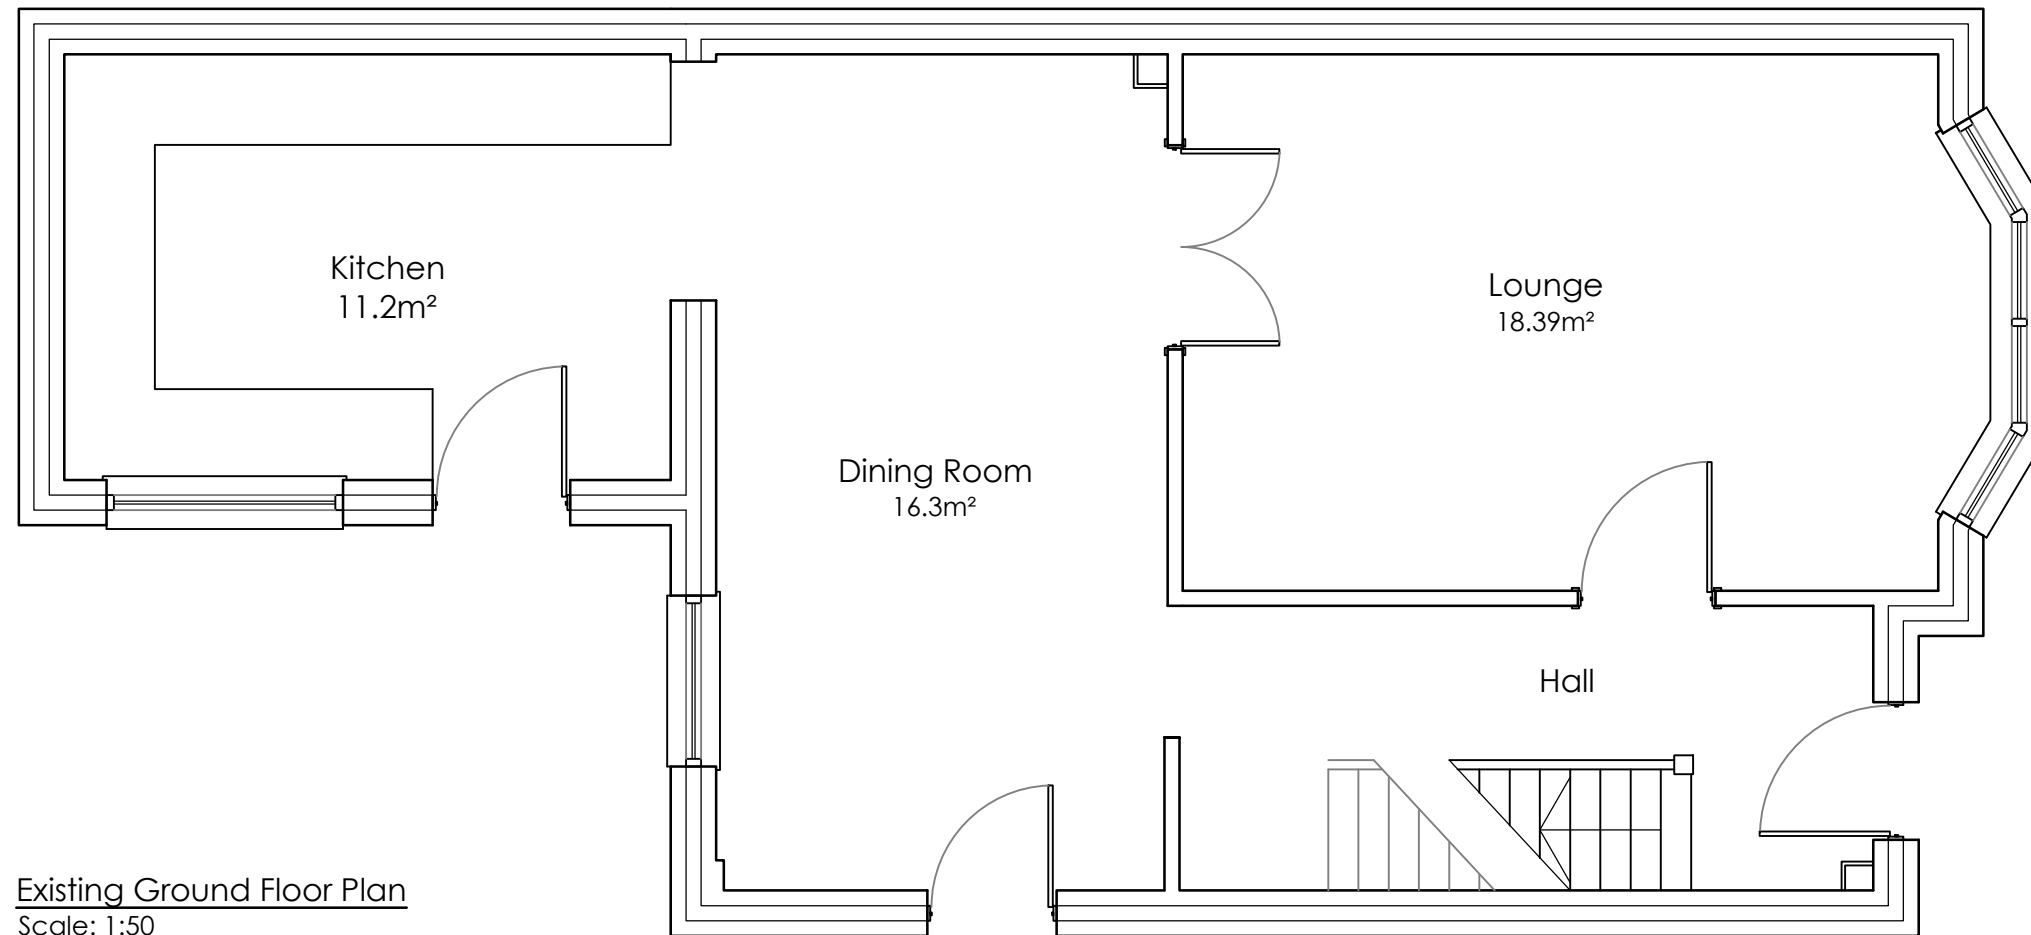

Existing Ground Floor Plan  
Scale: 1:50

Site Boundary



Site Location Plan  
Scale: 1:1250



Key

Site Boundary

| REV | Notes | Date | By |
|-----|-------|------|----|
|     |       |      |    |

# CRISP

## architecture

Email: [studio@crisparchitecture.co.uk](mailto:studio@crisparchitecture.co.uk)

Chartered Institute of  
Architectural Technologists  
Chartered Practice

Project: 11 Redmere Drive  
Bury, BL9 9GB

Drawing Title: Existing Ground Floor Plan

|                   |                            |
|-------------------|----------------------------|
| Project No: 2104  | File Identifier:2104_72_02 |
| Drawing No: 72_02 | Revision: .....            |
| Drawn By: SMH     | Checked By:SMH             |
| Scale: 1:50 @ A3  | Date: 26/04/2021           |

Purpose of Issue: FEASIBILITY

Drawing Status: PLANNING