


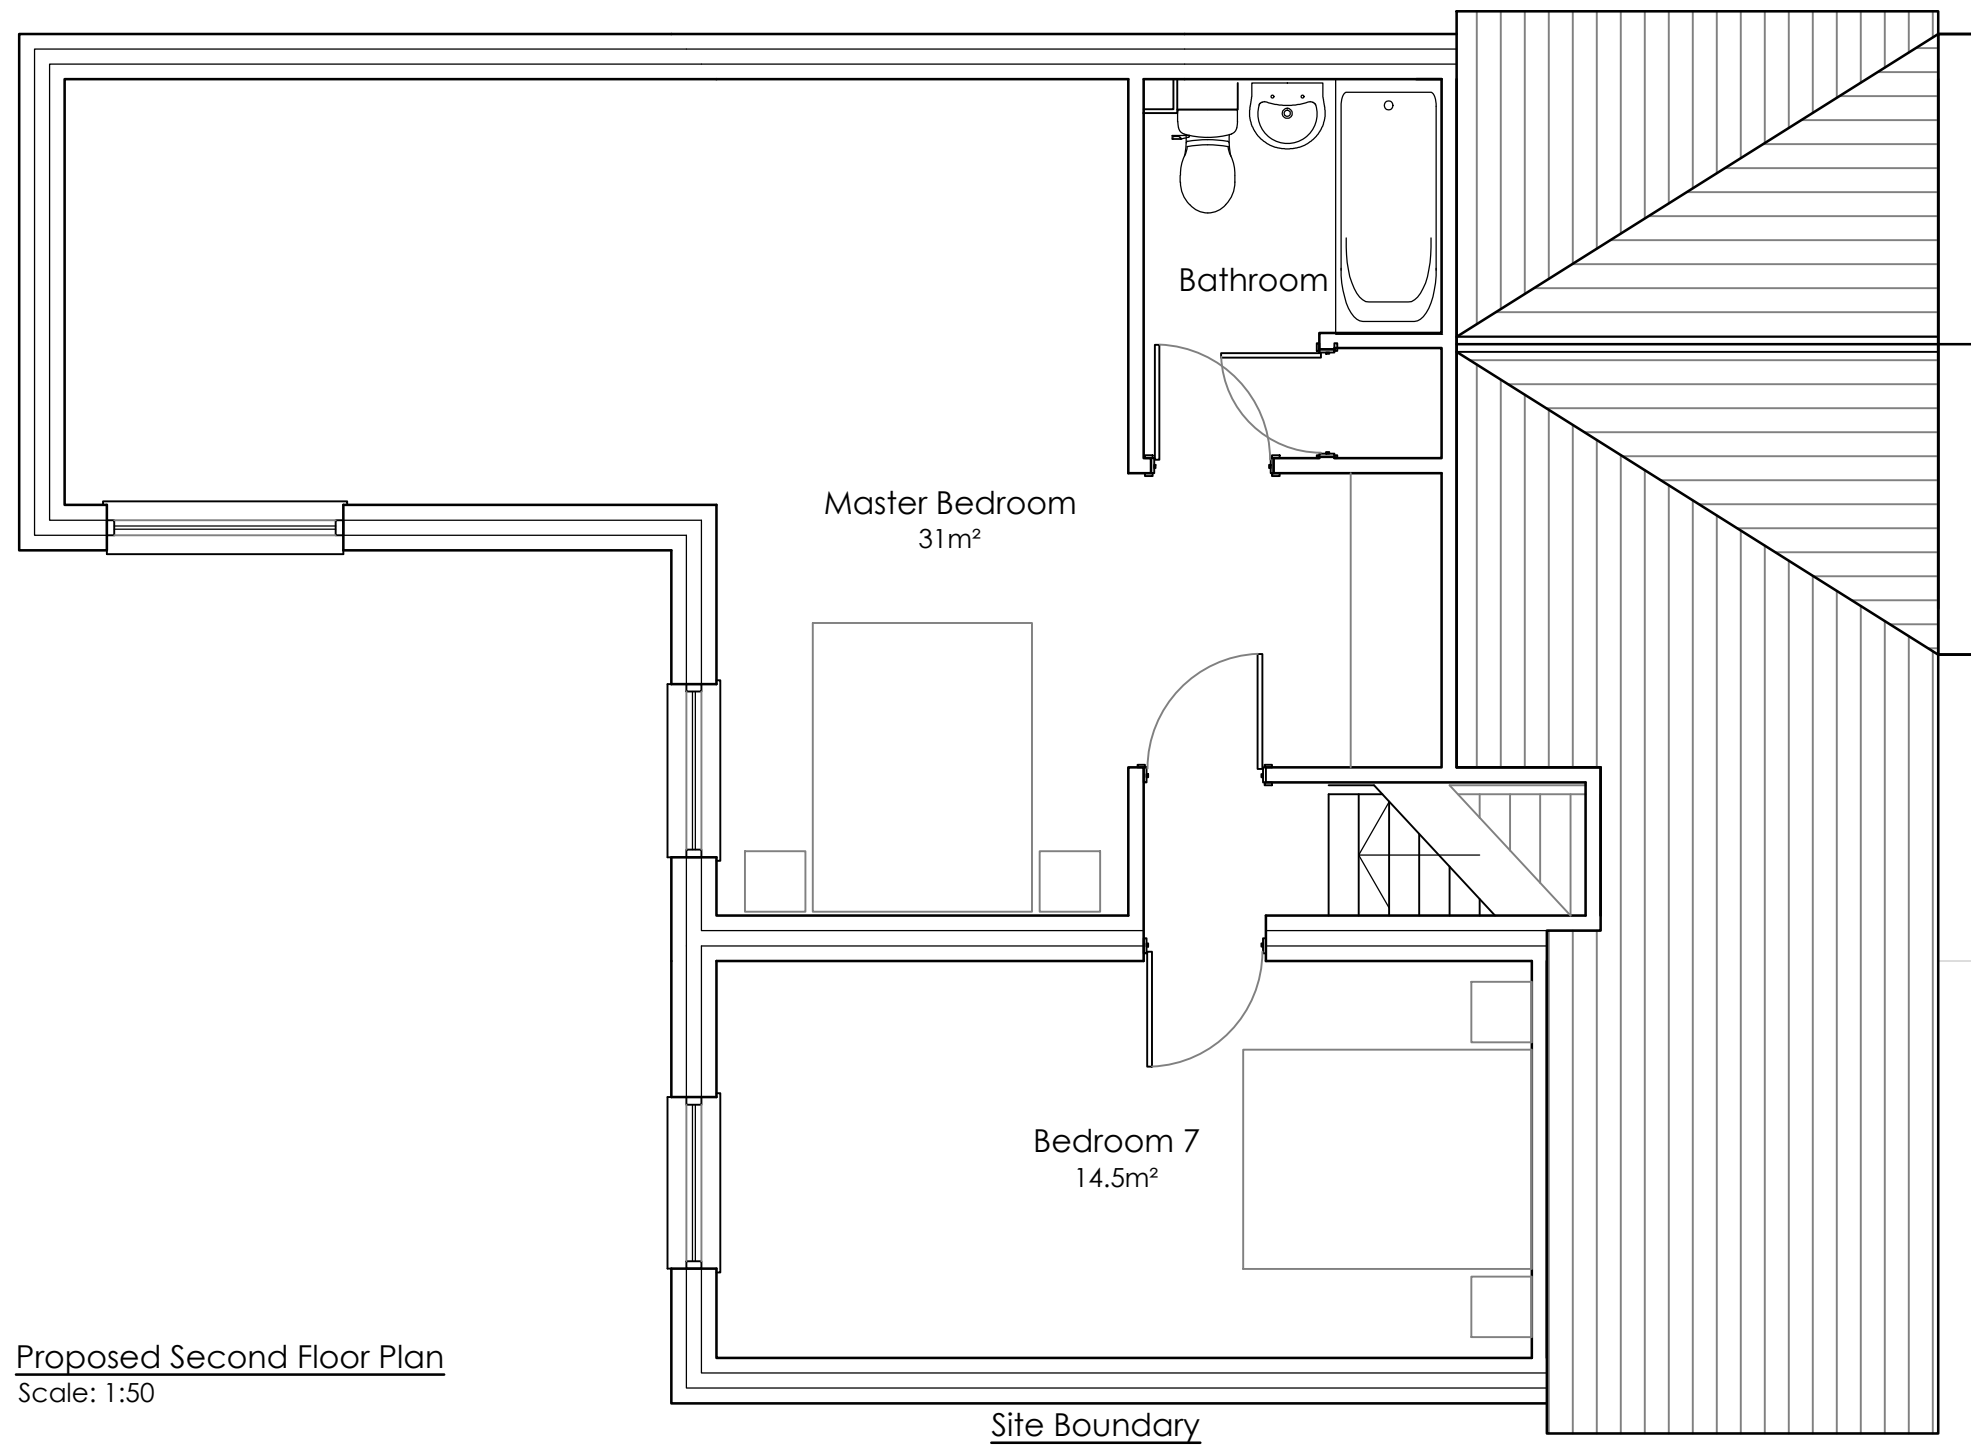

Proposed Second Floor Plan
Scale: 1:50



Site Location Plan
Scale: 1:1250



Key

Site Boundary

REV	Notes	Date	By

CRISP

architecture

Email: studio@crisparchitecture.co.uk

Chartered Institute of
Architectural Technologists
Chartered Practice

Project:		11 Redmere Drive Bury, BL9 9GB	
Drawing Title: Proposed Second Floor Plan			

Project No: 2104		File Identifier:2104_72_07	
Drawing No: 72_07		Revision:	
Drawn By: SMH		Checked By:SMH	
Scale: 1:50 @ A3		Date: 26/04/2021	

Purpose of Issue: FEASIBILITY			
Drawing Status: PLANNING			