



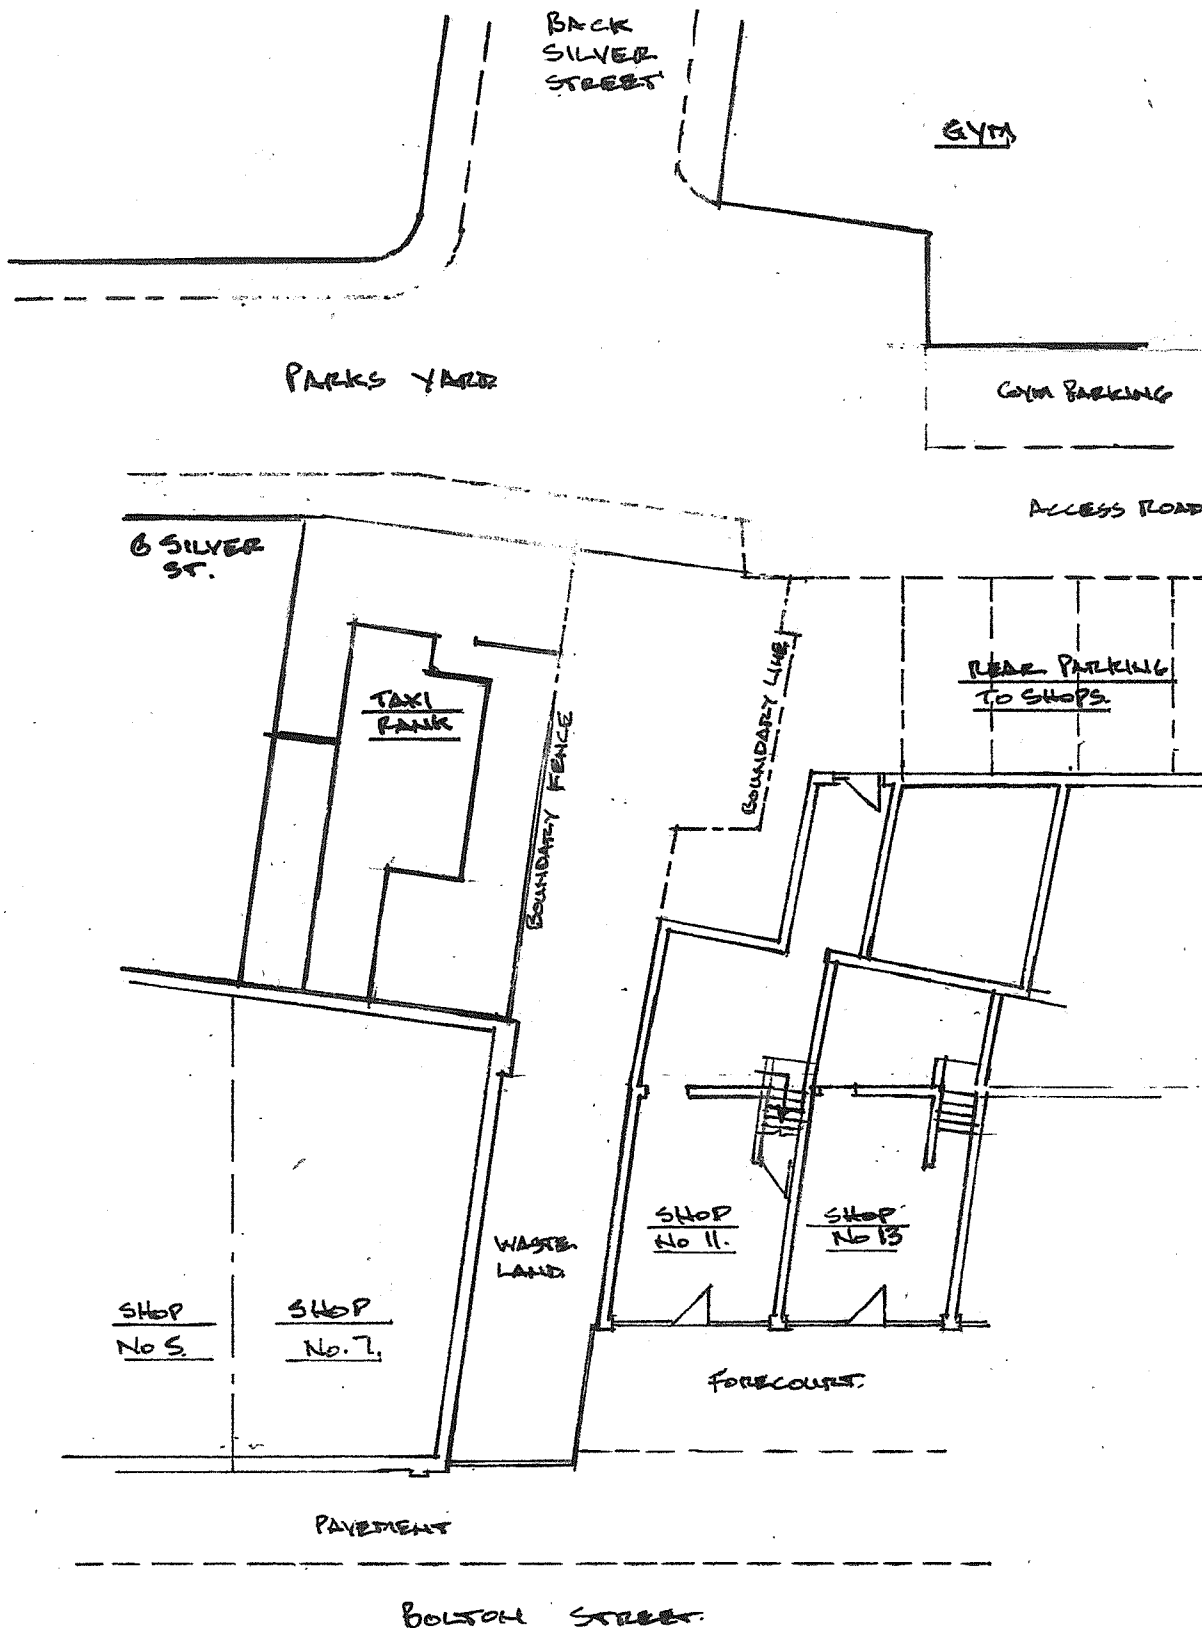

EXISTING SITE PLAN. 1:200.

9 BOLTON ST., BURY

DWG. No 3

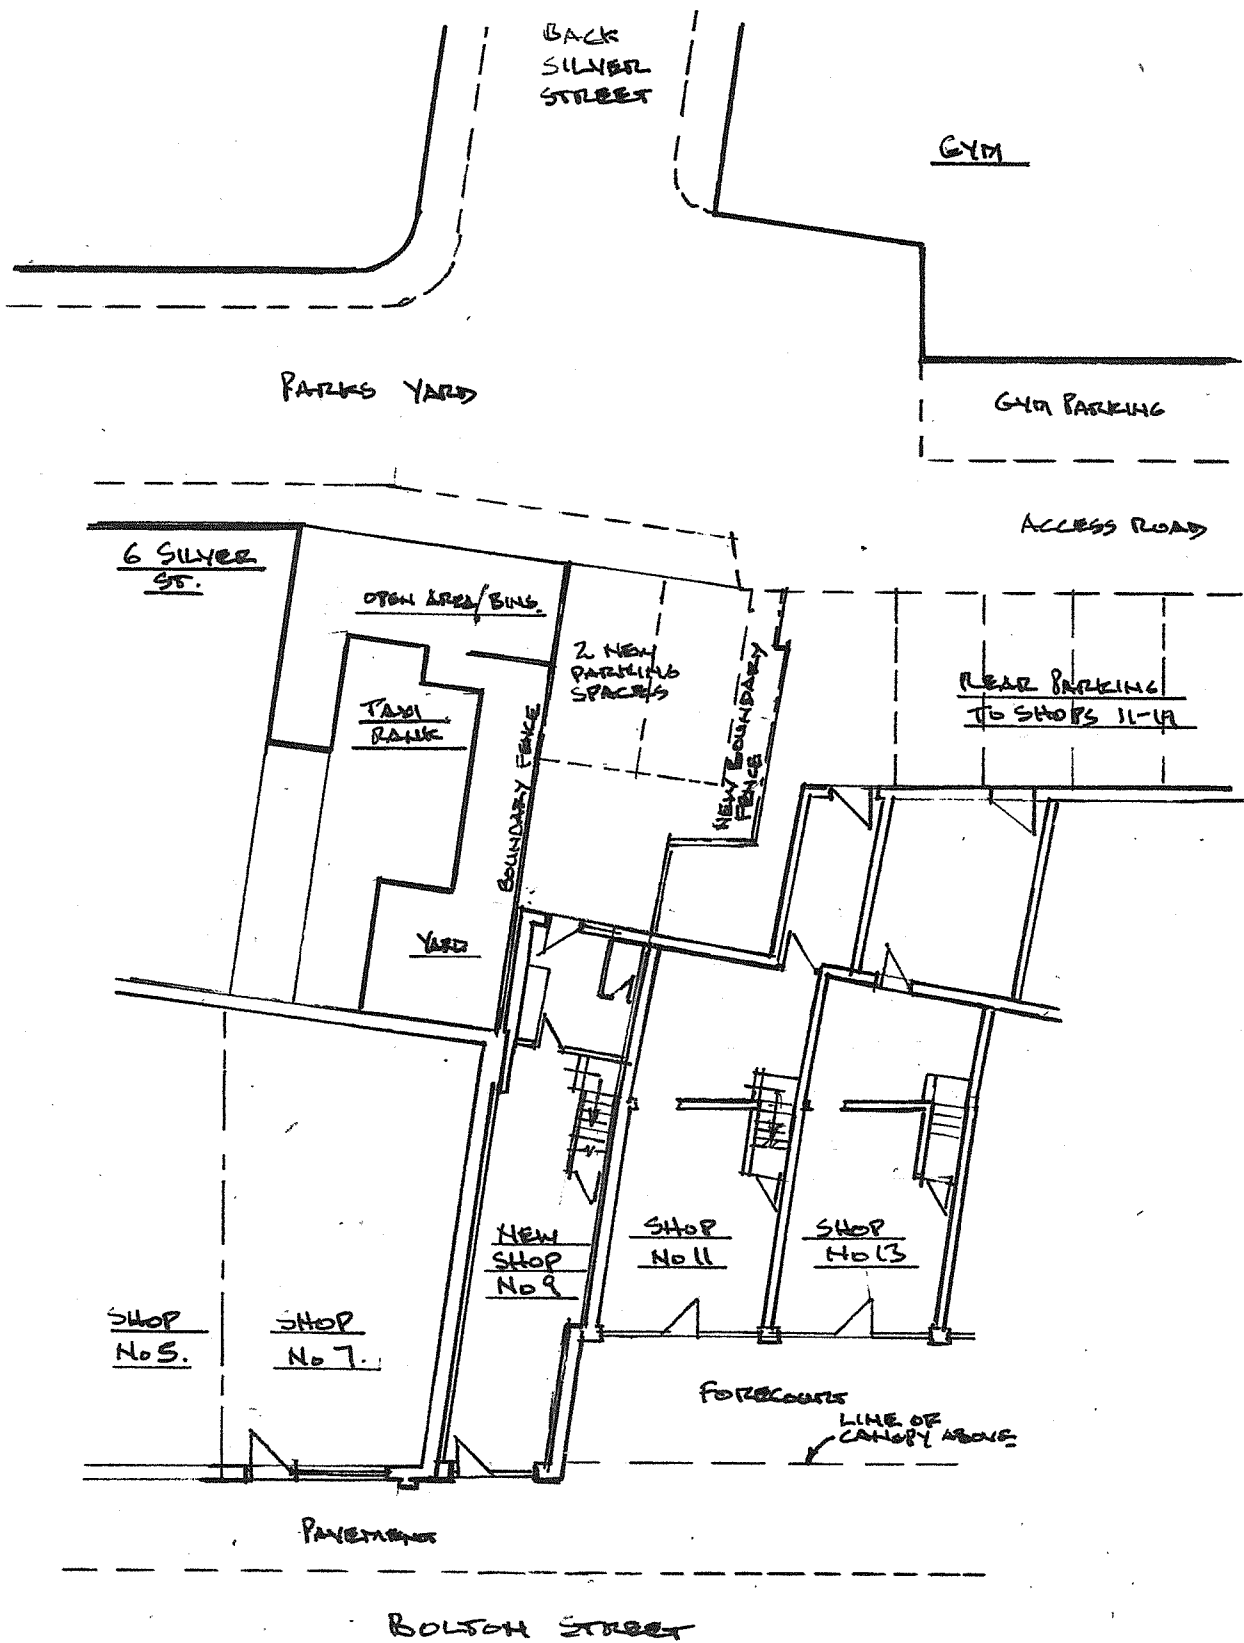

PROPOSED SITE PLAN 1:200

9 BOLTON ST., BURY

DWG. No 4.