


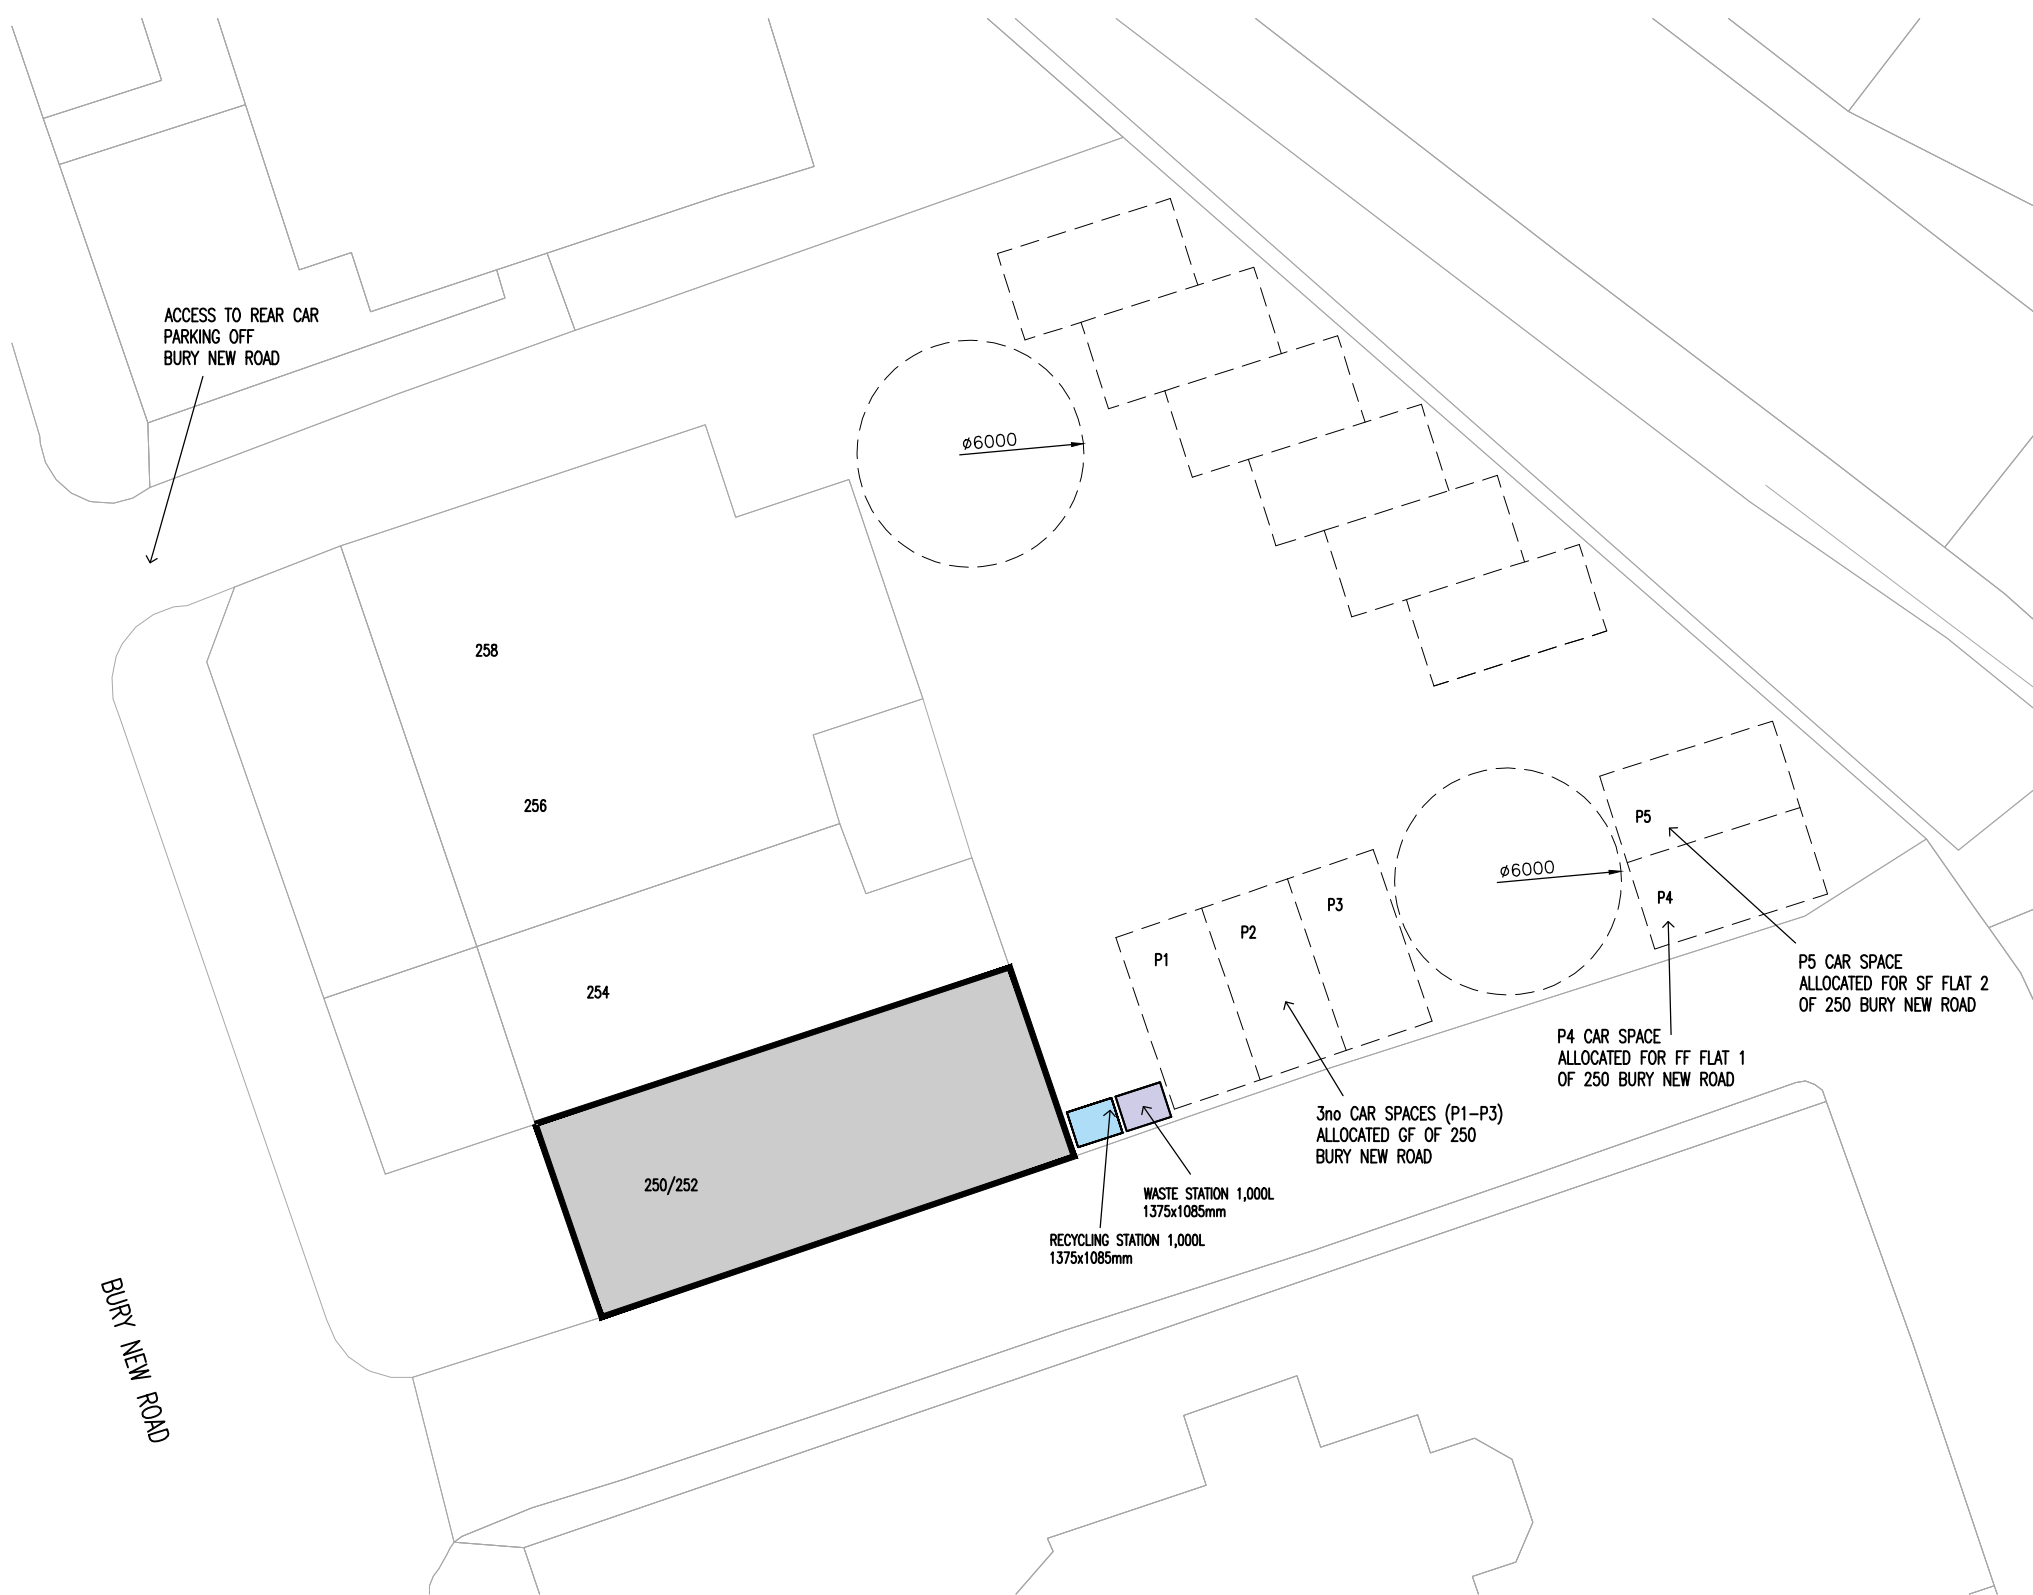


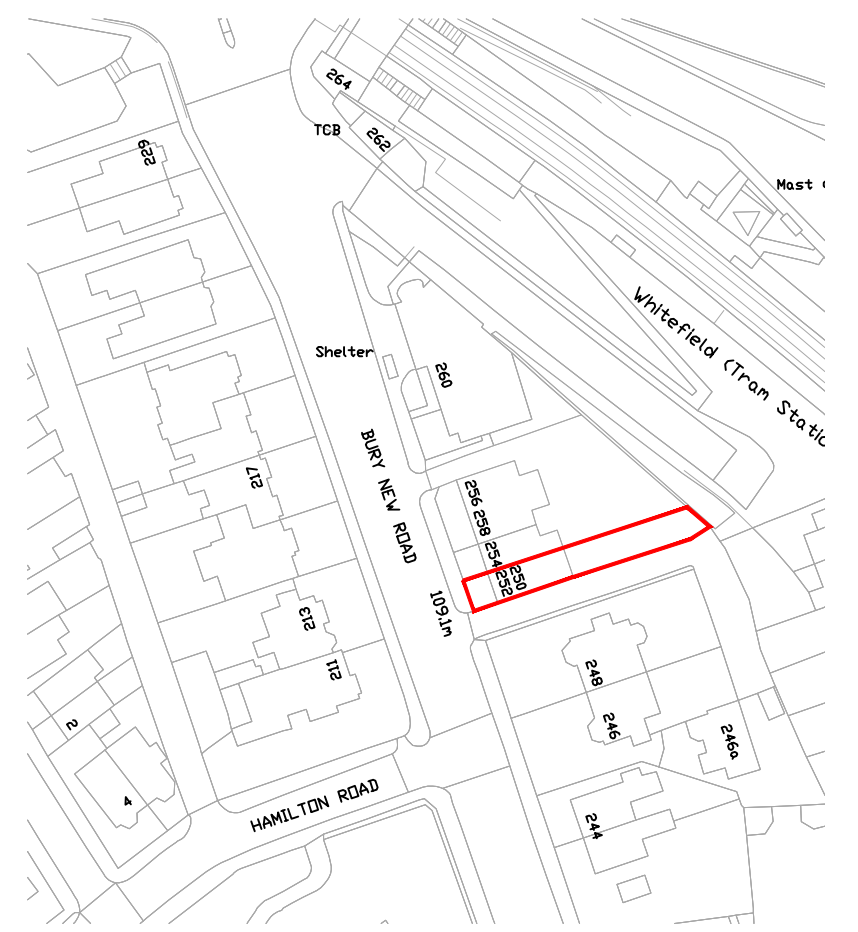

PROPOSED SITE PLAN
1:200@A3

 

SITE LOCATION PLAN (212sqm)
1:1250@A3

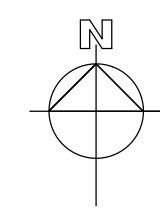

Rev	Amendments	Date	Ints
Mark Gordon Design + Associates			
Project			
250 BURY NEW ROAD, WHITEFIELD, M45 8QN			
Drawing Title			
SITE LOCATION PLAN PROPOSED SITE PLAN			
Drawn	TW	Checked	—
Date	JUN 2023	Scale	1 : 100
Drawing No.	250BNR/200/BR	Rev.	