




Copyright of this drawing is vested in BM Architectural and it must not be copied or reproduced without written consent. All dimensions are to be taken from this drawing. DO NOT SCALE OFF THIS DRAWING. — 0 —
All contractors must visit the site and be responsible for taking and checking all dimensions relative to their work.
BM Architectural are to be advised of any variation between drawings and site conditions.
Structural steel drawings issued as 'trial only' and should not be investigated for measurement.
All dimensions and levels should be 'read only' from those values stated in text on the drawings.

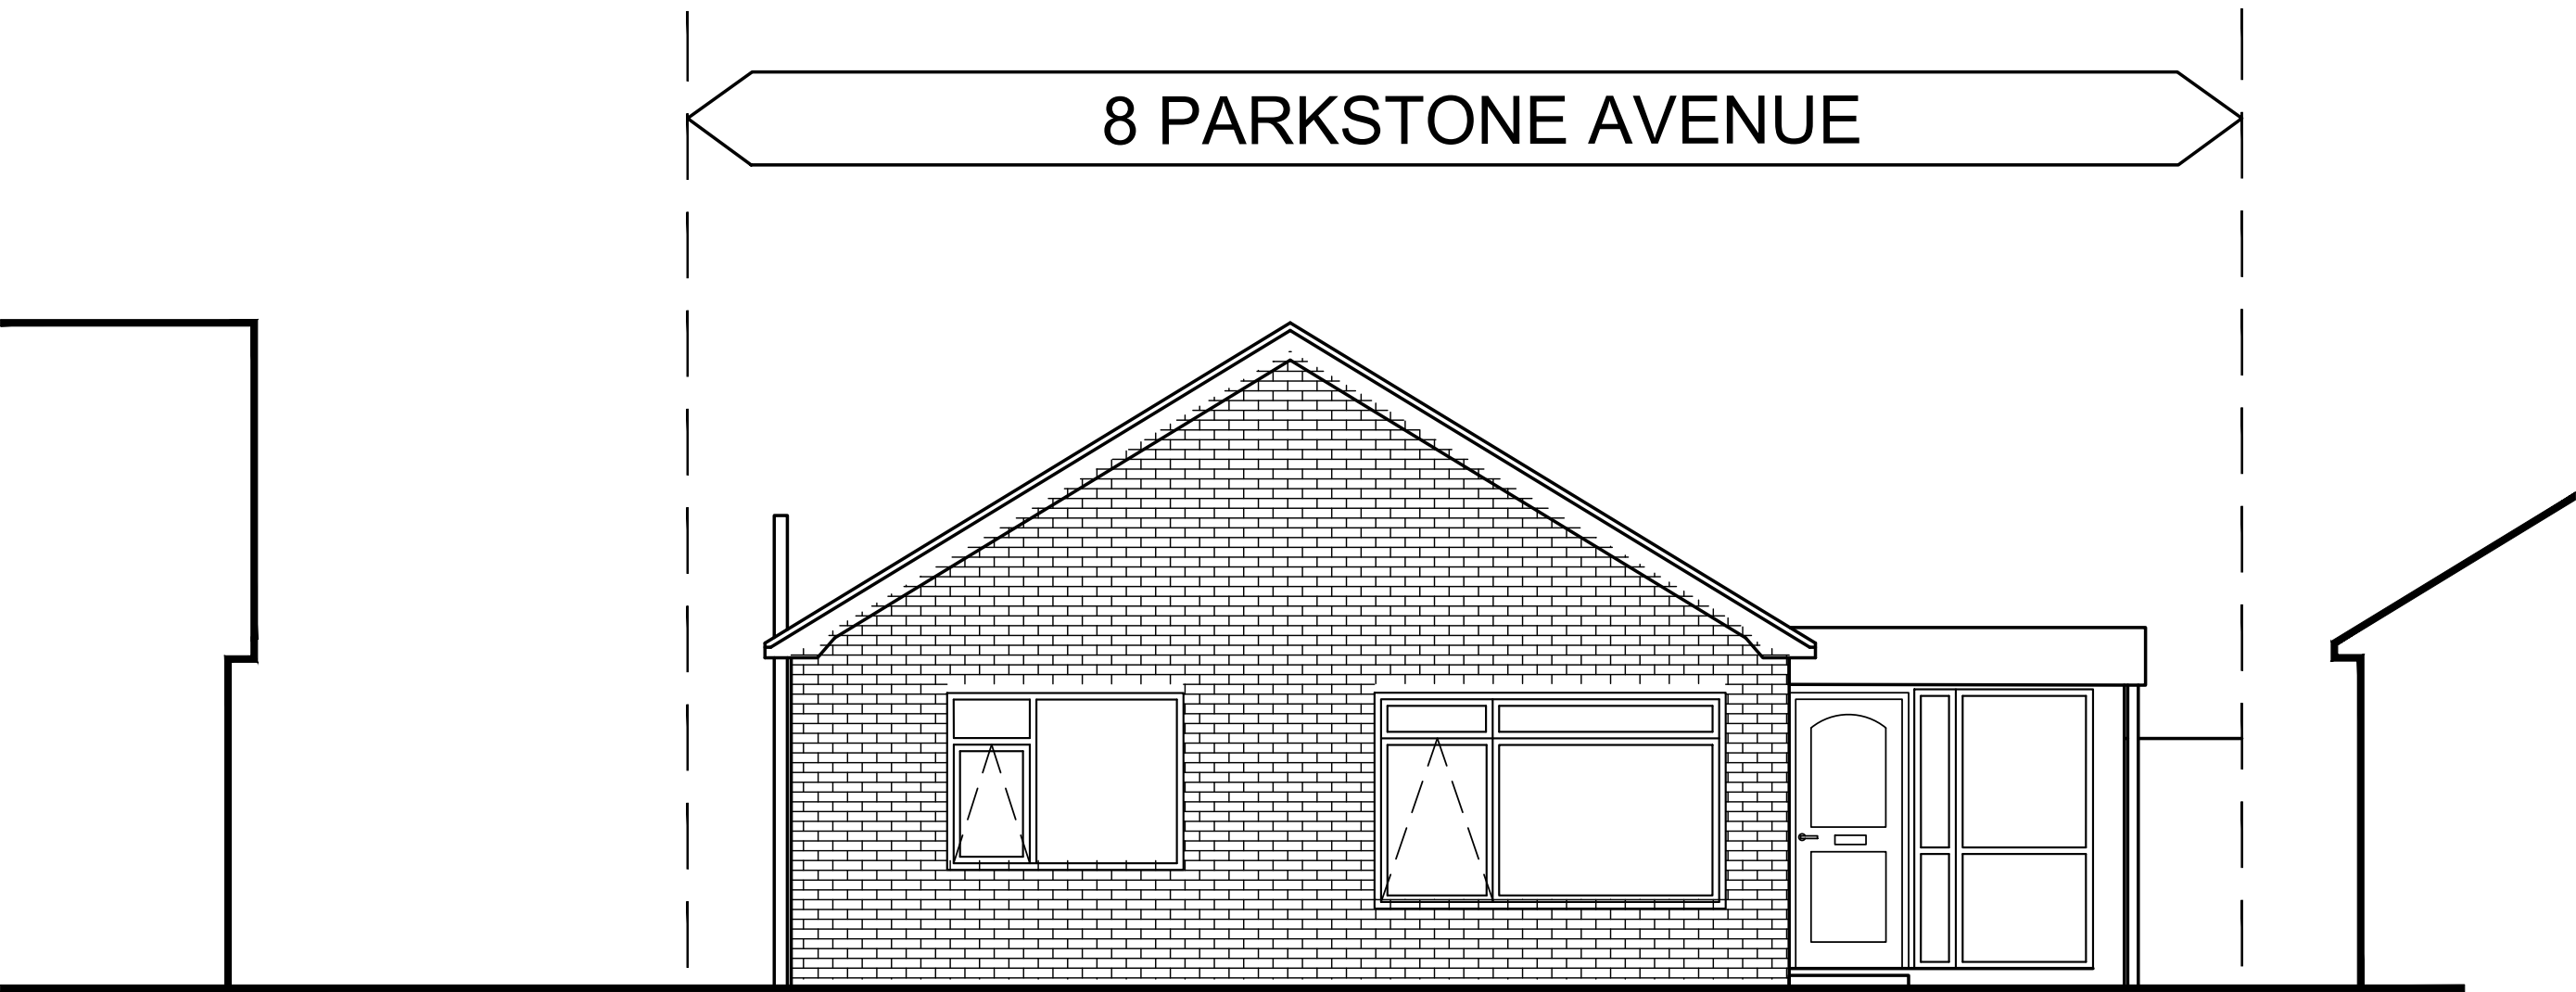


FRONT ELEVATION

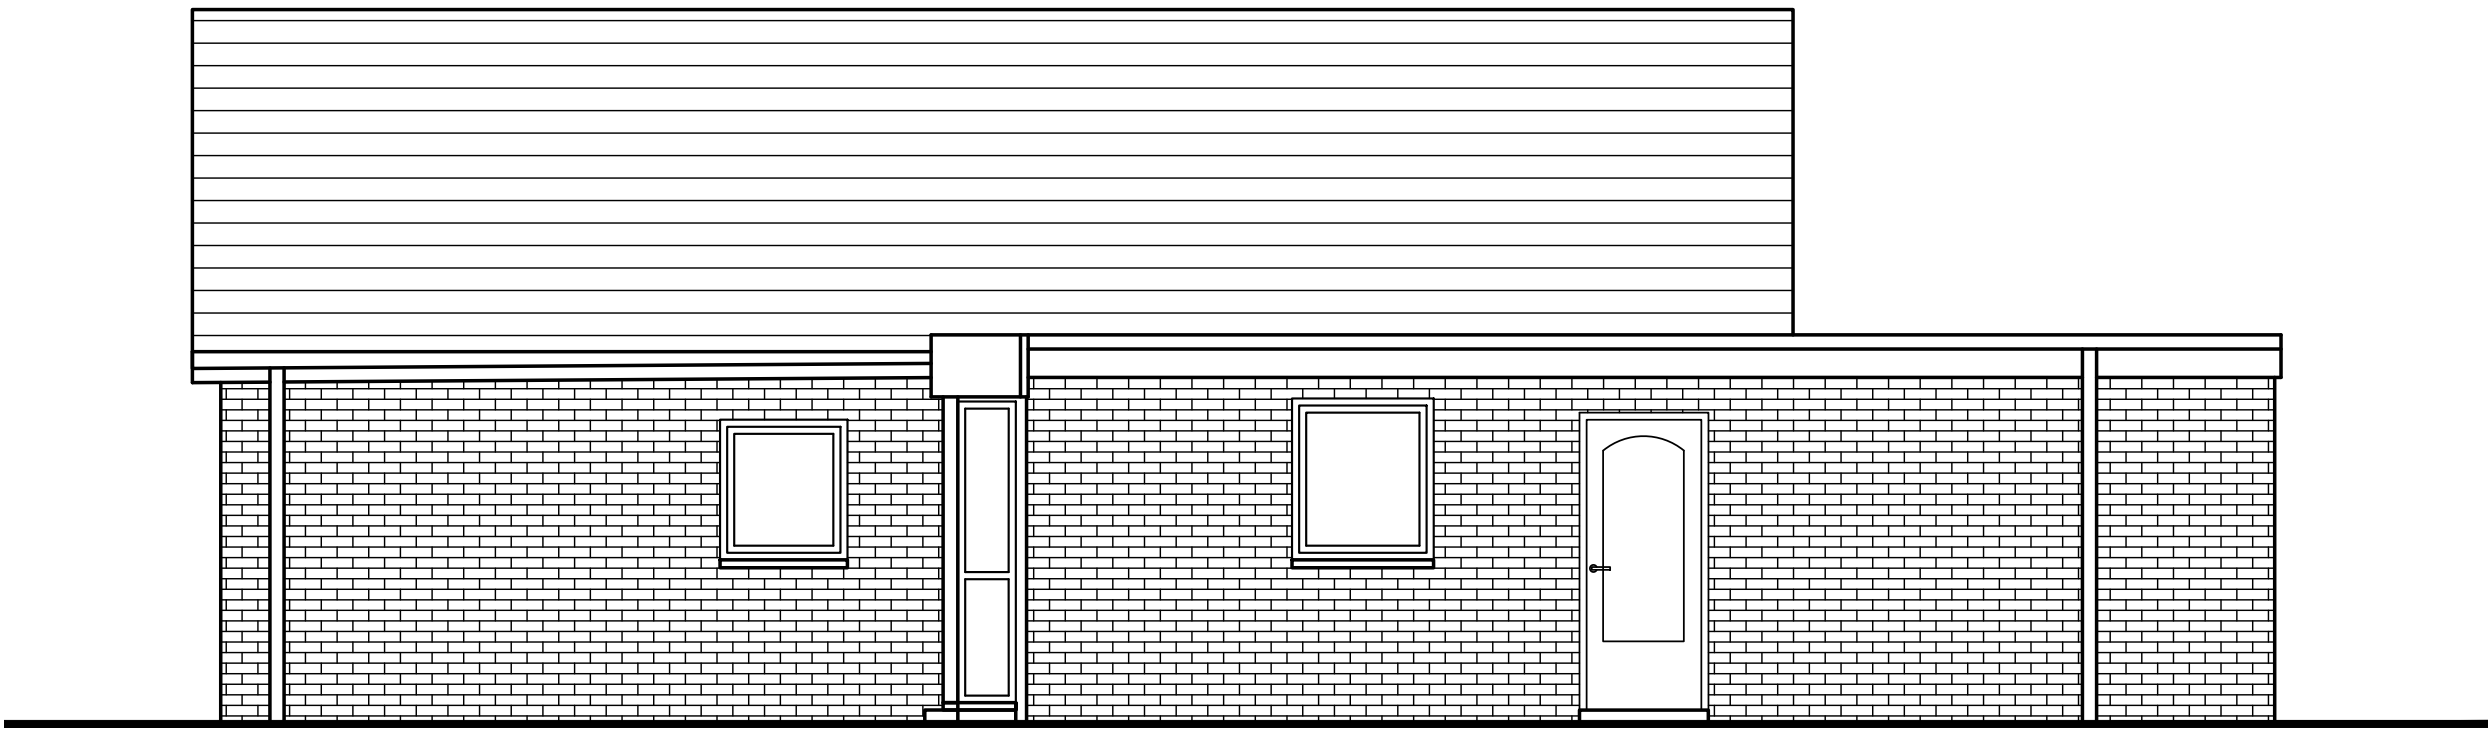

SIDE ELEVATION 1

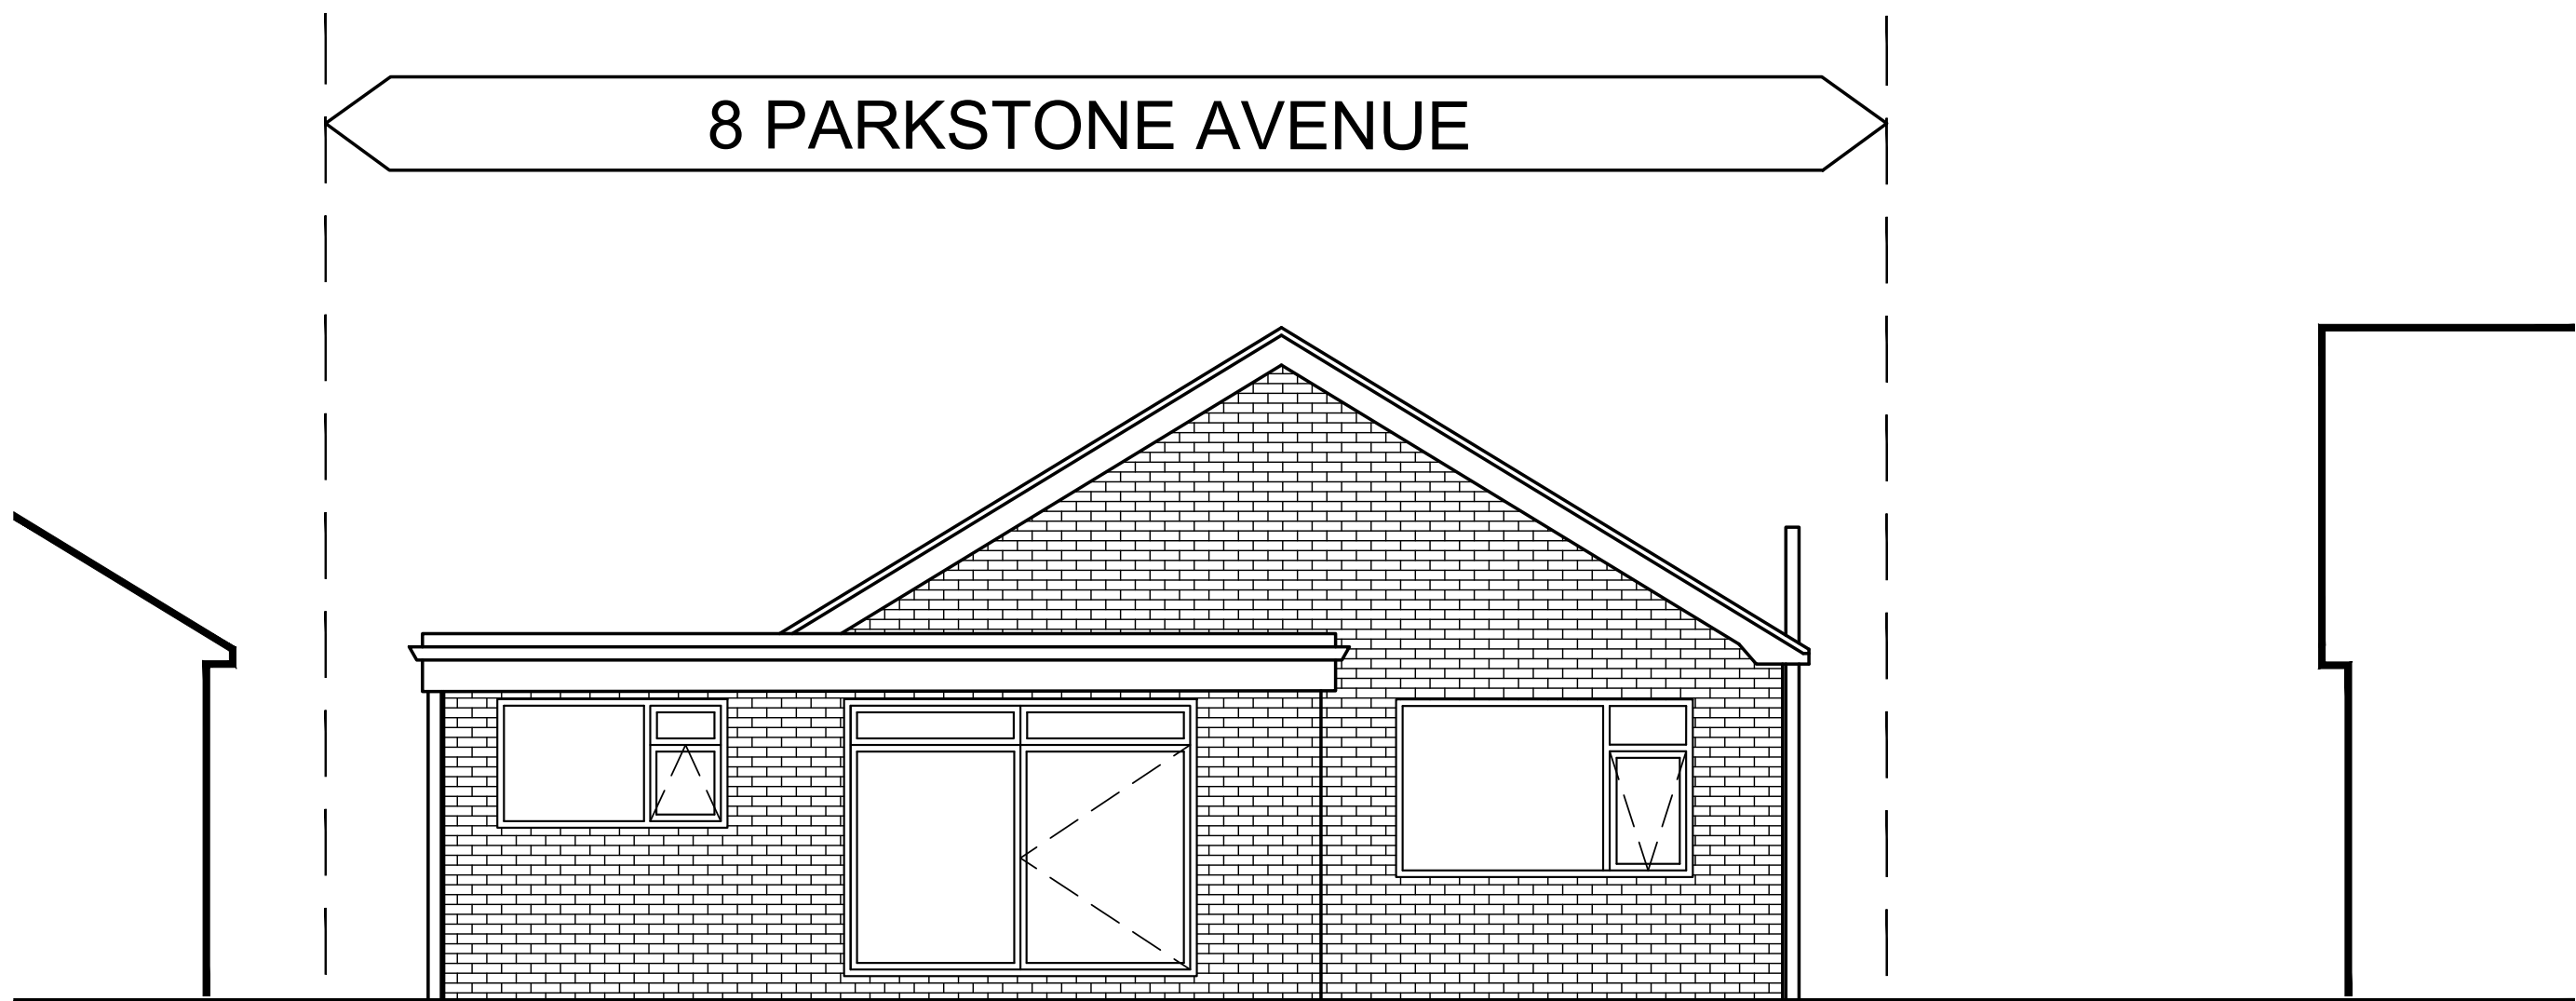

REAR ELEVATION

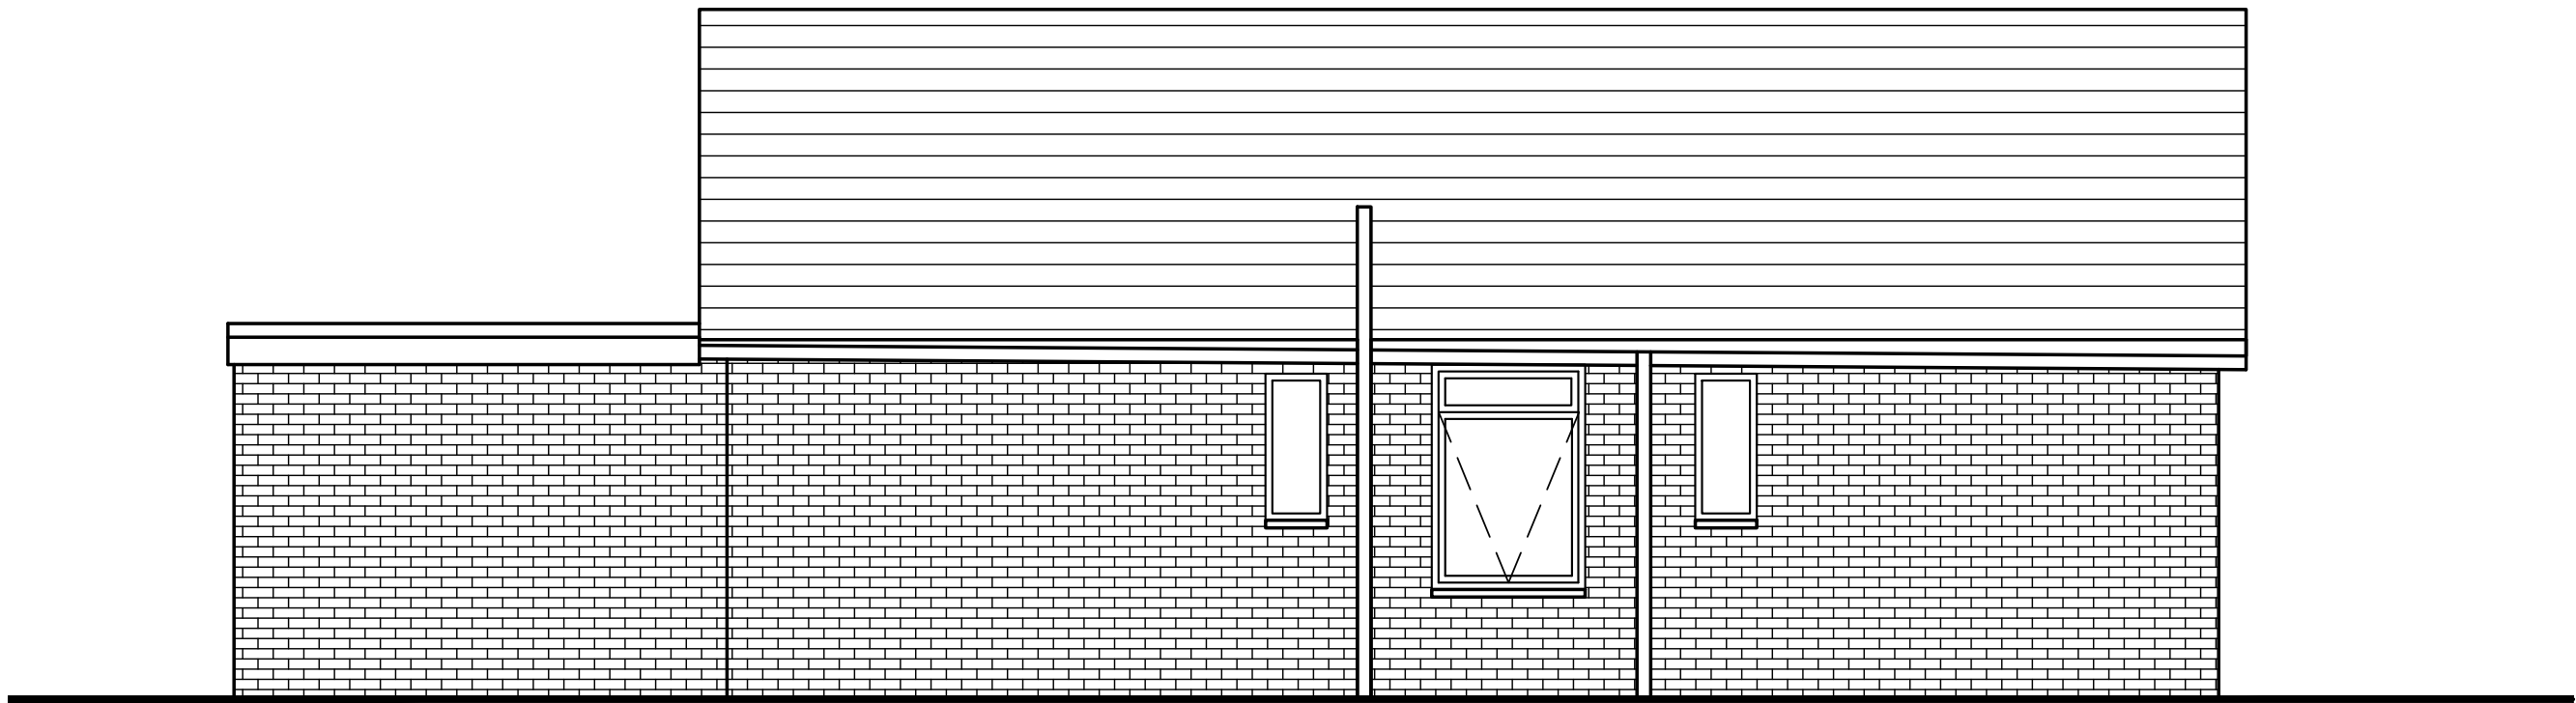

SIDE ELEVATION 2

[REV:] DATE: [DETAILS:]
BM ARCHITECTURAL DESIGNS,
APARTMENT 8,
224 GREAT CLOWES STREET,
MANCHESTER M7 2ZS
TEL: 07415 493002
email- benjamin.maguire10@gmail.com
Project: PROPOSED DORMER ROOF EXTENSION
AT 8 PARKSTONE AVENUE,
WHITEFIELD, BURY M45 7QH
Title: EXISTING ELEVATIONS
Client: MR. DANIEL LADDIN AND FAMILY
Scale: VARIES Date: 03/ 2024 Drawn: BM
Status: PLANNING
Drawing no: BM/0324/PARK/PL2 Rev:
Architectural Design/ Planning/ Construction/ Building Regs