




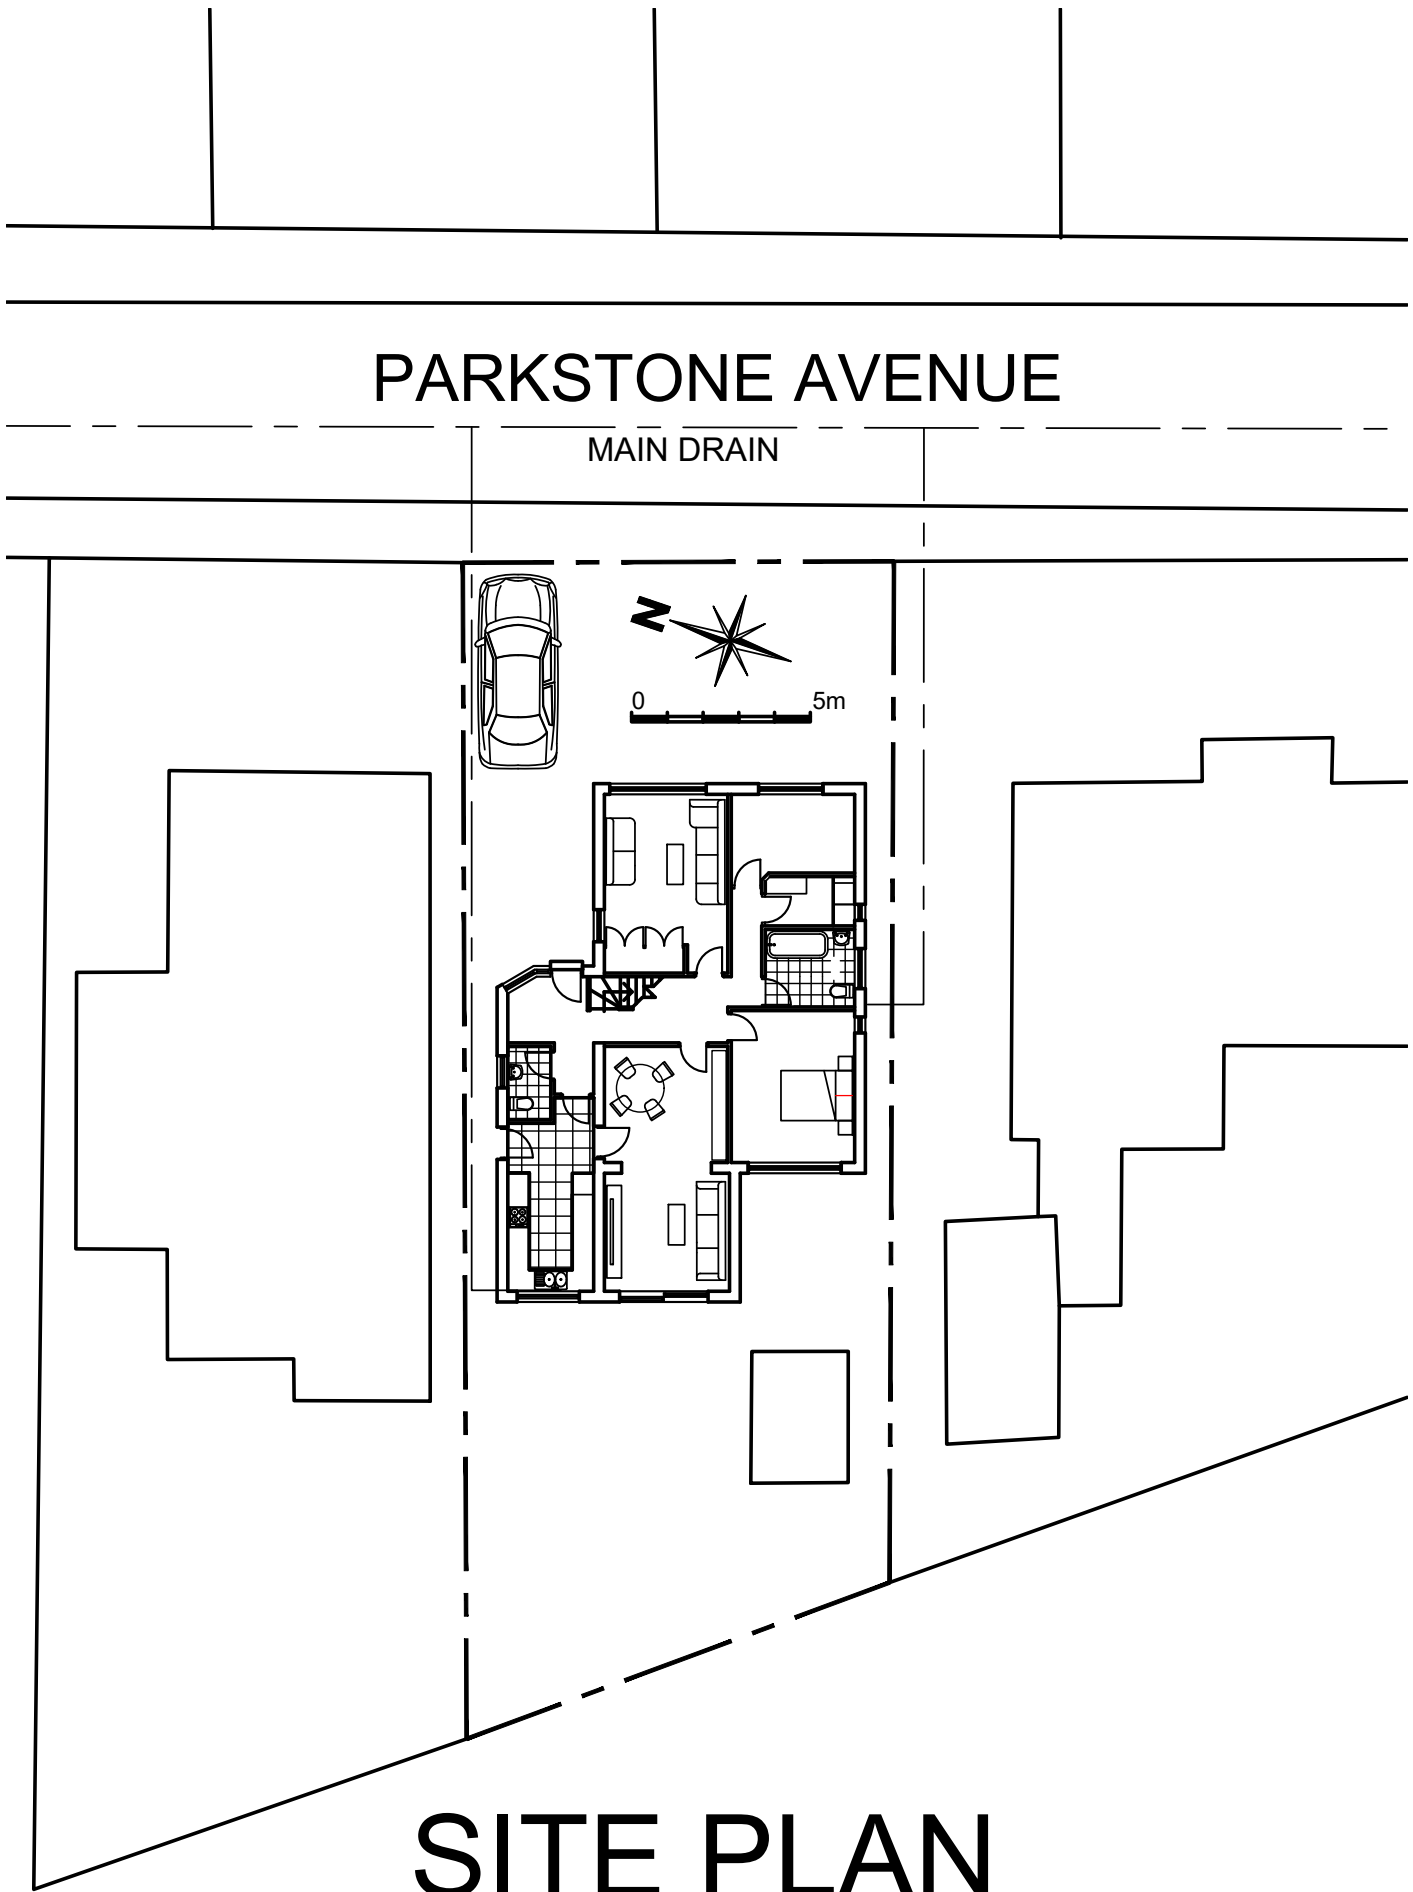


SITE PLAN
SCALE: 1:200 @ A1

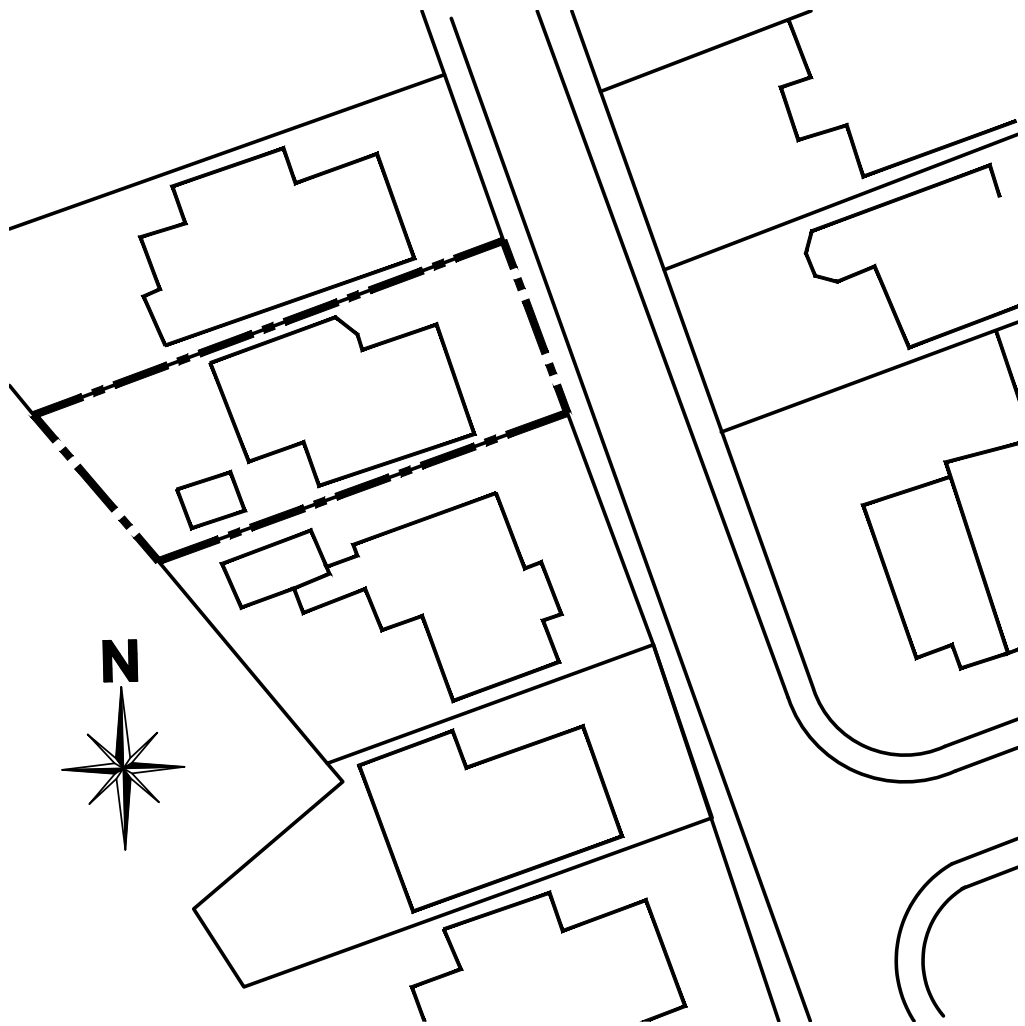

BLOCK PLAN
SCALE: 1:500 @ A1

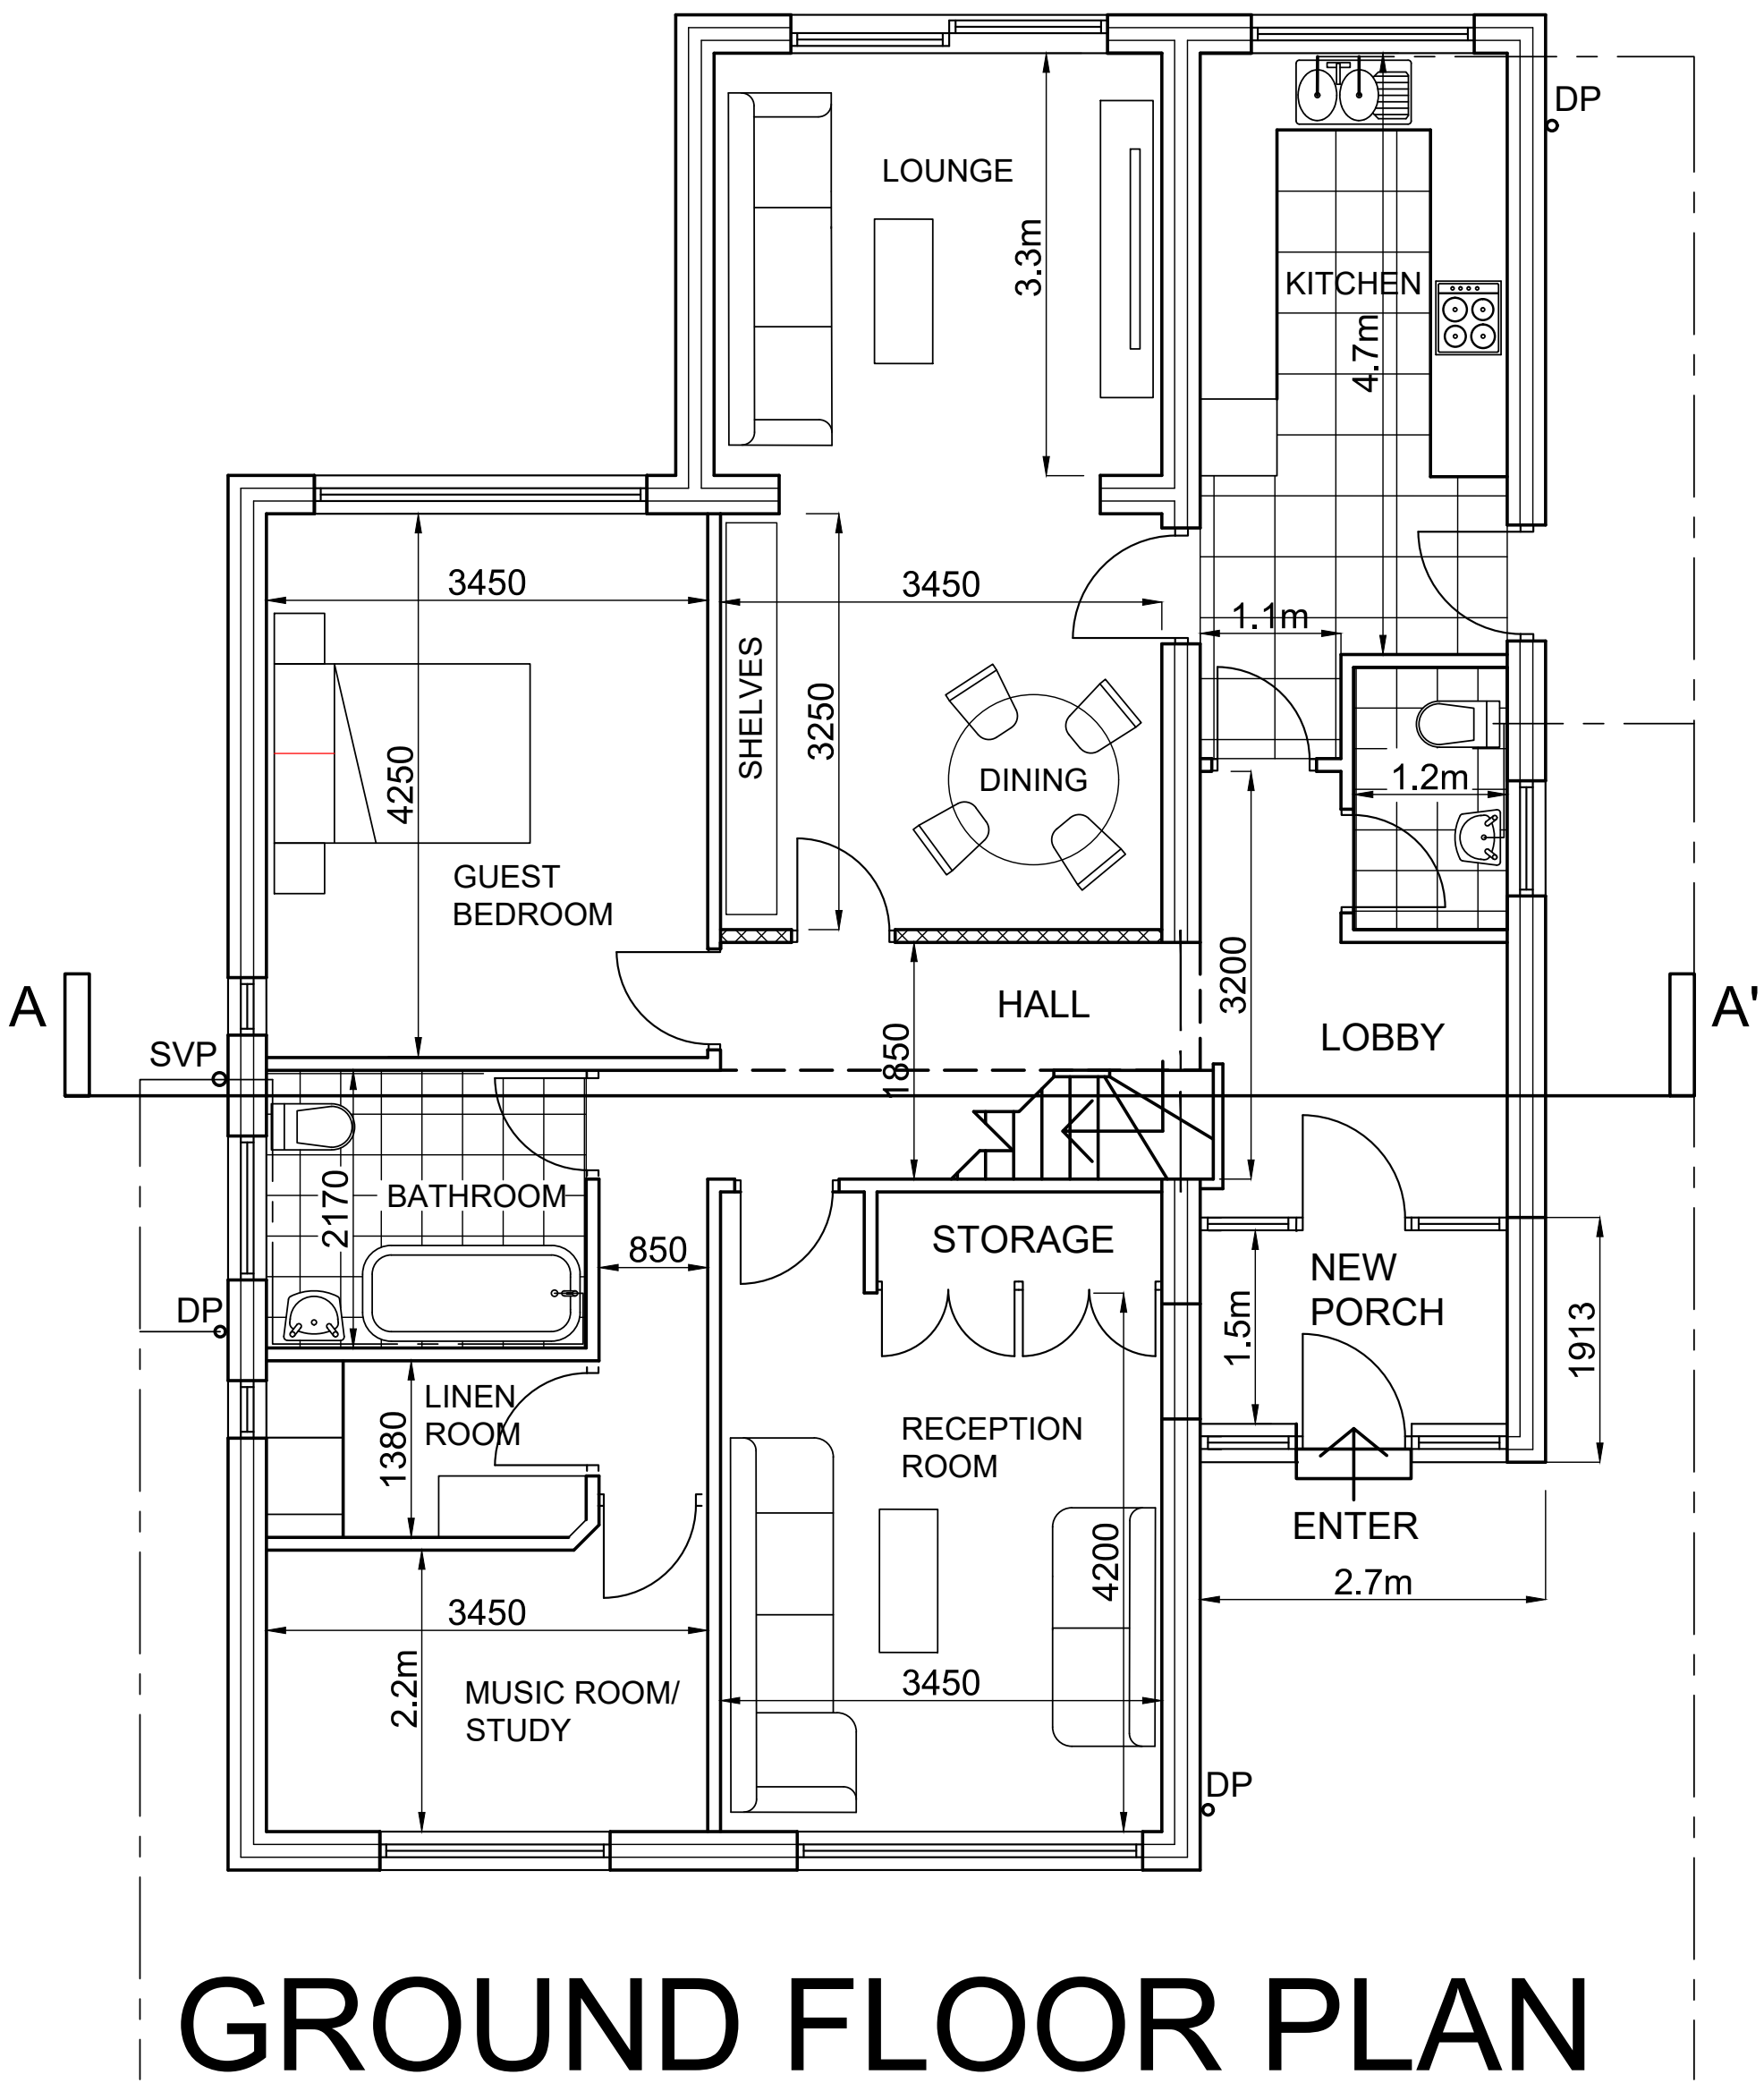

GROUND FLOOR PLAN

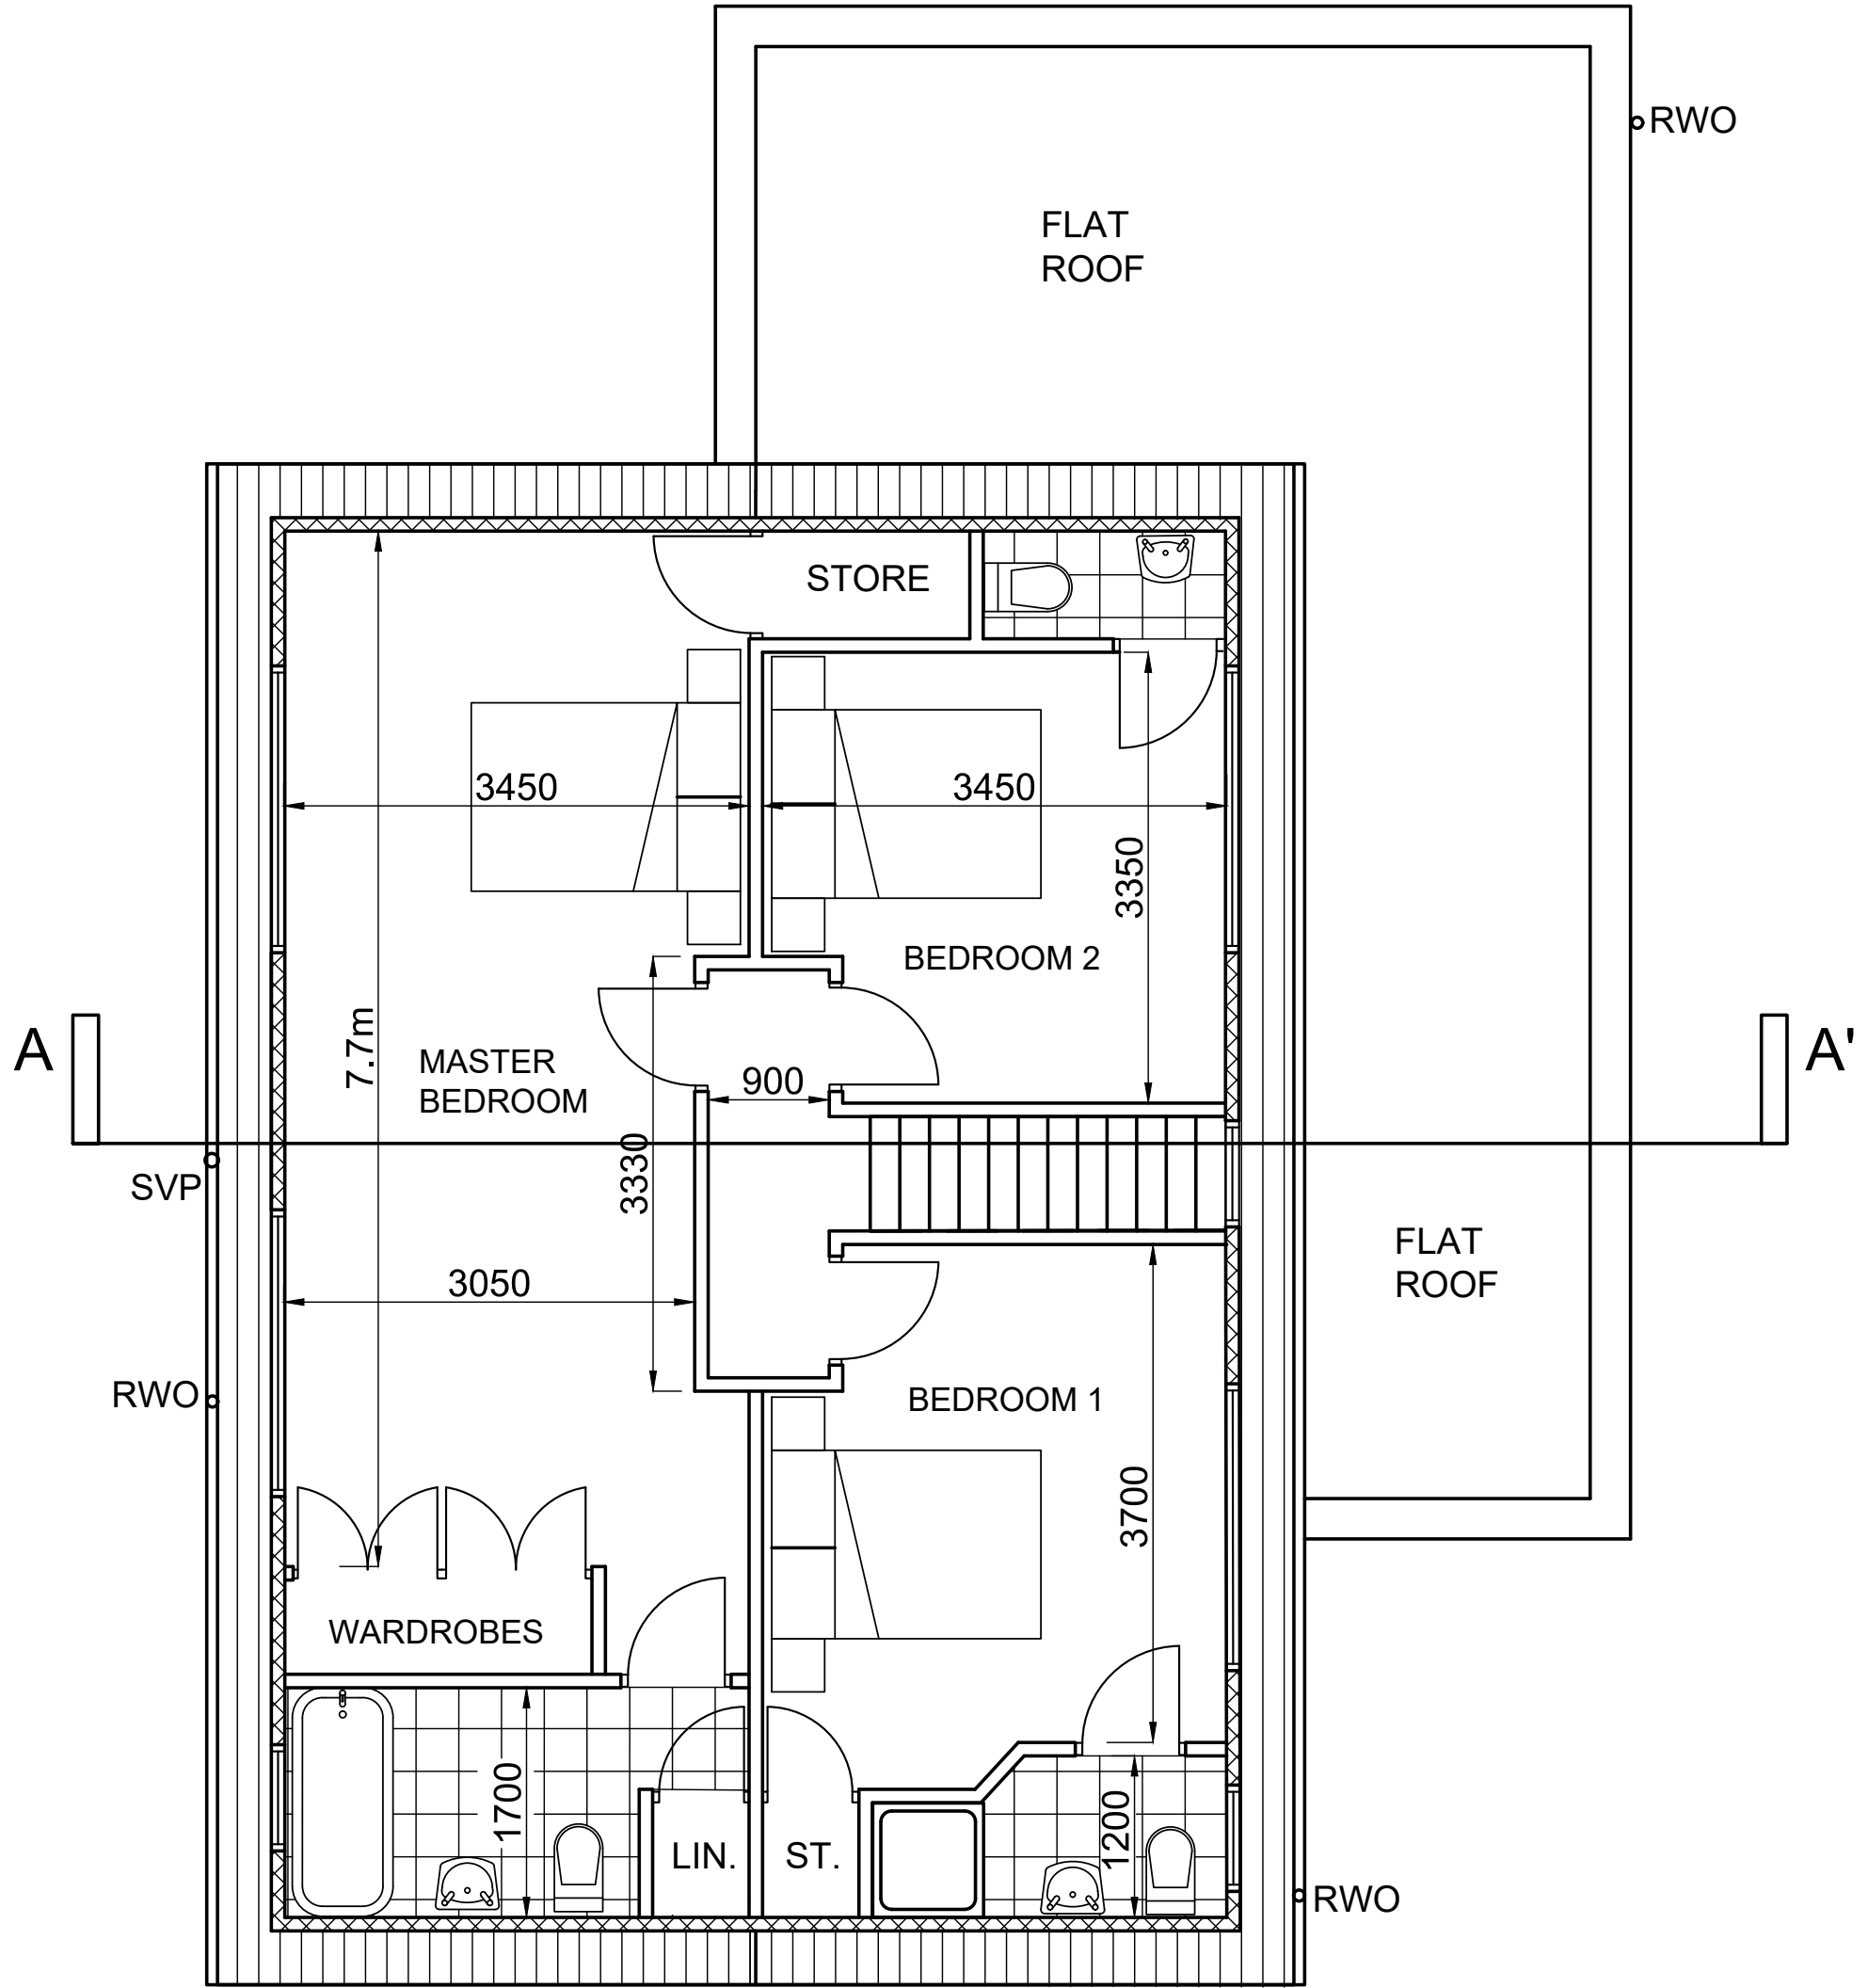

LOFT PLAN

[REV: | DATE: | DETAILS: |

BM ARCHITECTURAL DESIGNS,
APARTMENT 8,
224 GREAT CLOWES STREET,
SALFORD M7 2ZS

email- benjamin.maguire10@gmail.com

Project: PROPOSED DORMER ROOF EXTENSION
AT 8 PARKSTONE AVENUE,
WHITEFIELD, BURY M45 7QH

Title: PROPOSED SITE PLAN, PLANS
AND BLOCK PLAN

Client: MR. DANIEL LADDIN AND FAMILY

Scale: VARIES Date: 03/ 2024 Drawn: BM

Status: PLANNING

Drawing no: BM/0324/PARK/PL3 Rev:

Architectural Design/ Planning/ Construction/ Building Regs