



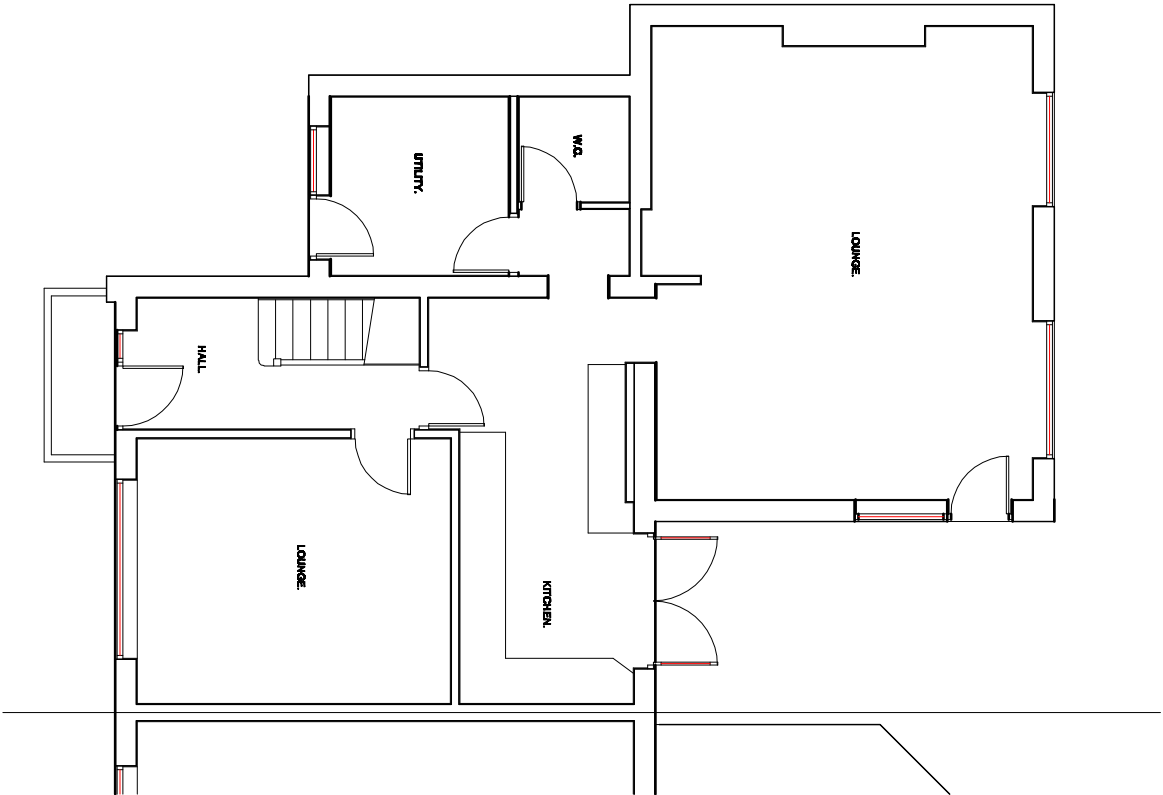

EXISTING GROUND FLOOR PLAN.

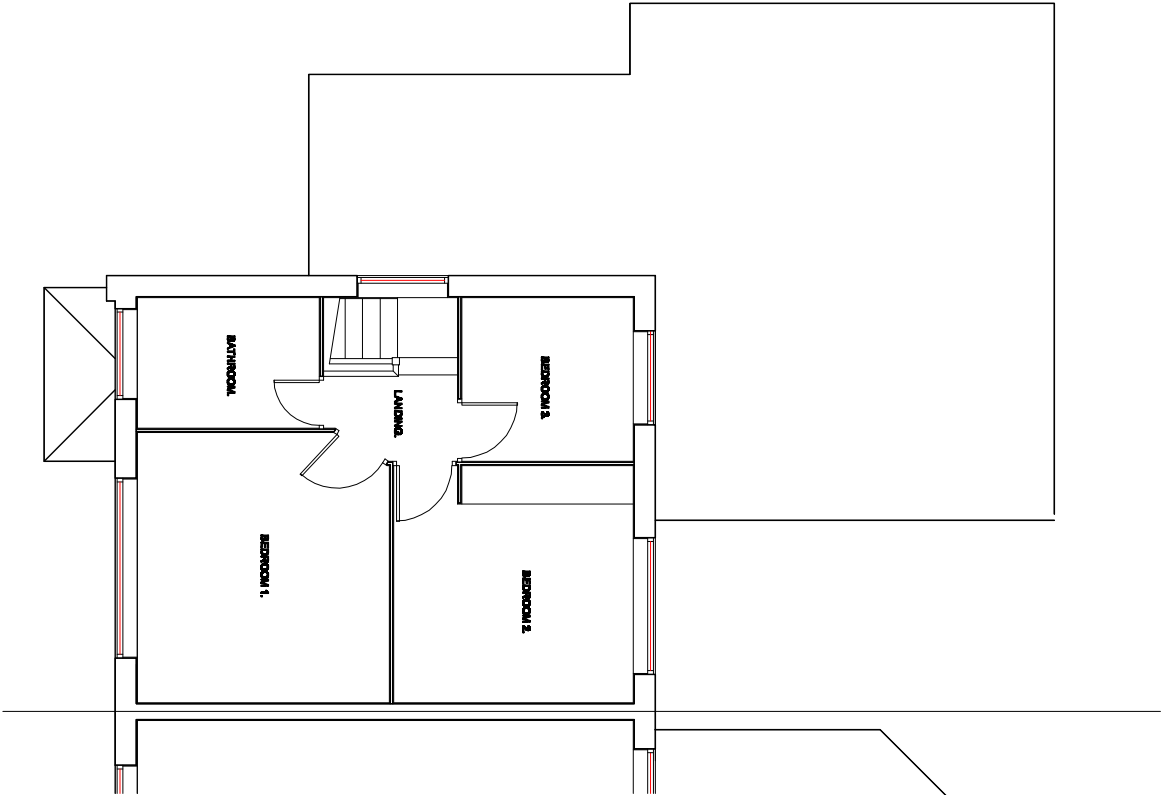

EXISTING FIRST FLOOR PLAN.

Revision	Title :	Project :	MTC Designs
	PROPOSED FIRST FLOOR SIDE EXTENSION.	104, FIELDHEAD AVENUE, BLURT, BL3 2NA	31 Edgell Drive Bolton BL3 5TB T: 01204 410714 E: info@mtcdesigns.co.uk Scale 1:100 @ A3 Date: September 2022
			Drawing No: P02