







This drawing is the copyright of MTC/D and is not to be reproduced without ps

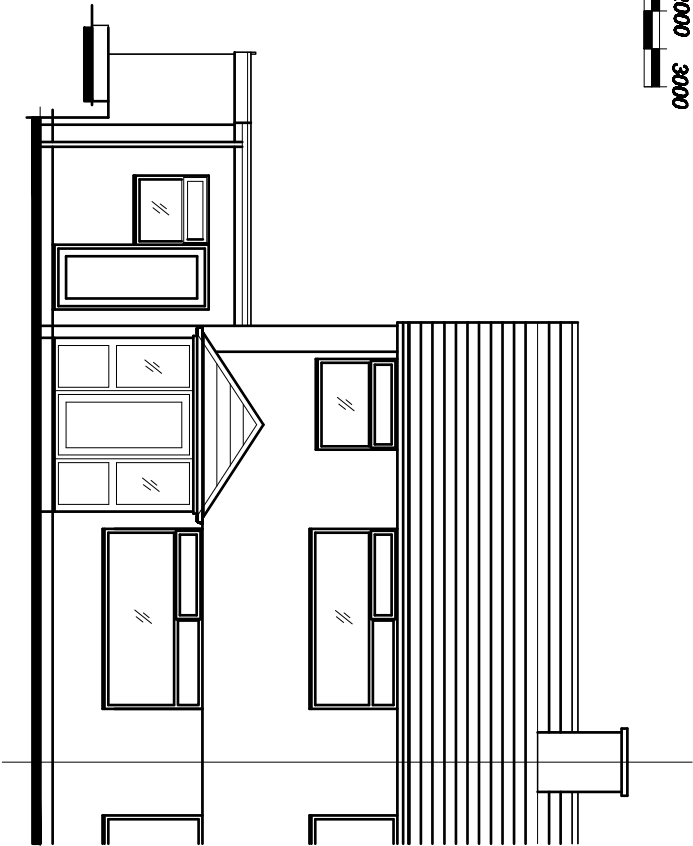

EXISTING FRONT ELEVATION.

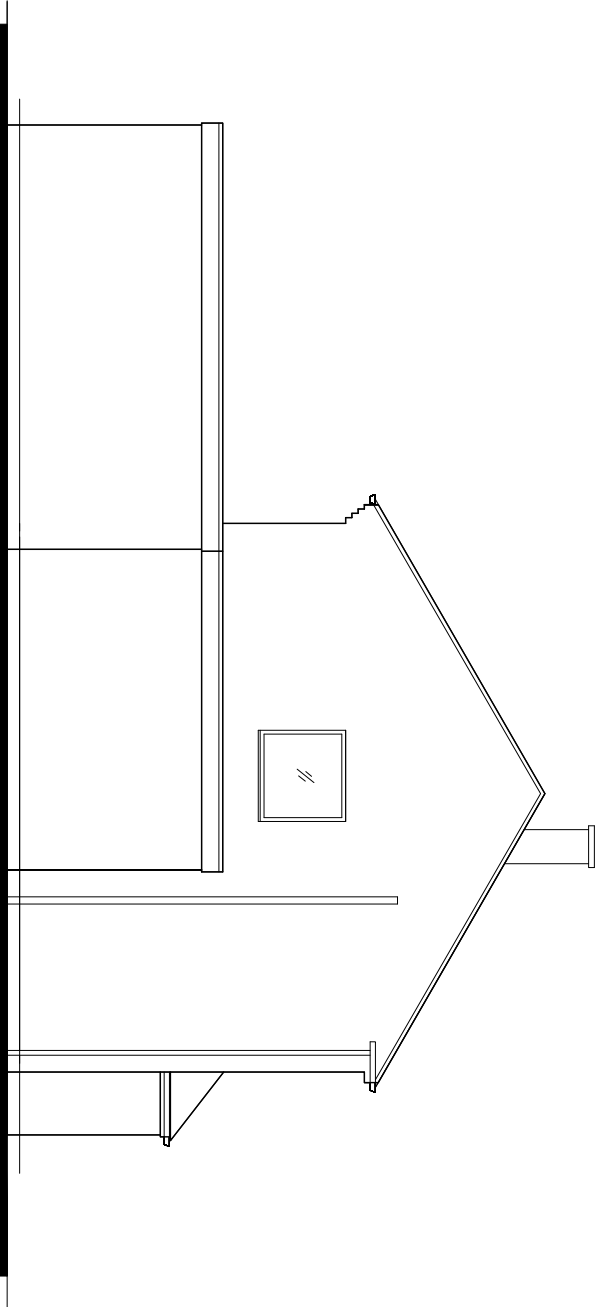

EXISTING SIDE ELEVATION.

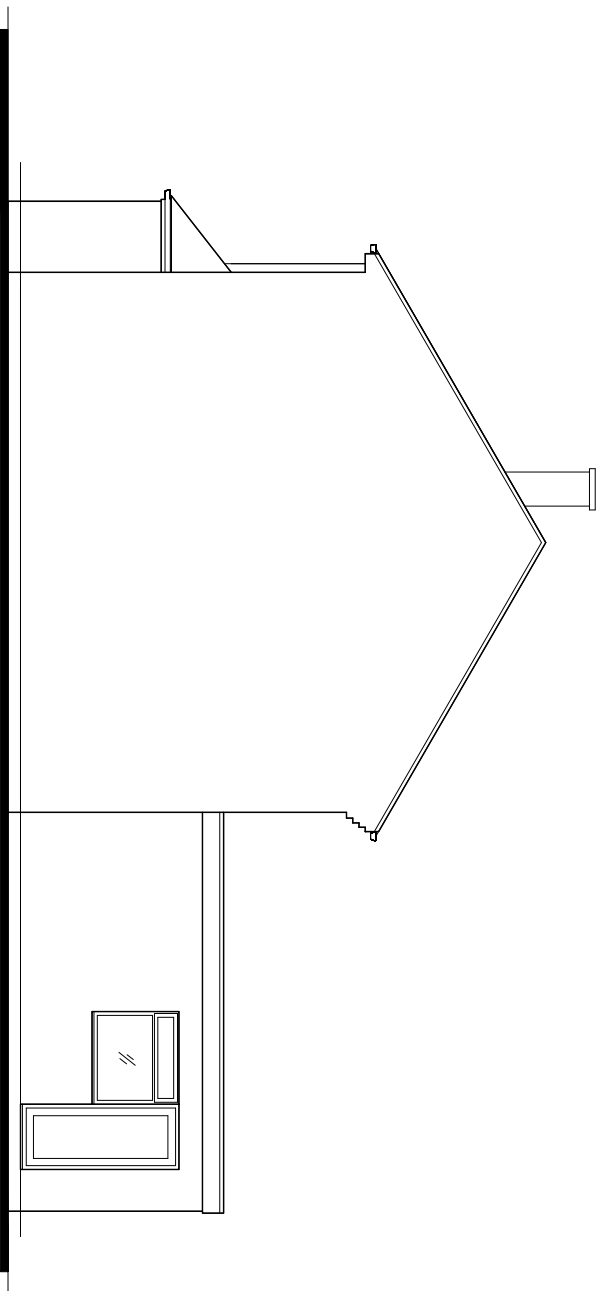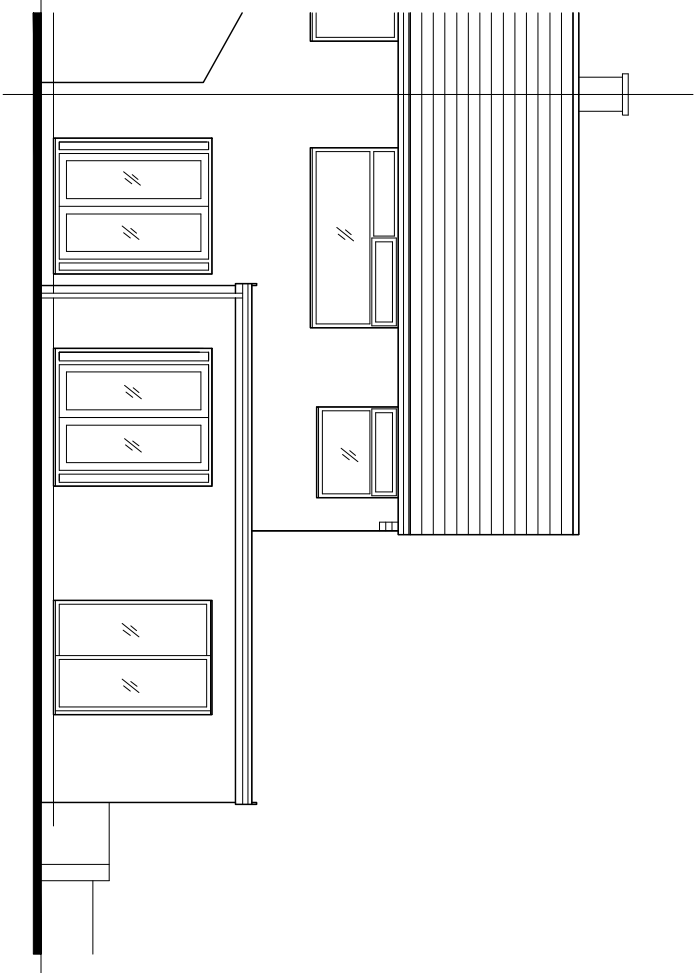

EXISTING REAR ELEVATION.

EXISTING SIDE ELEVATION.

|          |                                      |                                            |   |
|----------|--------------------------------------|--------------------------------------------|---|
| Revision | Title :                              | Project :                                  | MTC Designs                                                                                         |
|          | PROPOSED FIRST FLOOR SIDE EXTENSION. | 104, FIELDHEAD AVENUE,<br>BURY,<br>BL9 2NA | 31 Edenderry Drive, Dublin BL9 2NTB<br>T: 01234 418714, M: 0776228514<br>Email: info@mtcdesigns.com |
|          |                                      |                                            | Scale 1:100 @ A3<br>Date: September 2022                                                            |
|          |                                      |                                            | Drawing No: P01                                                                                     |