

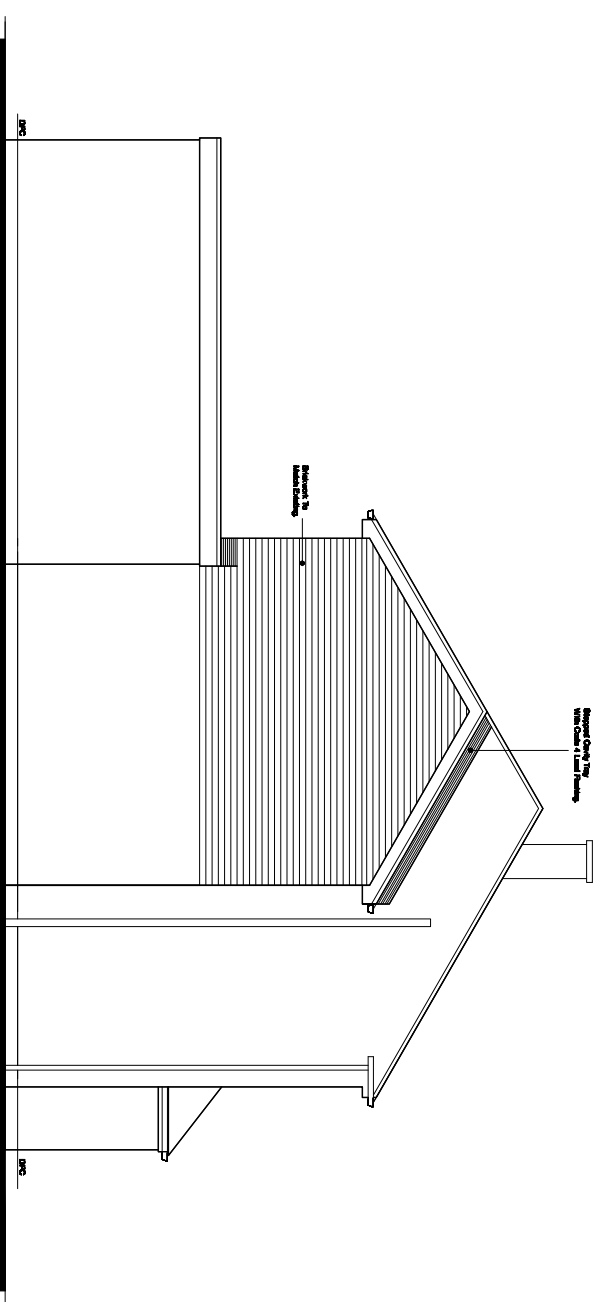
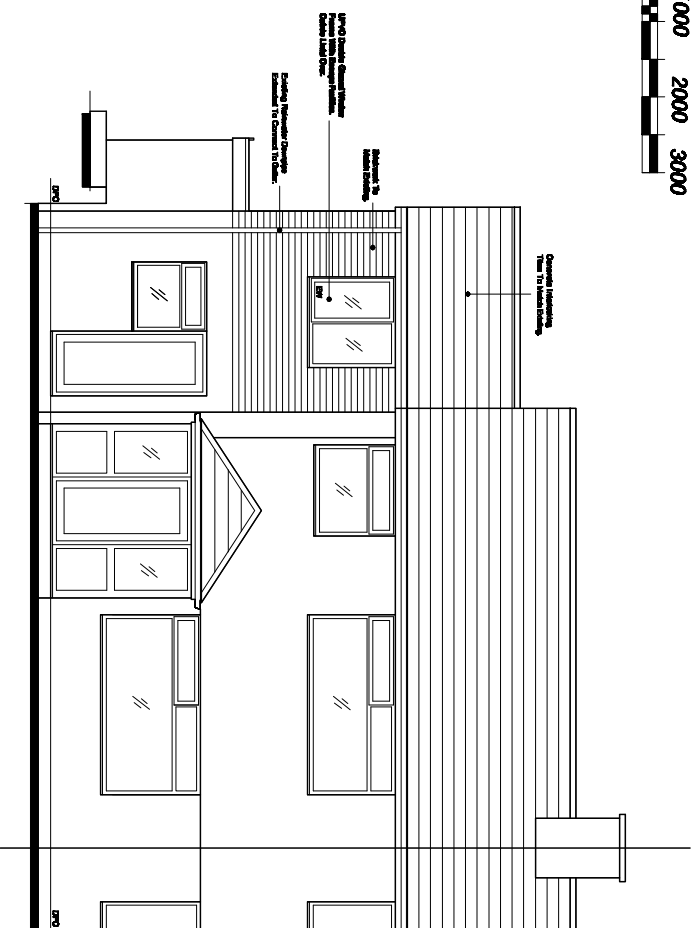


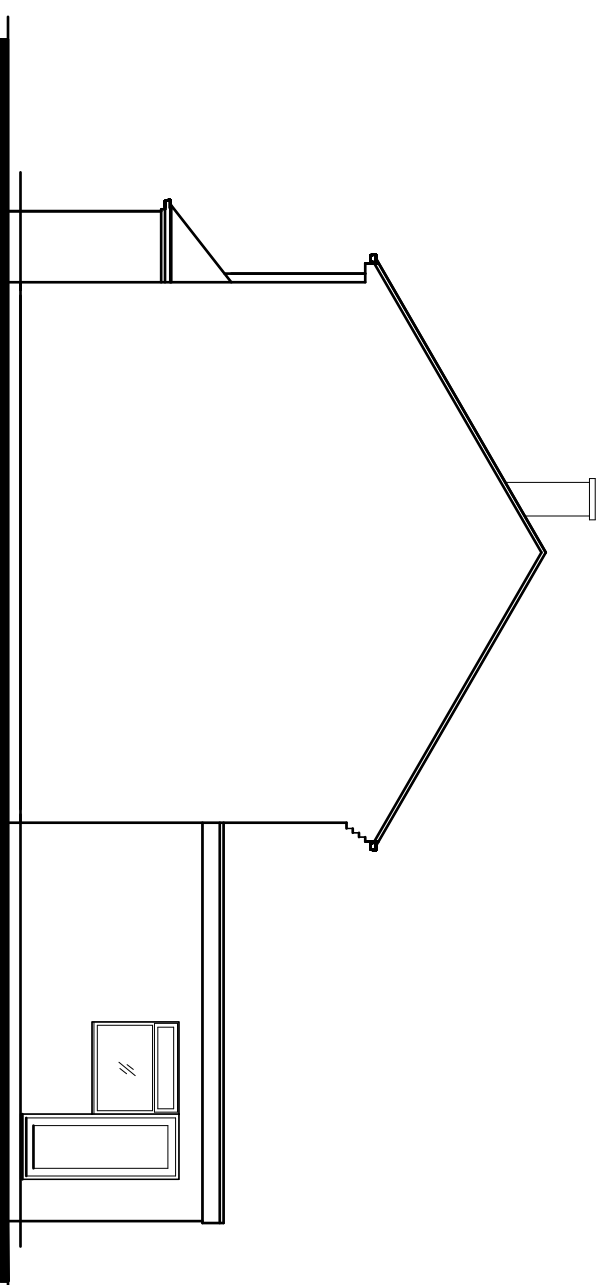

PROPOSED FRONT ELEVATION.

PROPOSED SIDE ELEVATION.

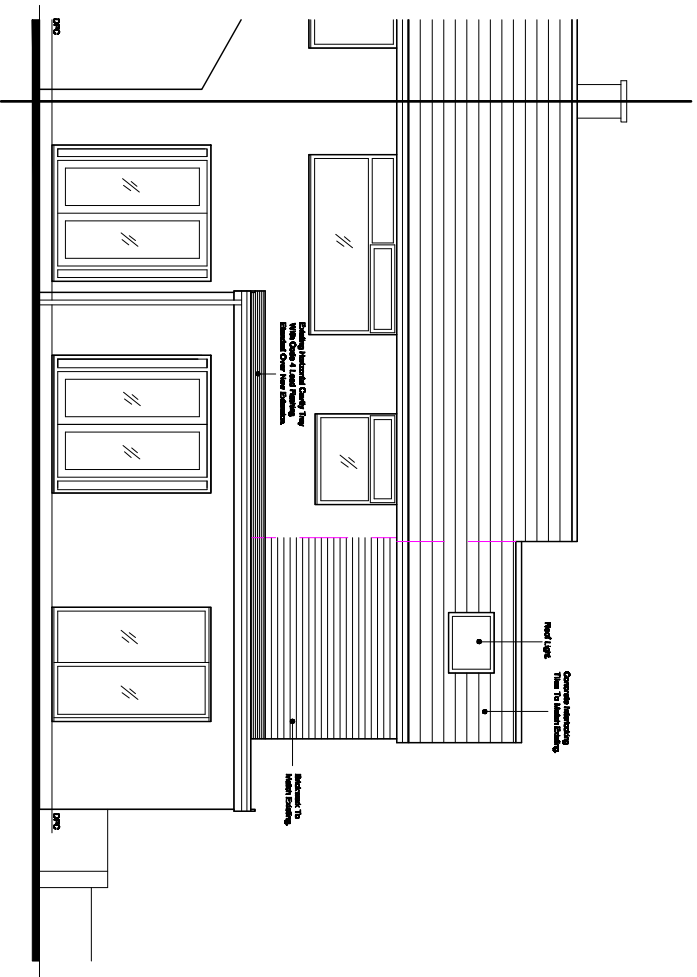

PROPOSED REAR ELEVATION.

PROPOSED SIDE ELEVATION.

Revision	Title : PROPOSED FIRST FLOOR SIDE EXTENSION.
Project : 104, FIELDHEAD AVENUE, BURY, BL9 2NA	MTC Designs Scale 1:100 @ A3 Date: September 2022 Drawing No: P03