


Do not scale from this drawing. All dimensions to be checked on site prior to manufacture and construction. This drawing is the property of Harrison Ince Holdings Limited and should not be reproduced without permission.
All discrepancies to be brought to the attention of the architect immediately.
This drawing is to be read in conjunction with the specification / bill of quantities and related drawings.

REVISIONS

FIRST ISSUE

21.02.2024 NS

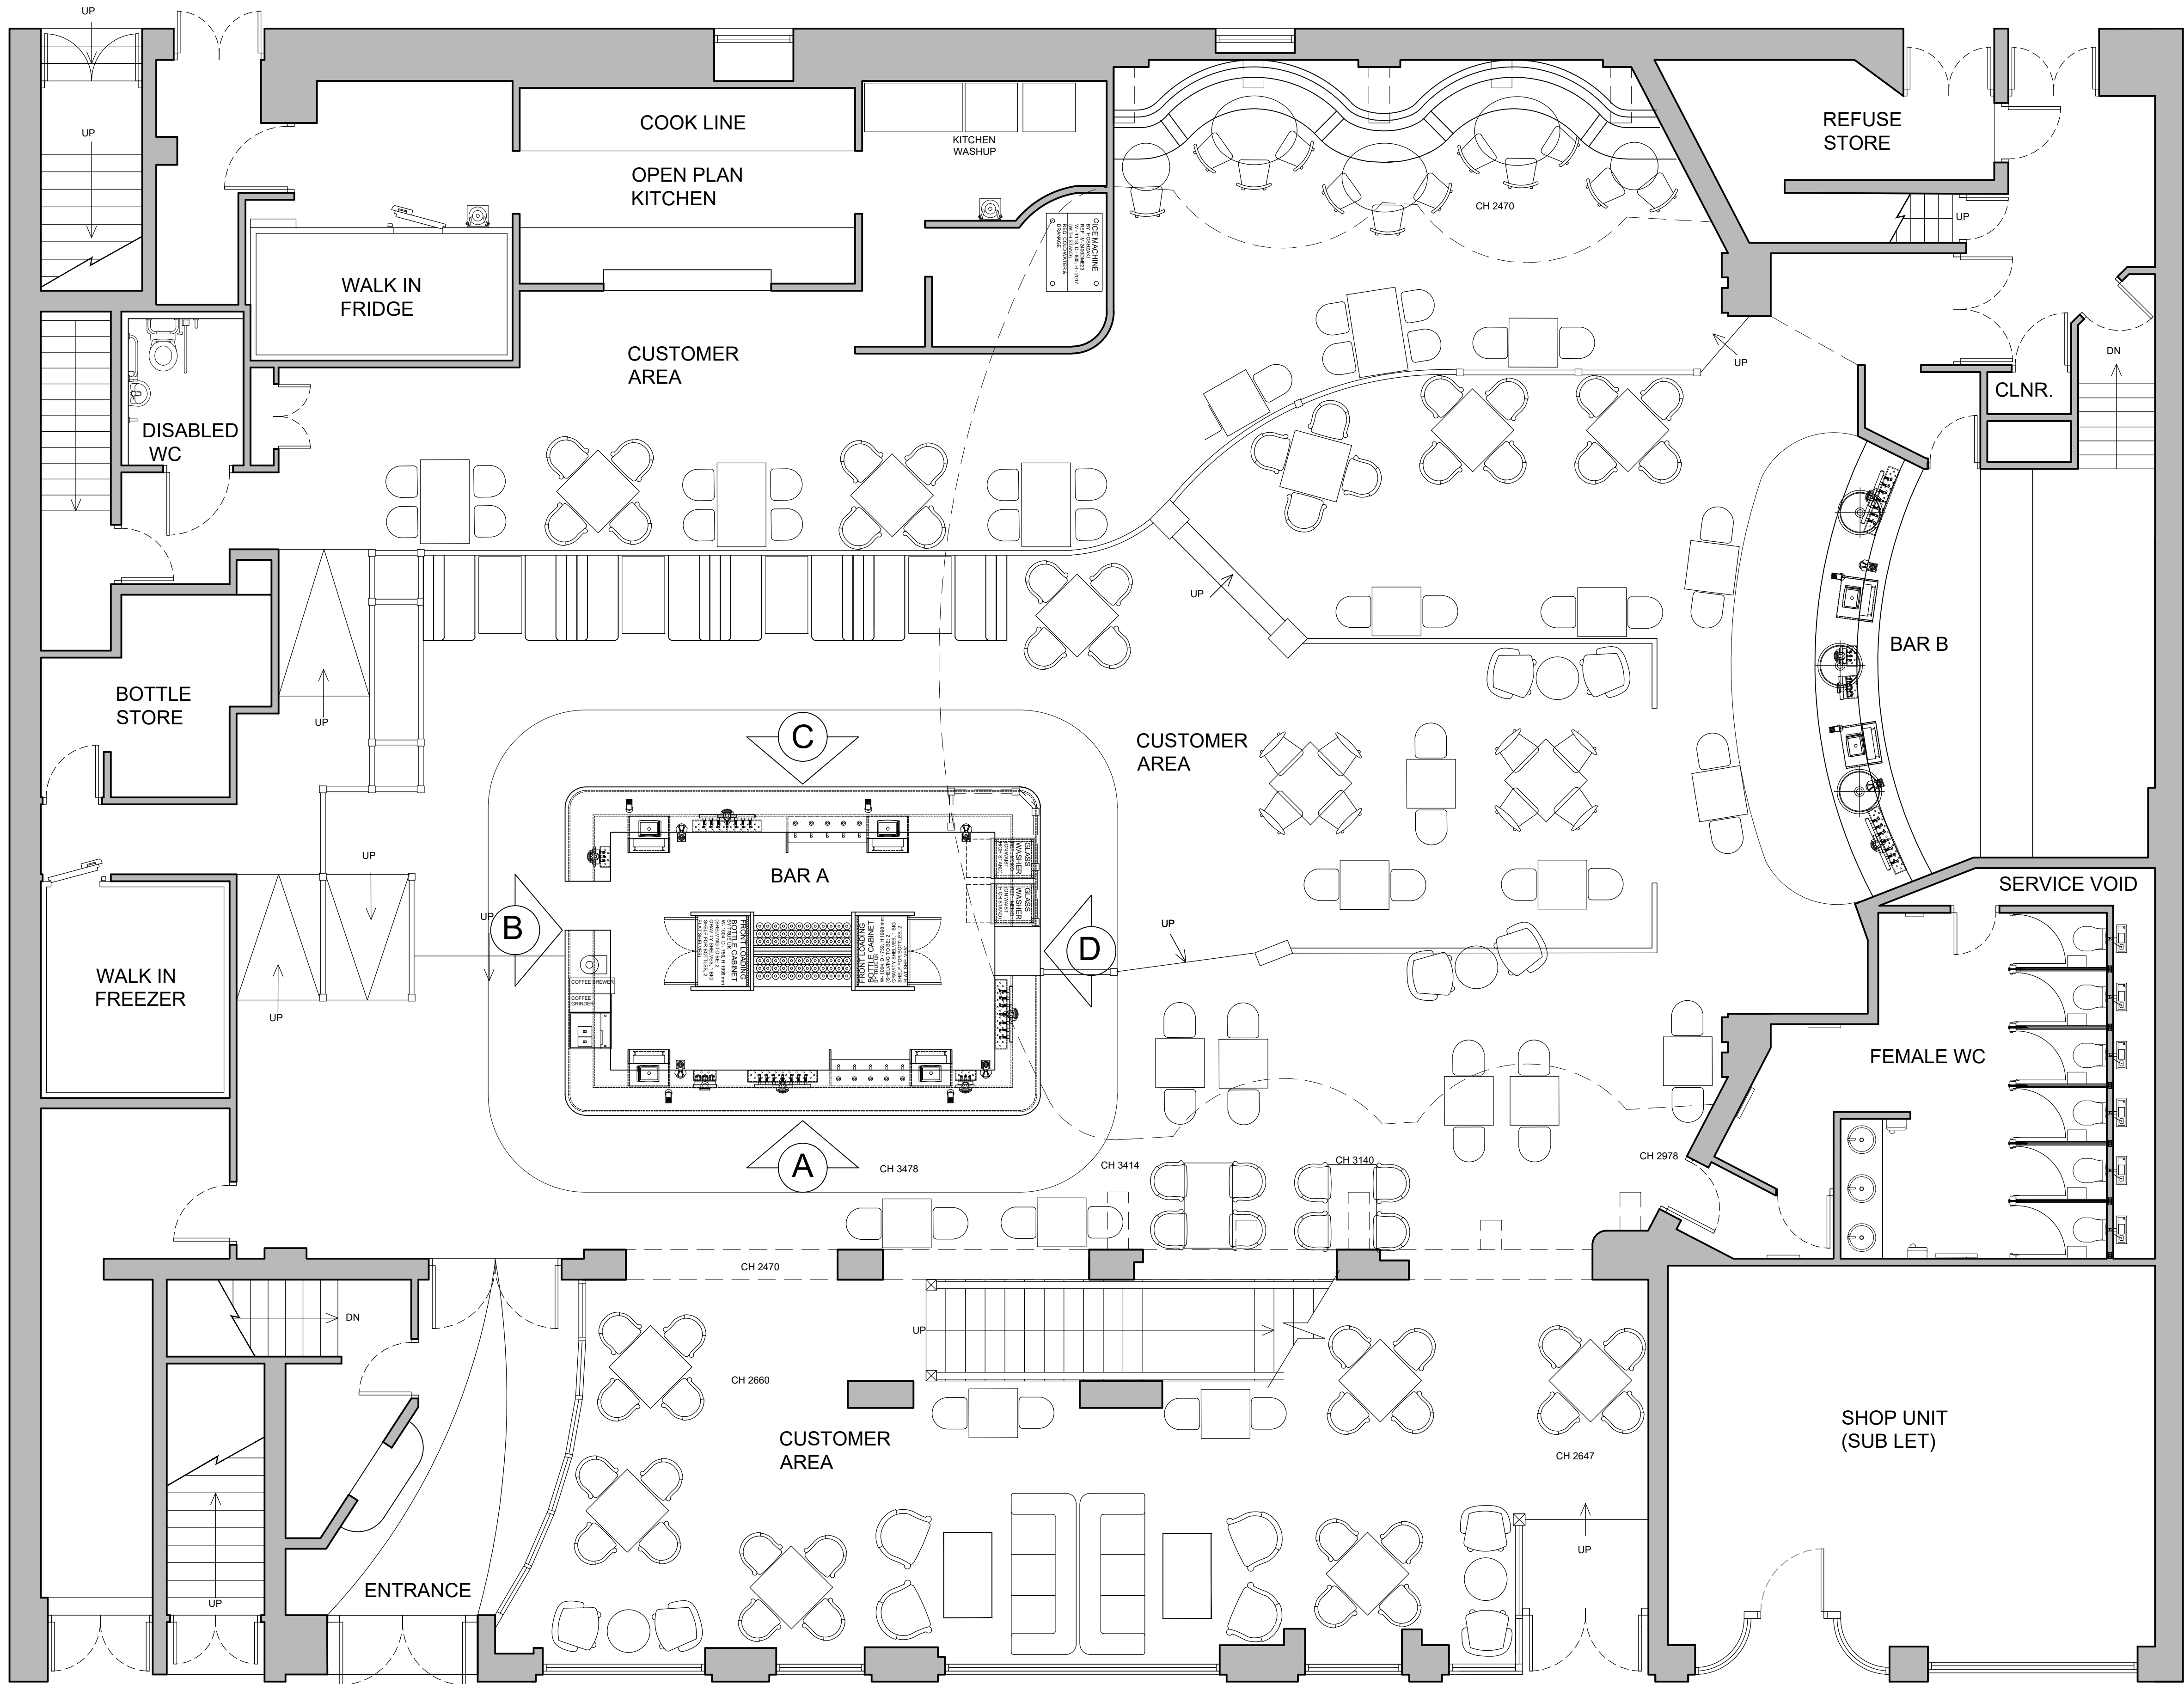

EXISTING GROUND FLOOR PLAN

Scale 1:50



HARRISON INCE

ARCHITECTS INTERIOR DESIGNERS

JD WETHERSPOON PLC

CLIENT

THE ART PICTURE HOUSE
36 HEYMARKET ST, BURY, BL9 0AY

PROJECT

EXISTING GROUND FLOOR PLAN

TITLE

DATE FEB 2024

SCALE 1:50 @ A1

JOB NO. PN6264-07

DWG. NO. AS01

DRAWN CAD/NS

CHECKED

2-4 LITTLE PETER STREET
BURY HOUSE
KNOTT MILL
MANCHESTER
M15 4PS
TEL: 0161 236 3050
EMAIL: enquiries@harrison-ince.co.uk