



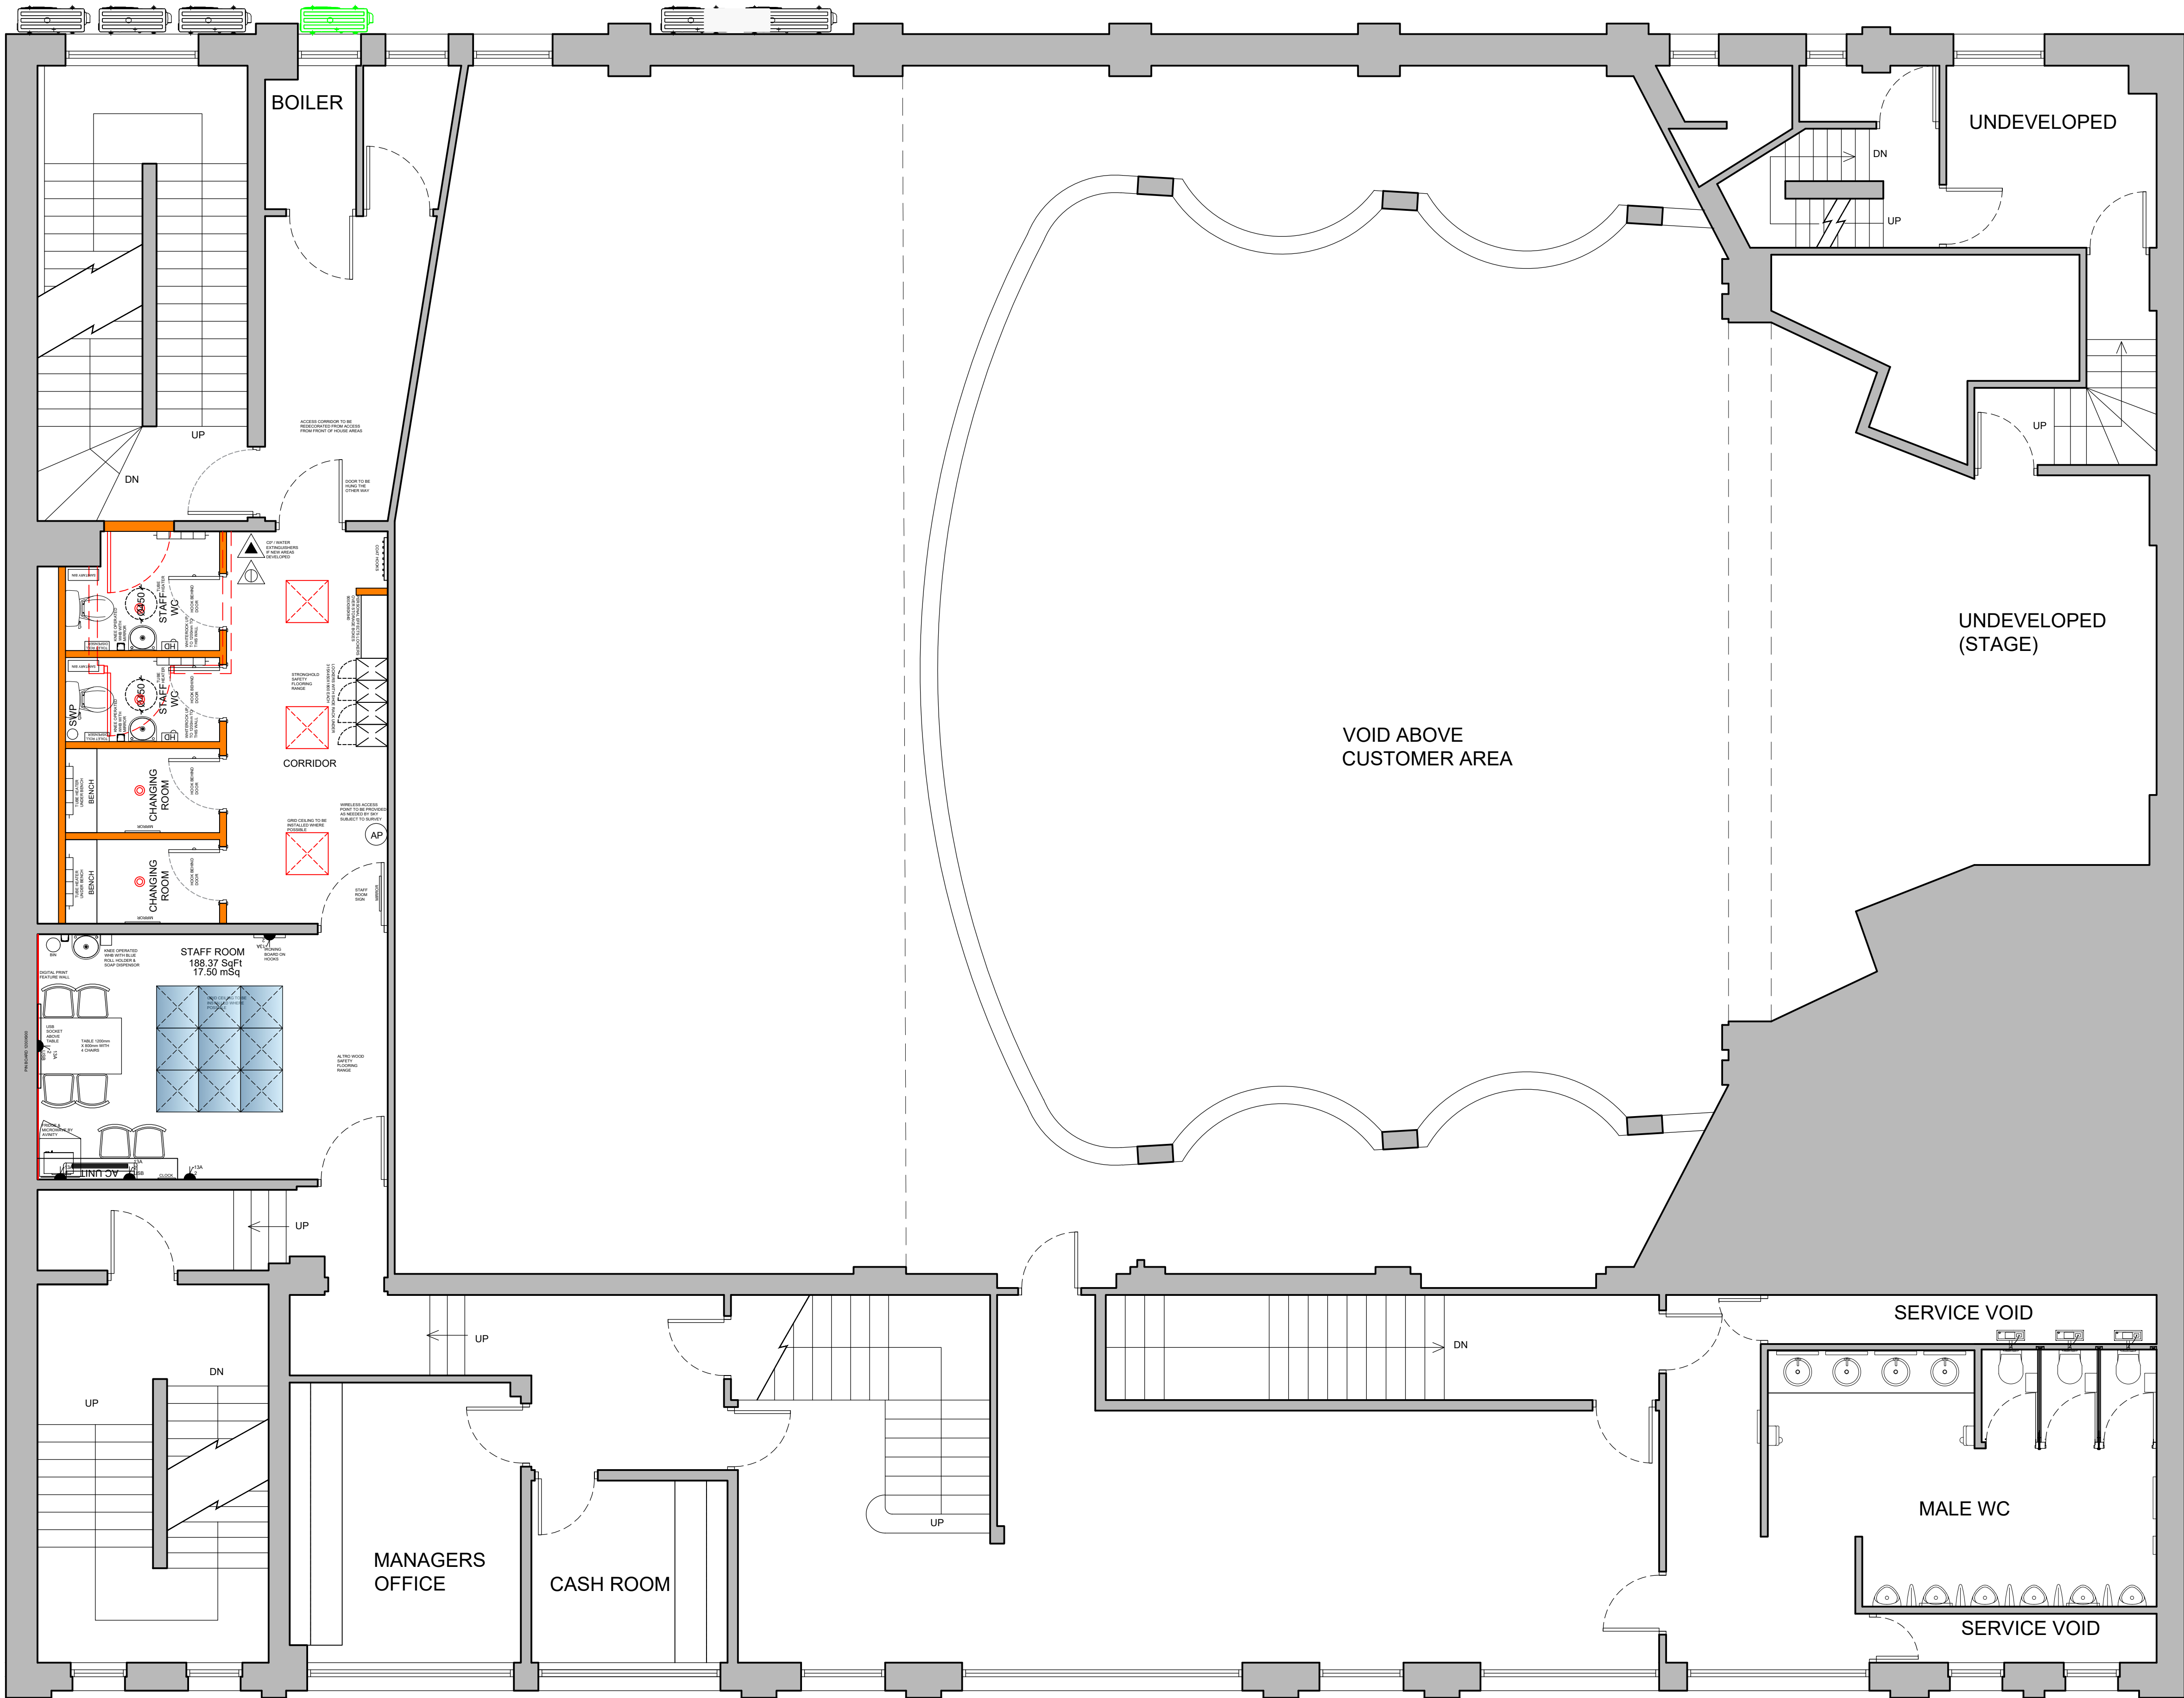

PROPOSED FIRST FLOOR PLAN
Scale 1:50

Do not scale from this drawing. All dimensions to be checked on site prior to manufacture and construction. This drawing is the property of Harrison Ince Holdings Limited and should not be reproduced without permission.
All discrepancies to be brought to the attention of the architect immediately.
This drawing is to be read in conjunction with the specification / bill of quantities and related drawings.

REVISIONS			
-	FIRST ISSUE	21.02.2024	NS
A	ADDED CONDENSER POSITIONS	25.03.2024	CG

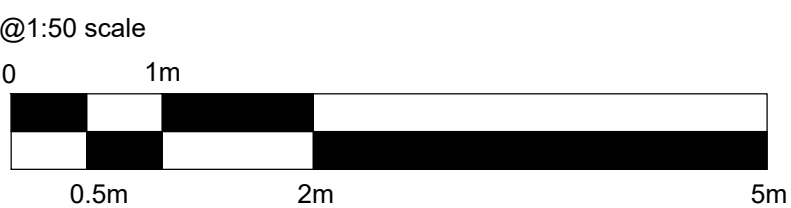

HARRISON INCE
ARCHITECTS INTERIOR DESIGNERS

JD WETHERSPOON PLC
CLIENT

THE ART PICTURE HOUSE
36 HEYMARKET ST, BURY, BL9 0AY
PROJECT

PROPOSED FIRST FLOOR PLAN
TITLE

DATE MARCH 2024 SCALE 1:50 @ A1

JOB NO. PN6264-07 DWG. NO. AL02-A

DRAWN CAD/CG CHECKED

2-4 LITTLE PETER STREET
BURY, BL9 0AY
TEL: 0161 236 3050
EMAIL: enquiries@harrison-ince.co.uk