


Do not scale from this drawing. All dimensions to be checked on site prior to manufacture and construction. This drawing is the property of Harrison Ince Holdings Limited and should not be reproduced without permission.
All discrepancies to be brought to the attention of the architect immediately.
This drawing is to be read in conjunction with the specification / bill of quantities and related drawings.


REVISIONS

FIRST ISSUE

02.04.2024 CG

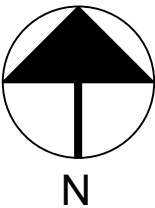

@1:500 scale

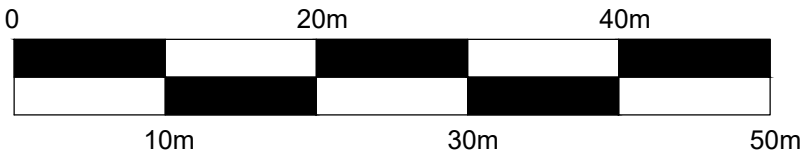

HARRISON INCE

ARCHITECTS INTERIOR DESIGNERS

CLIENT

JD WETHERSPOON PLC

PROJECT

THE ART PICTURE HOUSE,
36 HAYMARKET ST, BURY, BL9 0AY

TITLE

PROPOSED SITE PLAN

SUN HOUSE
2-4 LITTLE PETER STREET
KNOTT MILL
MANCHESTER
M15 4PS
TEL: 0161 236 3650
EMAIL: enquiries@harrison-ince.co.uk

DATE APRIL 2024

SCALE 1:500 @ A4

JOB NO. PN6264-07

DWG. NO. AP01

DRAWN CAD/CG

CHECKED