


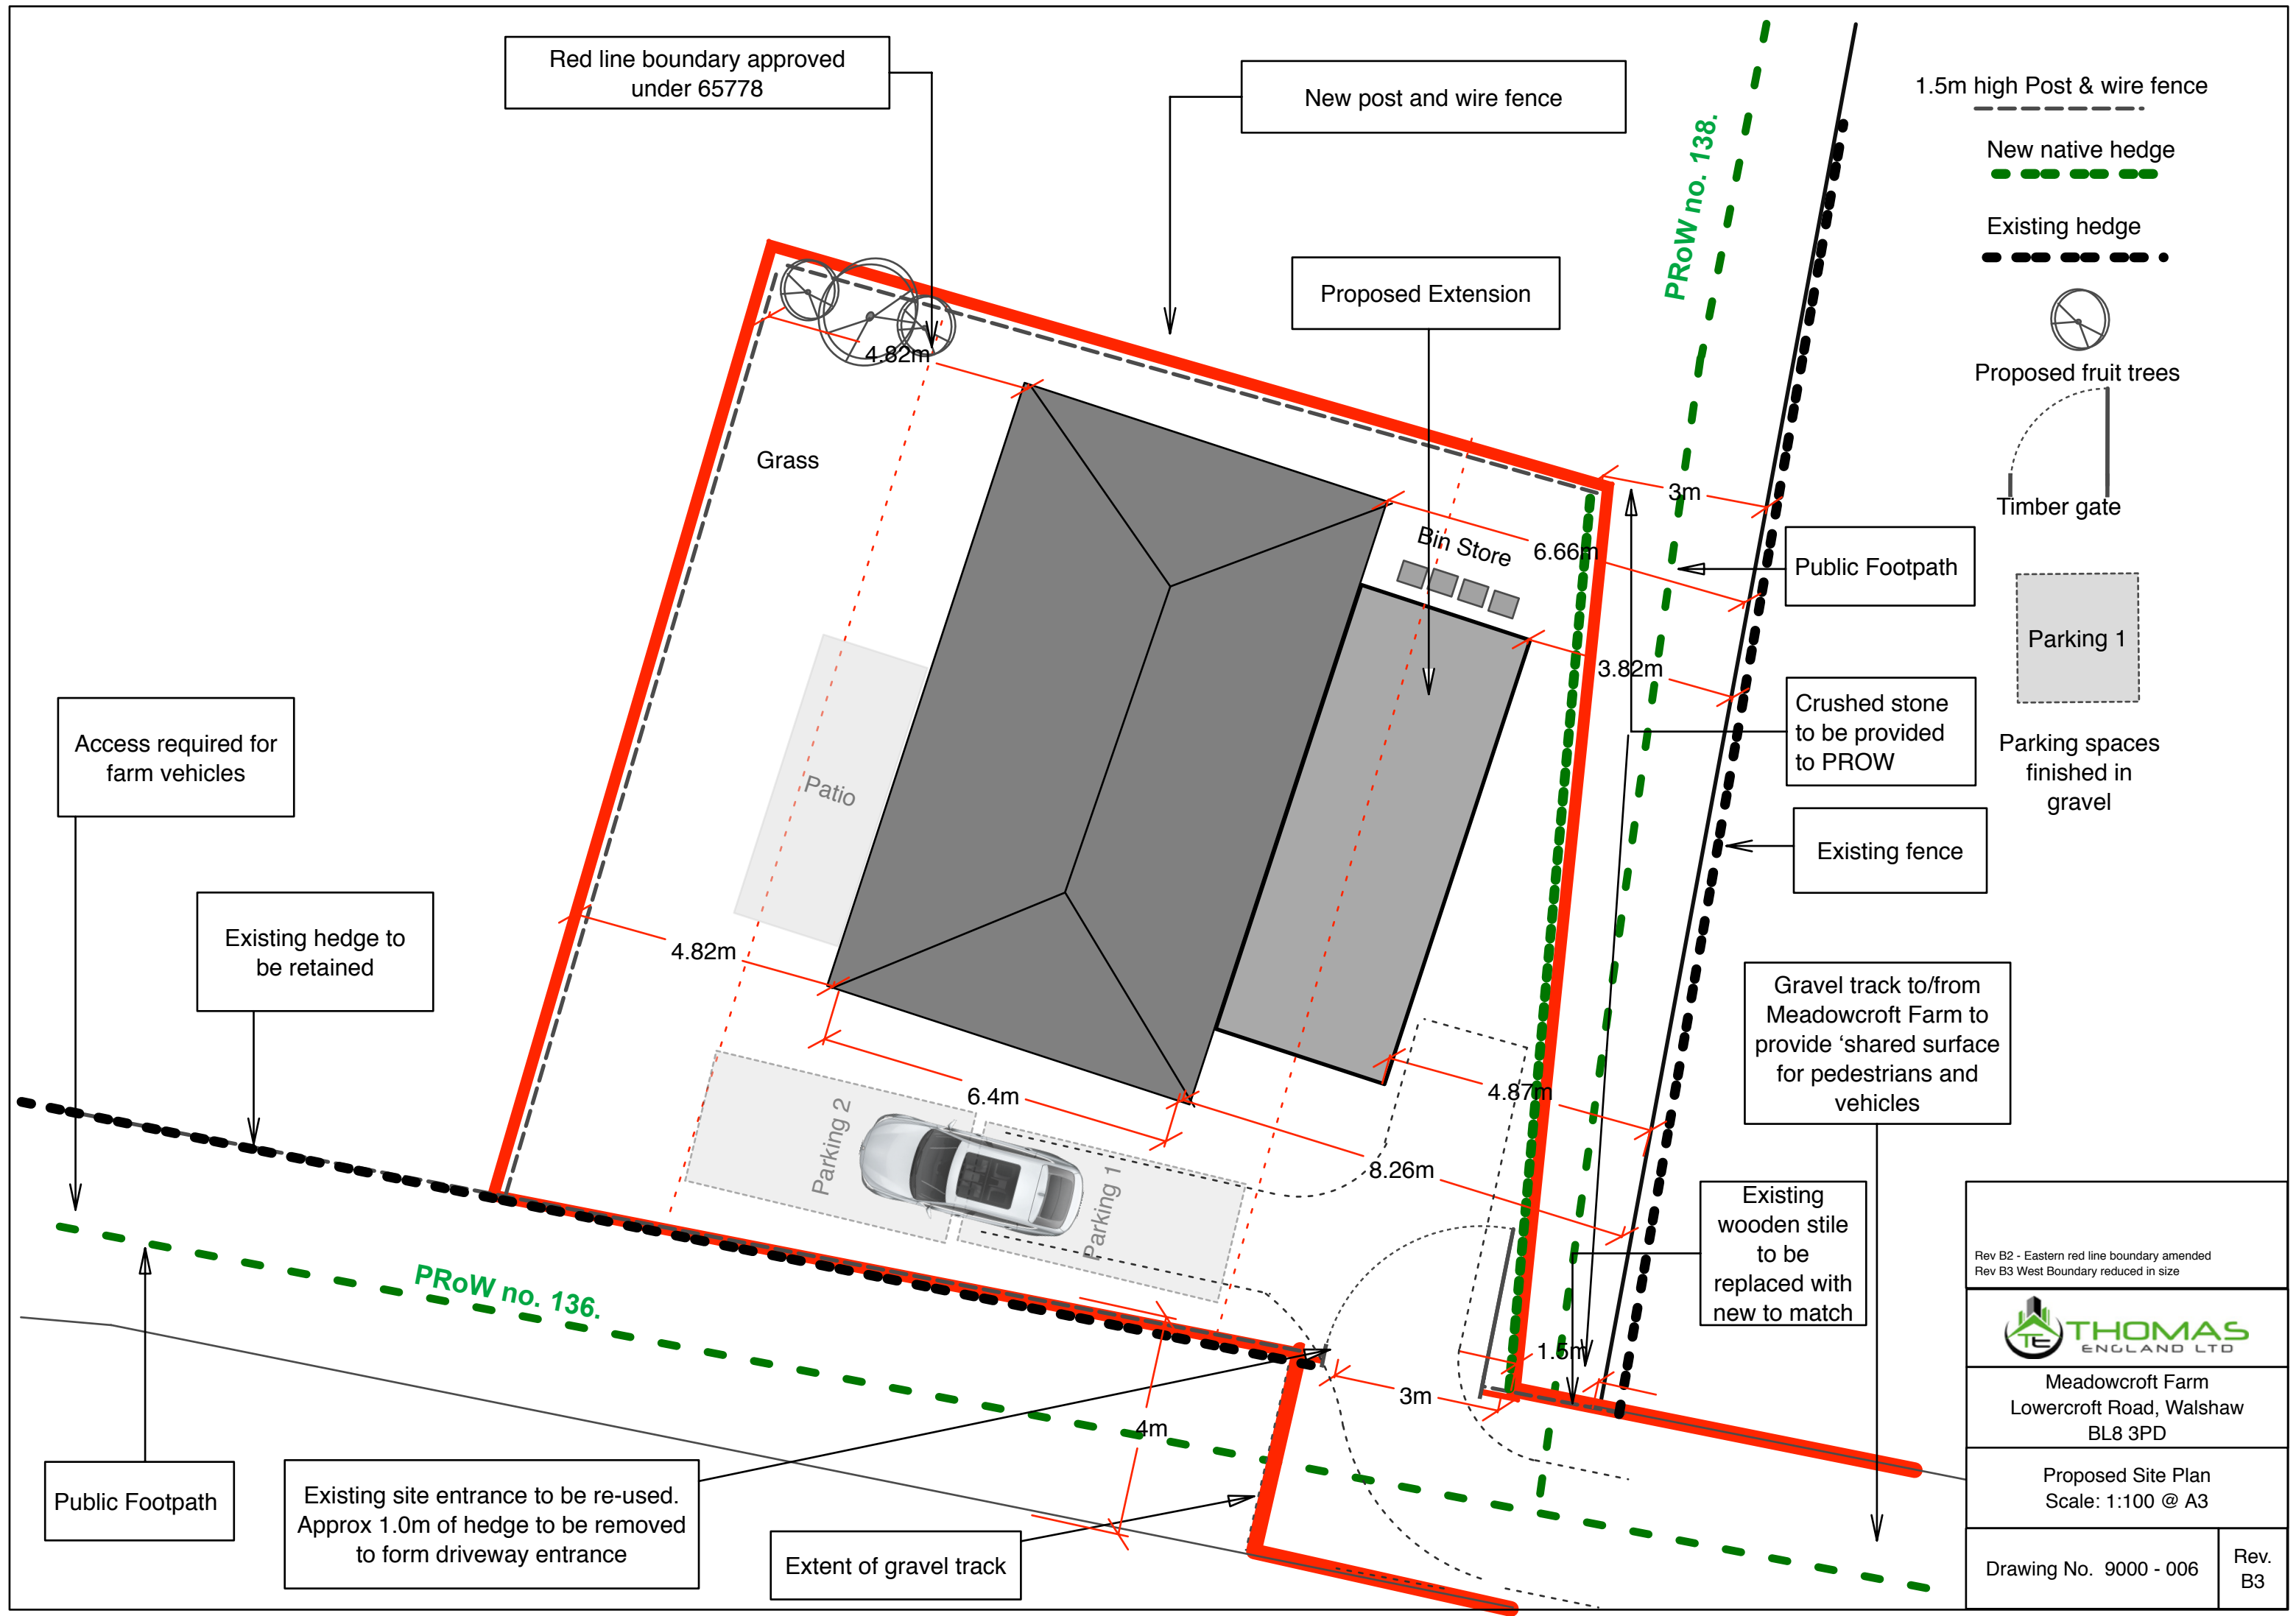

Rev B2 - Eastern red line boundary amended
Rev B3 West Boundary reduced in size



Meadowcroft Farm
Lowercroft Road, Walshaw
BL8 3PD

Proposed Site Plan
Scale: 1:100 @ A3

Drawing No. 9000 - 006

Rev.
B3