

No 26

No 25



Notes

This drawing is the property of The Intelligent Design Centre Ltd and copyright is reserved by them. This drawing is not to be copied or disclosed by or to any unauthorised persons without the prior written consent of The Intelligent Design Centre Ltd.

Do not scale from this drawing.


All dimensions are to be checked on site prior to construction, manufacture of any components and ordering of materials and equipment.

Any discrepancies are to be reported to the architect for clarification.


All materials and workmanship to be in accordance with the current British Standards and codes of practice.

Legend

- A- Bin store
- B- Paving
- C- Grass turf
- D- Porous / Permeable Tarmac

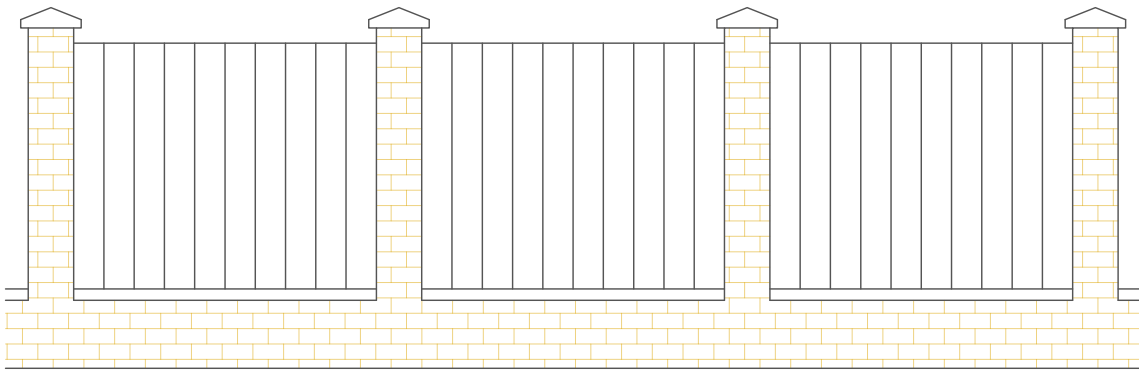

E- Rear wall with 6ft timber fence

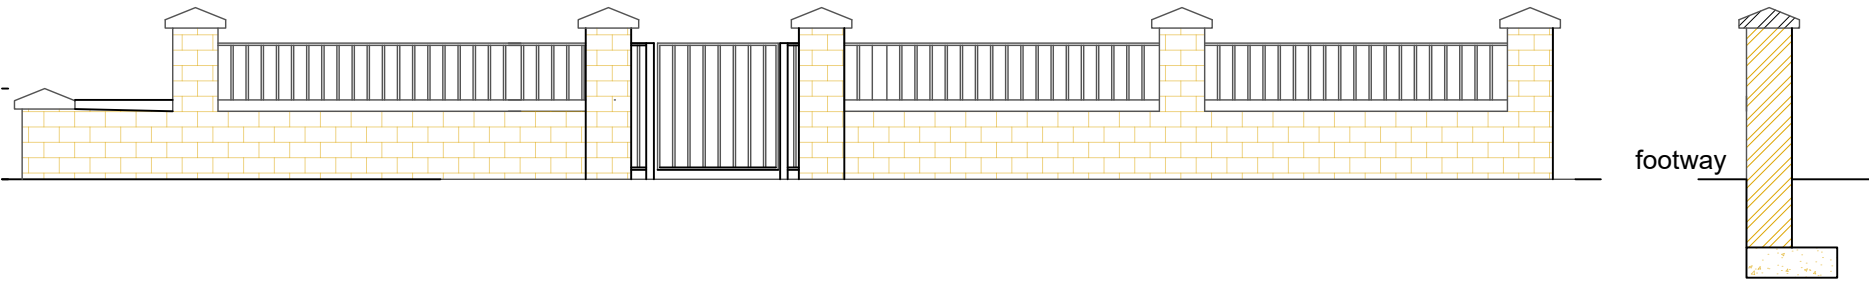

F- Front wall with railings

Burns Ave



No 1

F	06-02-2024	JD	Amendments after Further Highways comments
E	31-01-2024	JD	Amendments after Highways comments
D	13-11-2023	TW	Levels amended
C	26-07-2023	TW	Levels added
B	26-06-2023	TW	Change of floor plan
A	21-02-2023	TW	Change of floor plan
Rev	Scale	Drawn by	Comments

Client
Mr G Mahmood

Project
**Residential Development
Land off Burns Ave**

Drawing
Proposed landscaping plan

Date
February 2023

Drawn by
TW

Scales
1:50 @ A1

Job No - Dwg No - Rev
21088-204-F