


LEGEND

- ①
- SW Stained Timber Fencing on top of existing garden wall
- ②
- Garden Wall




PROPOSED WEST ELEVATION SHOWING FENCING PROFILE

1:100

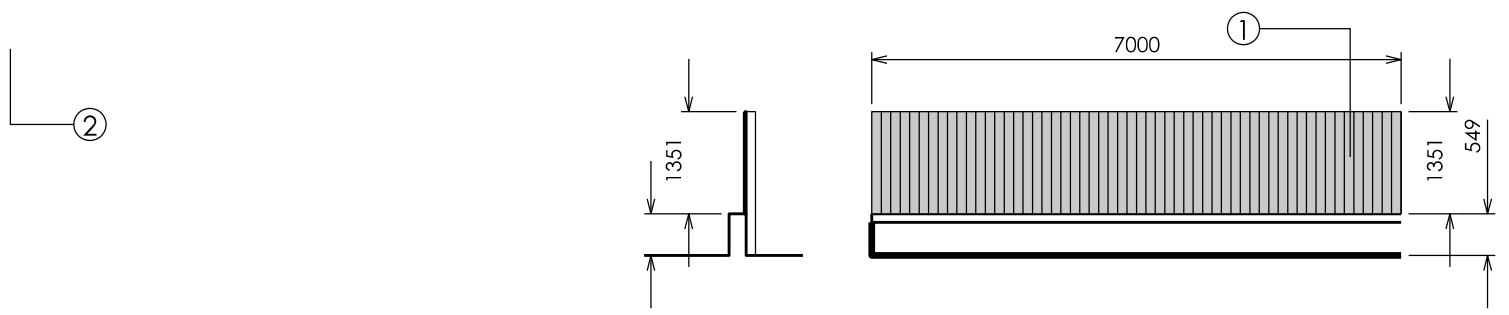

PROPOSED SOUTH ELEVATION SHOWING FENCING PROFILE

1:100

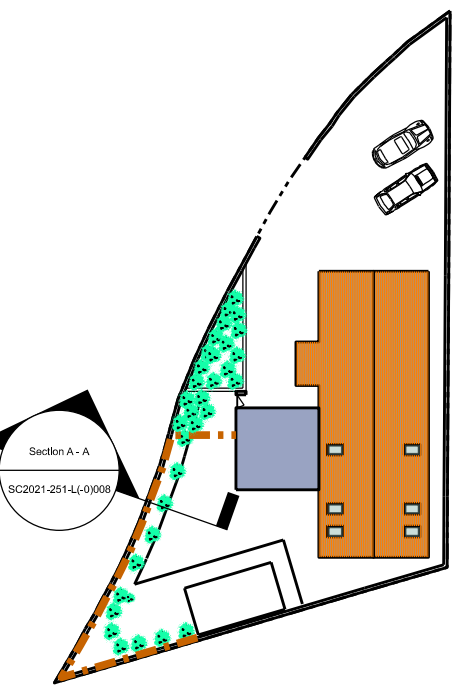

SECTION A - A FENCING PROFILE

1:20

SW Stained Timber Fencing


1351

549

Existing garden wall

PROPOSED EAST ELEVATION SHOWING FENCING PROFILE

1:100

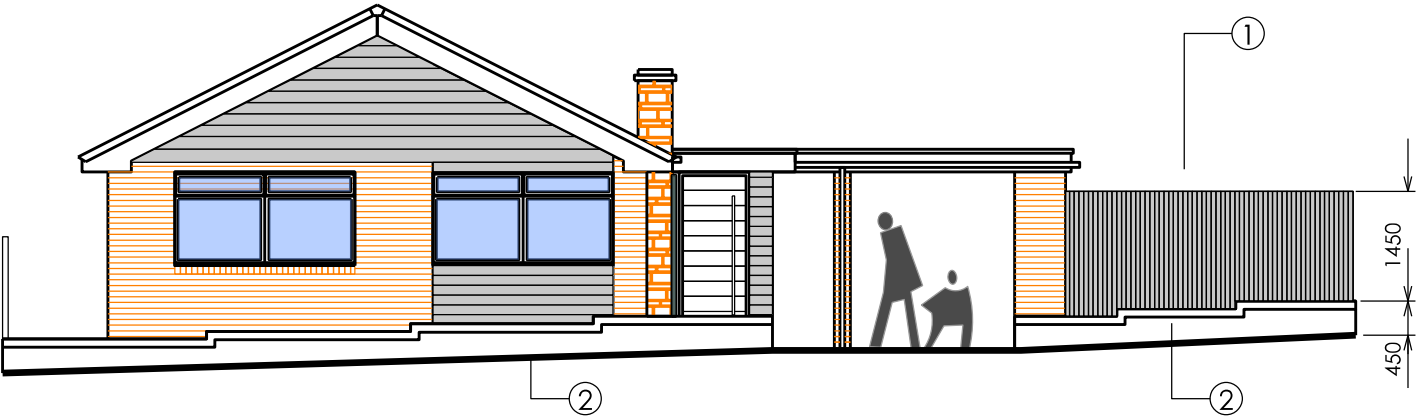


PROPOSED SITE PLAN

1:500


SITE LOCATION

1:1250

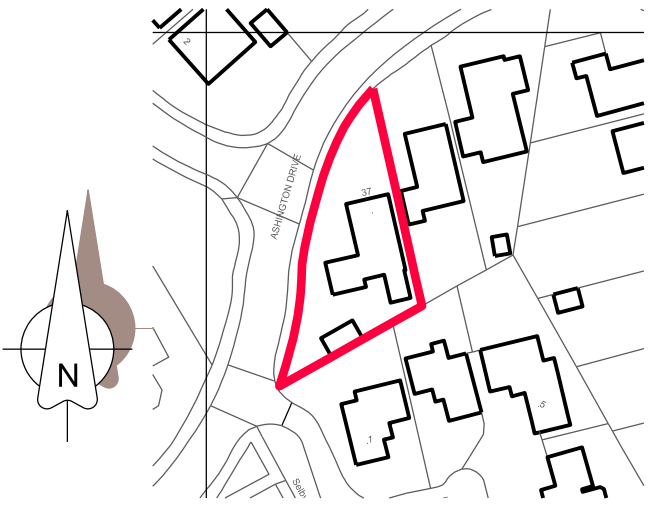

Revision	Description	By	Date	Revision	Description	By	Date
A	ISSUED FOR PLANNING REGARDING FENCING	SC	28.11.2023				
B	AMENDED PROFILE AND EXTENT OF FENCING	SC	11.03.2024				
C	AMENDED PROFILE AND EXTENT OF FENCING	SC	24.04.2024				

Notes:
DO NOT SCALE. Use figured dimensions only. The contractor is requested to check all dimensions before the work is out in hand. Copyright of this drawing belongs solely to SCA Ltd. This drawing must only be used for the purpose for which it is supplied and its contents must not be reproduced for any purpose without written permission. Areas indicated, or areas calculated from this drawing should be used for valuation purposes or as the basis for development contracts. SCA is a limited company registered in England and Wales, Number: 7428841

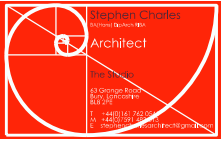

Drawn	SC	Project	Fencing to 37 Ashington Drive
Date	NOV 2023		Bury, BL8 2TS
Checked	SC		For Mr & Mrs Rigby
Date	NOV 2023	Drg Title	Site Location Plan
			And Proposed Elevation to Fencing
Scale	1:1250, 1:200, 1:100 @ A3	Drg No	SC2021-251-L(-0)008 Rev C
Status	Planning		