



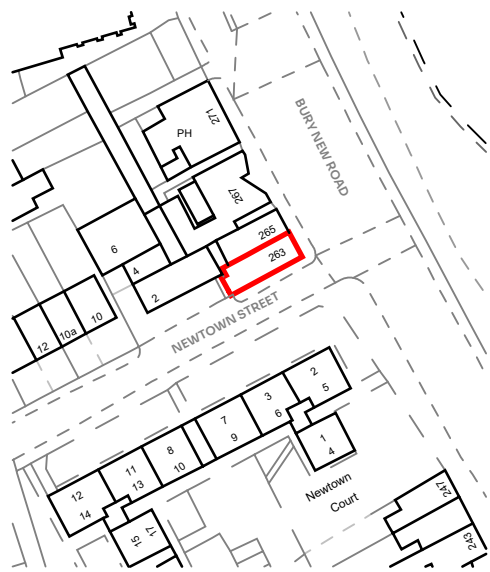


1 Location Plan


Mapping contents © Crown copyright
and database rights 2024 Ordnance
Survey 100035207
Redline denotes property boundary

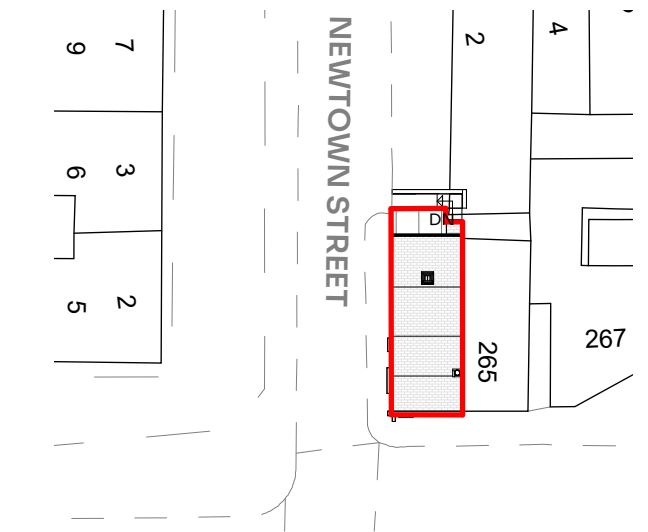


2 Site Plan

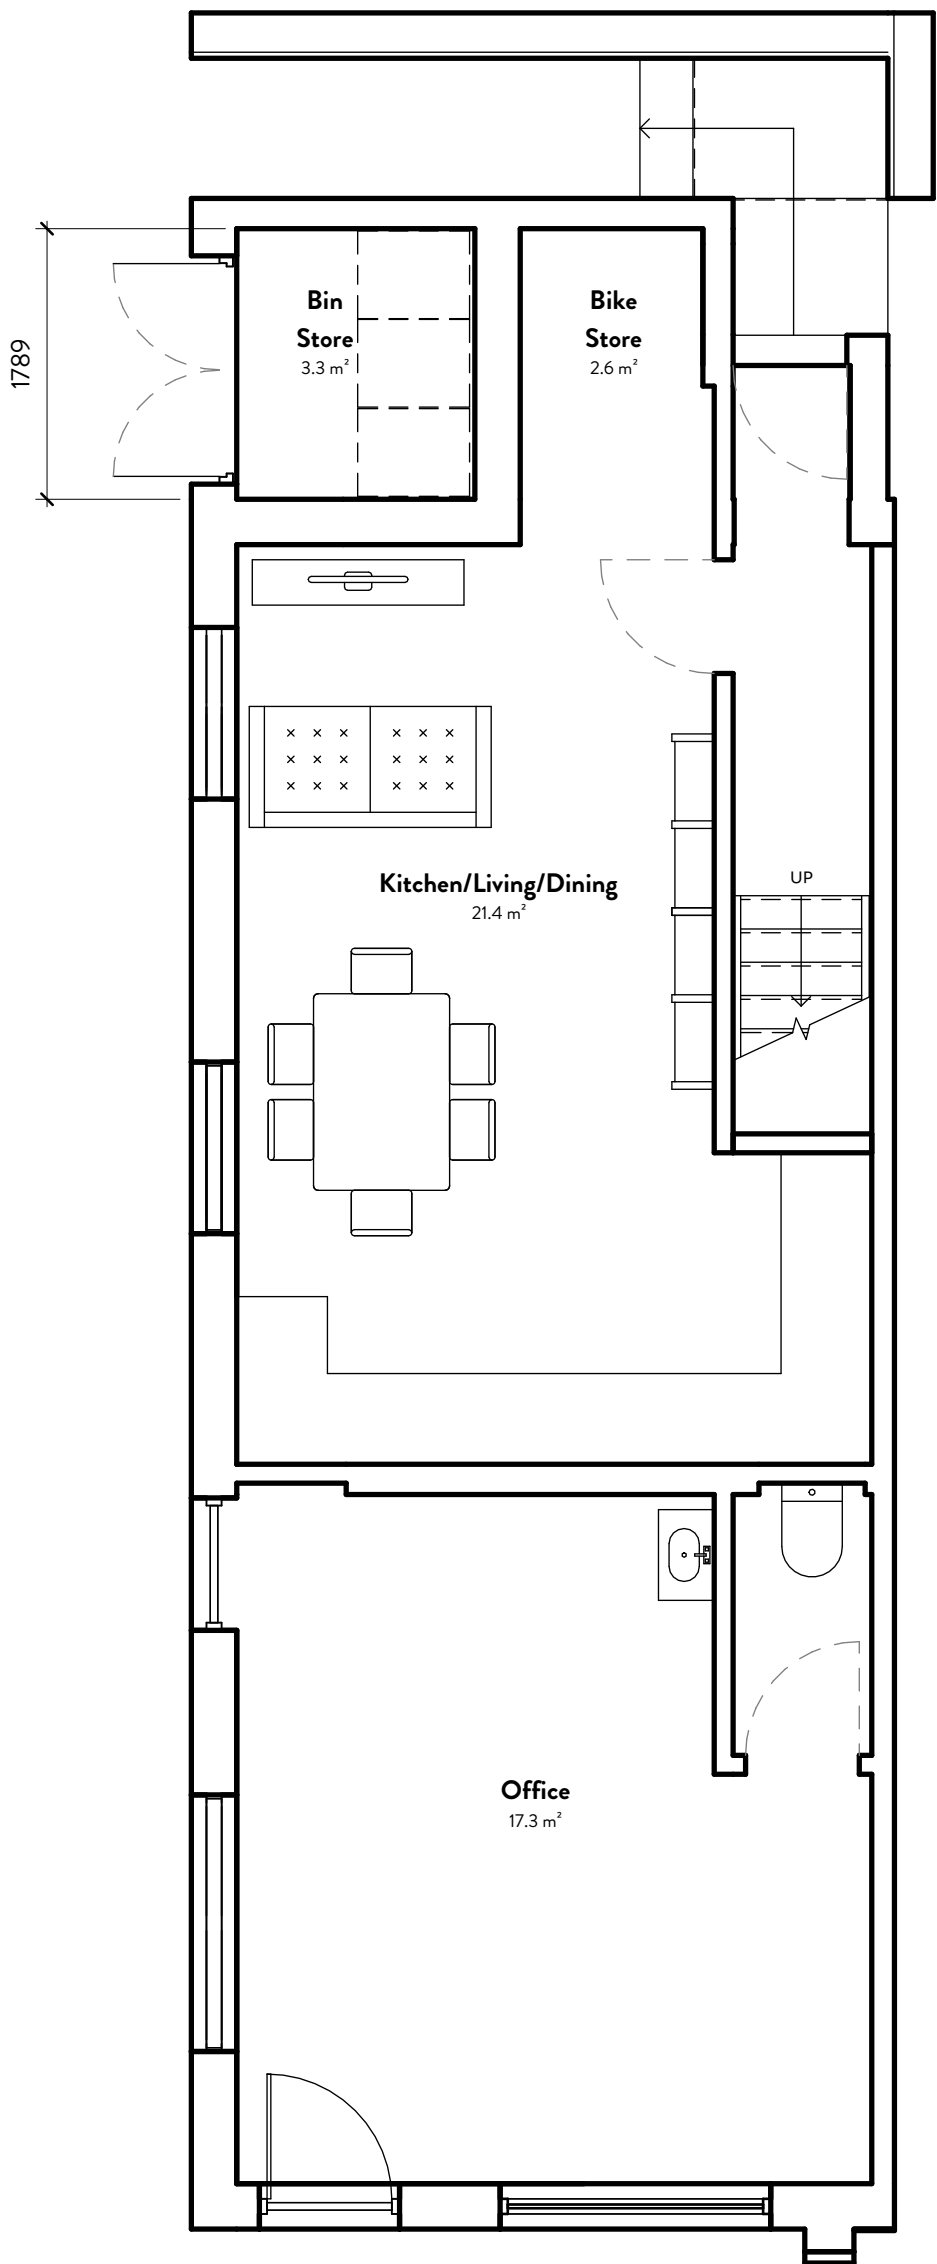


3 Ground Floor Plan

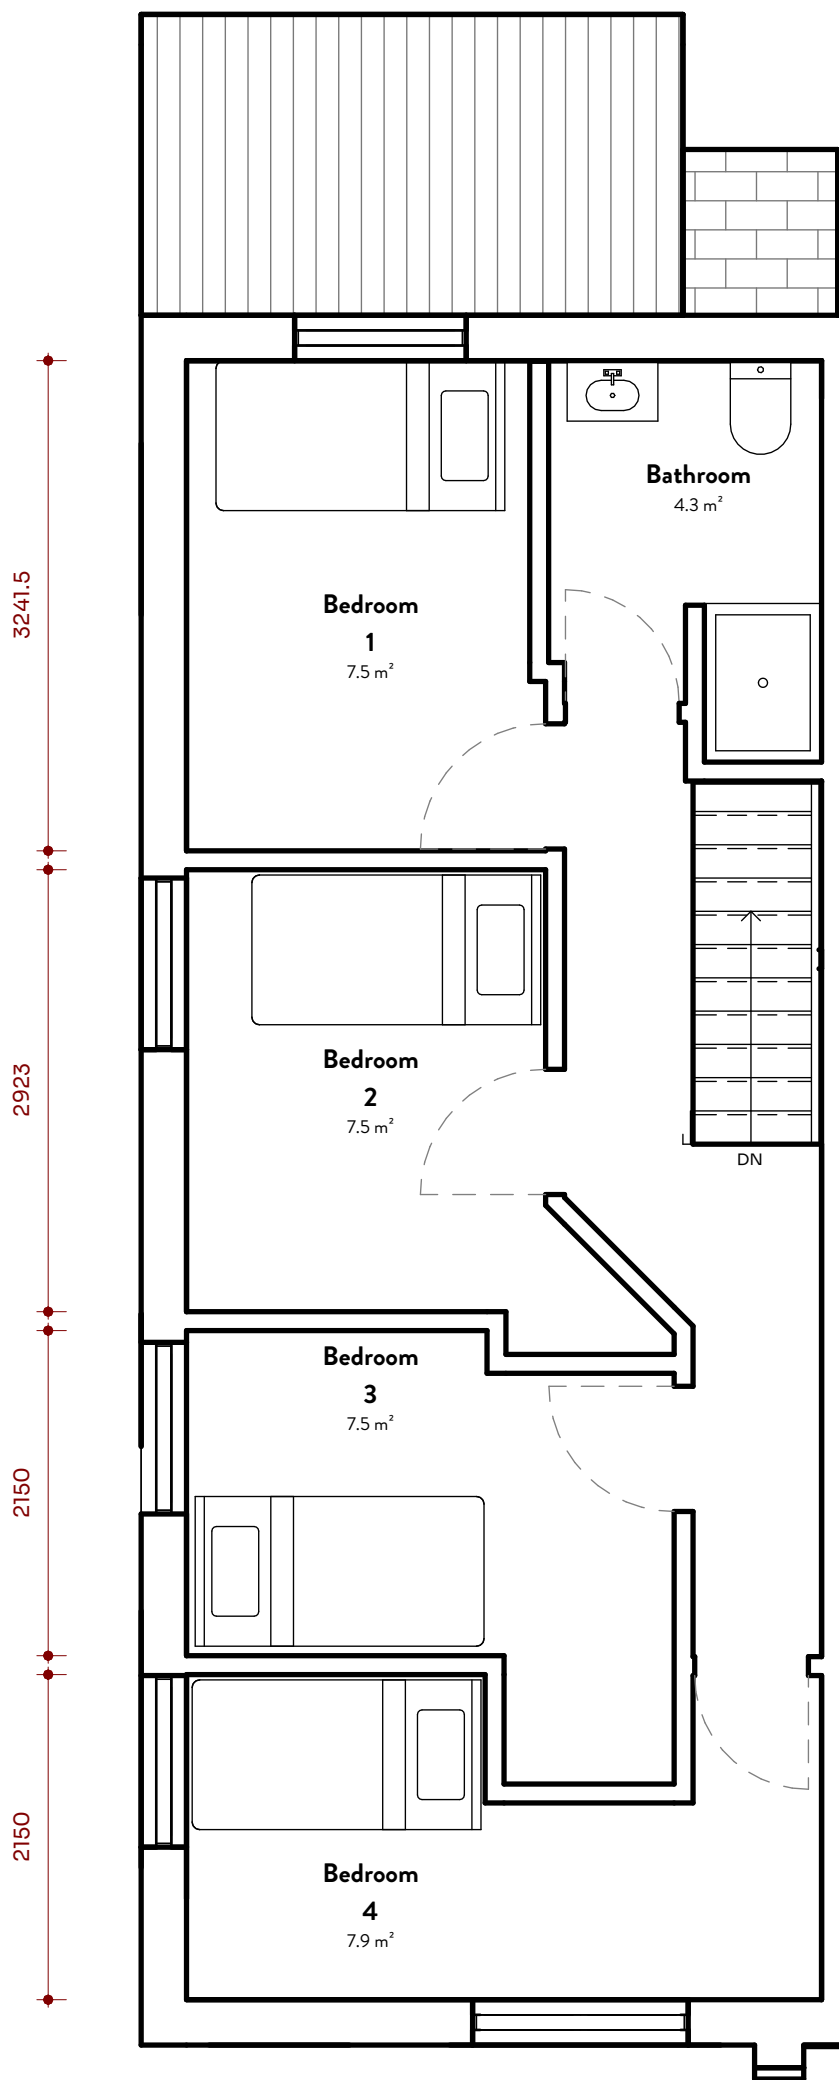


4 First Floor Plan

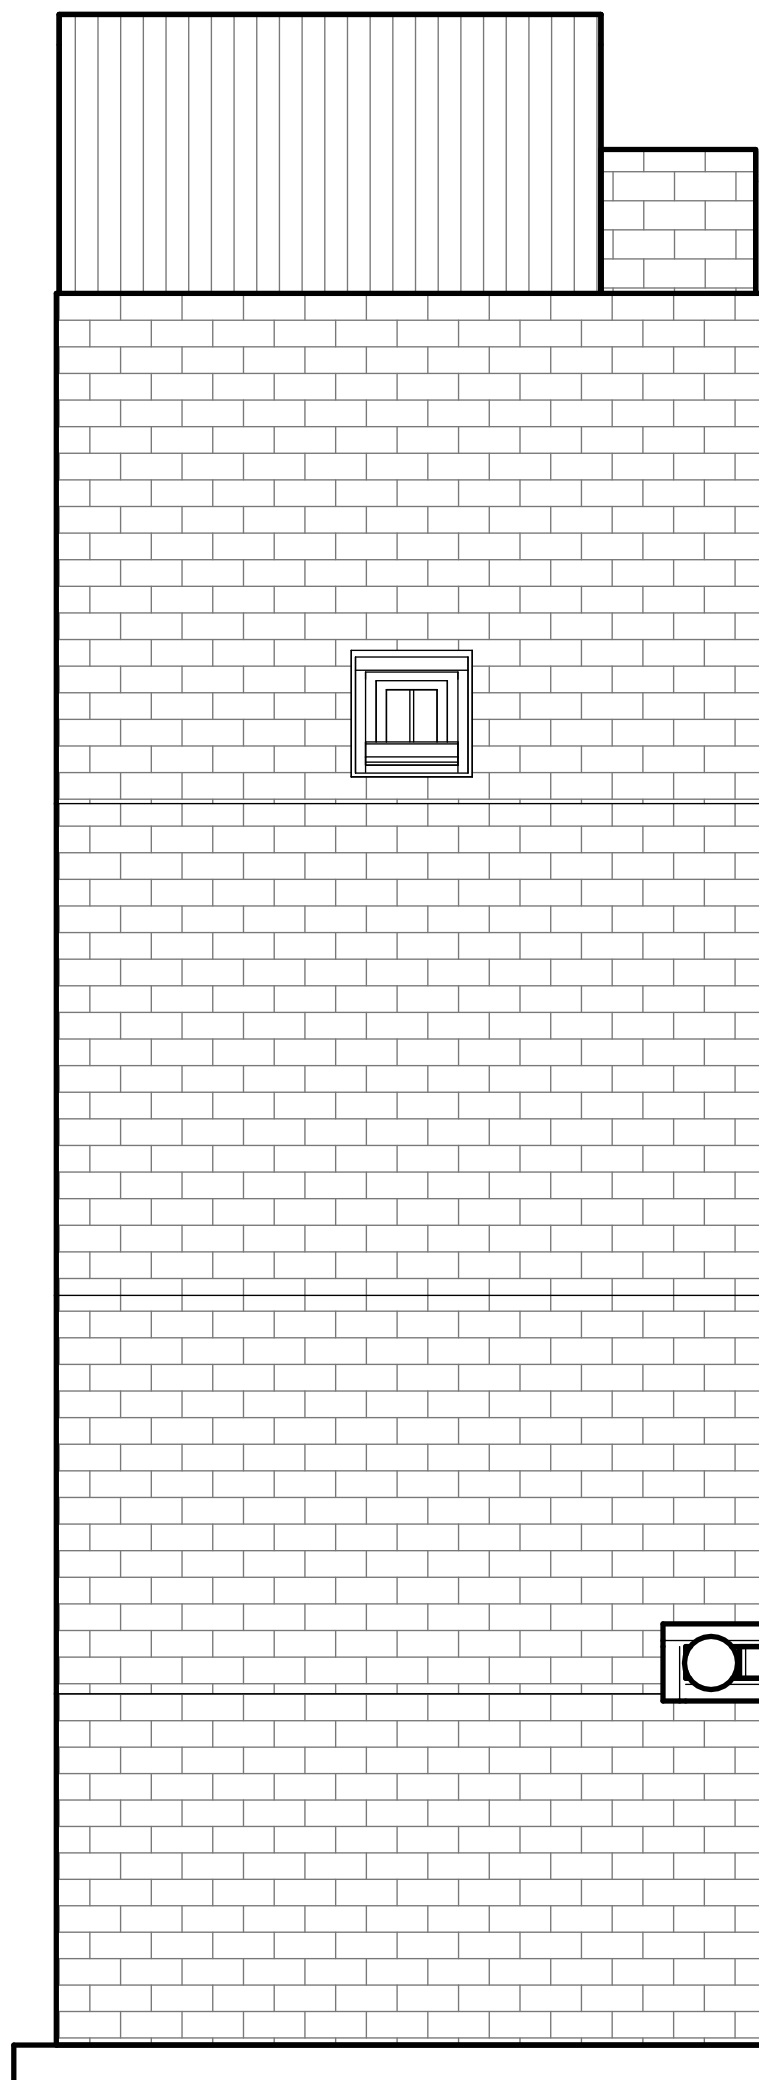

5 Roof Plan

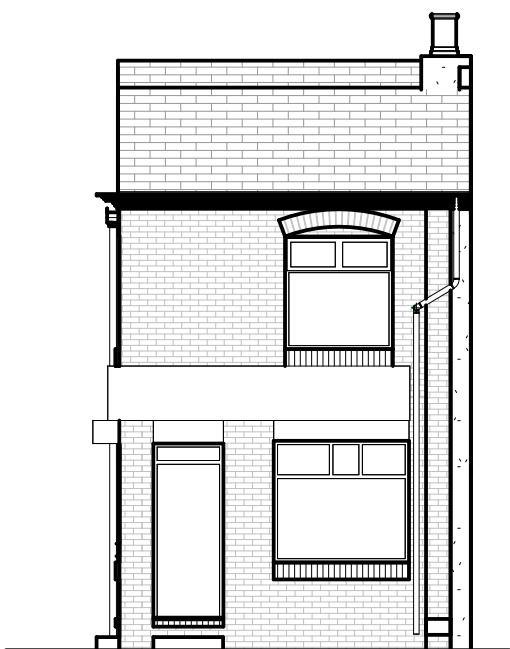


6 East Elevation

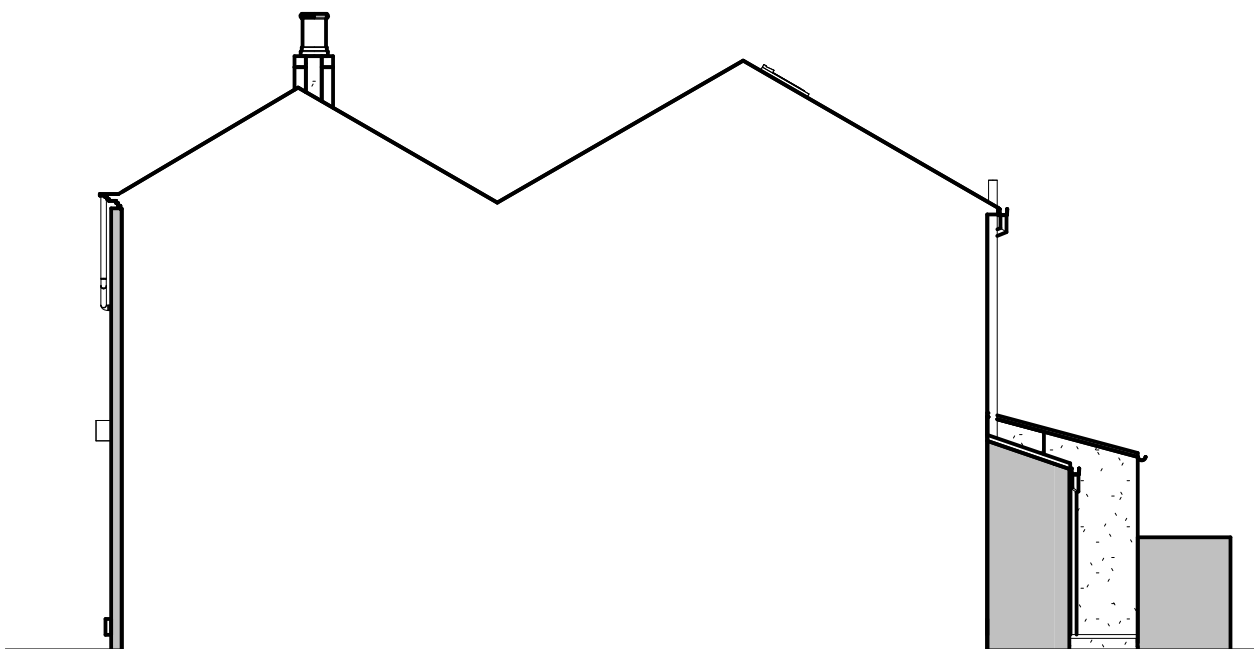


7 North Elevation



8 South Elevation

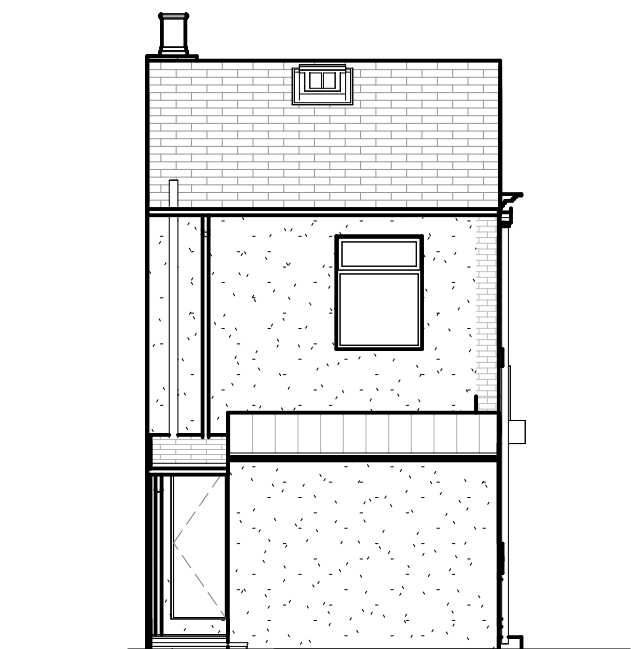

9 West Elevation

 

PL1	Issued to IPA	JC	26 08 25
REV	Details	By	Date
Stamp:			
ISSUED FOR PLANNING			
Project No:			
JC238			
Project:			
263 BURY OLD RD			
Drawing No:		Revision:	
A1.2		PL1	
Title:			
PROPOSED PLANS			
Project Address:			
263 Bury Old Rd, Prestwich, Manchester M25 1JA			
Scale on A1:		Drawn by:	Checked by:
As indicated		JC	JC
Architecture Planning		CIAT	
+44161 222 2000		+44161 222 2000	
To be read with JCD specification and all relevant documents. Check all dimensions on site, report discrepancies before starting work. No liability accepted for unauthorised changes or works. This drawing is confidential, do not copy or reuse without written permission. Property of JCD Design Group Ltd, return on request. © JCD Design Group Ltd			