



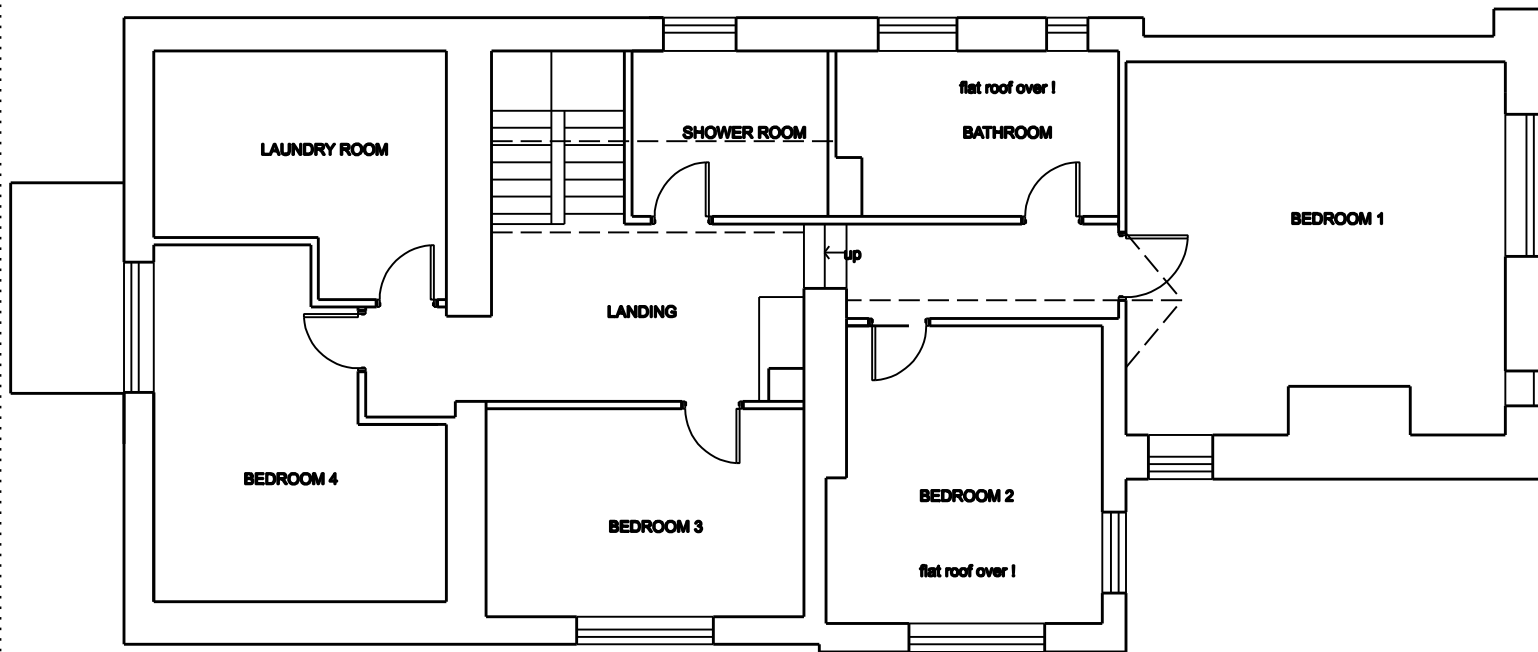

EXISTING FIRST FLOOR PLAN

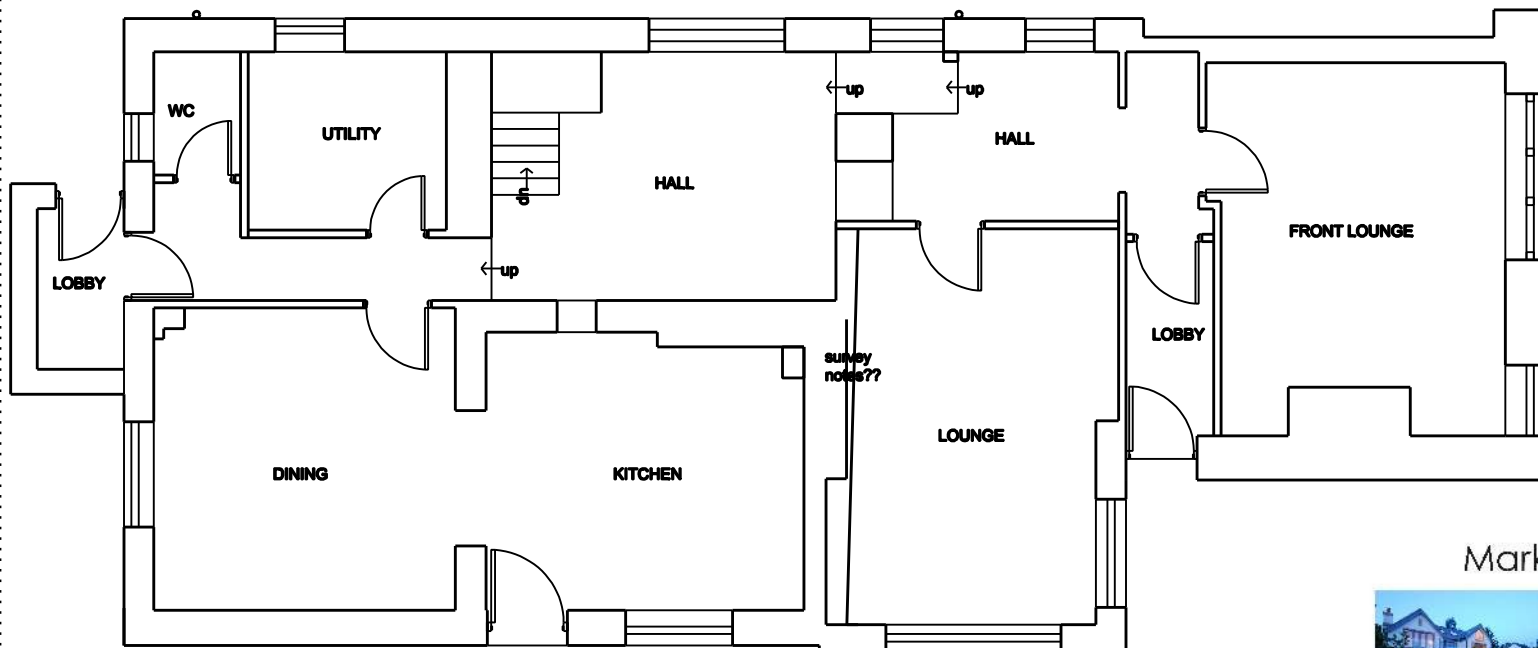

EXISTING GROUND FLOOR PLAN

BAST HOUSE FARM COTTAGE
MANCHESTER ROAD
BURY BL9 5LZ

Drwg. No: 20234/ 04 / 01

Date : OCTOBER 2024

Scale 1:100 @ A3

Rev FEB 28TH 2025

Mark Thorley design limited



Mark Thorley MCIAT, MSAI, MFPWS

Chartered Architectural Technologist, Party wall surveyor & Architectural Illustrator

Mobile : 07986 453541
email : mark@mark-thorley.com
website www.markthorleydesign.com

1. EXISTING PLANS