




NO PART OF EXTENSION, ABOVE OR BELOW GROUND
TO ENCRDACH ONTO NEIGHBOURING PROPERTY

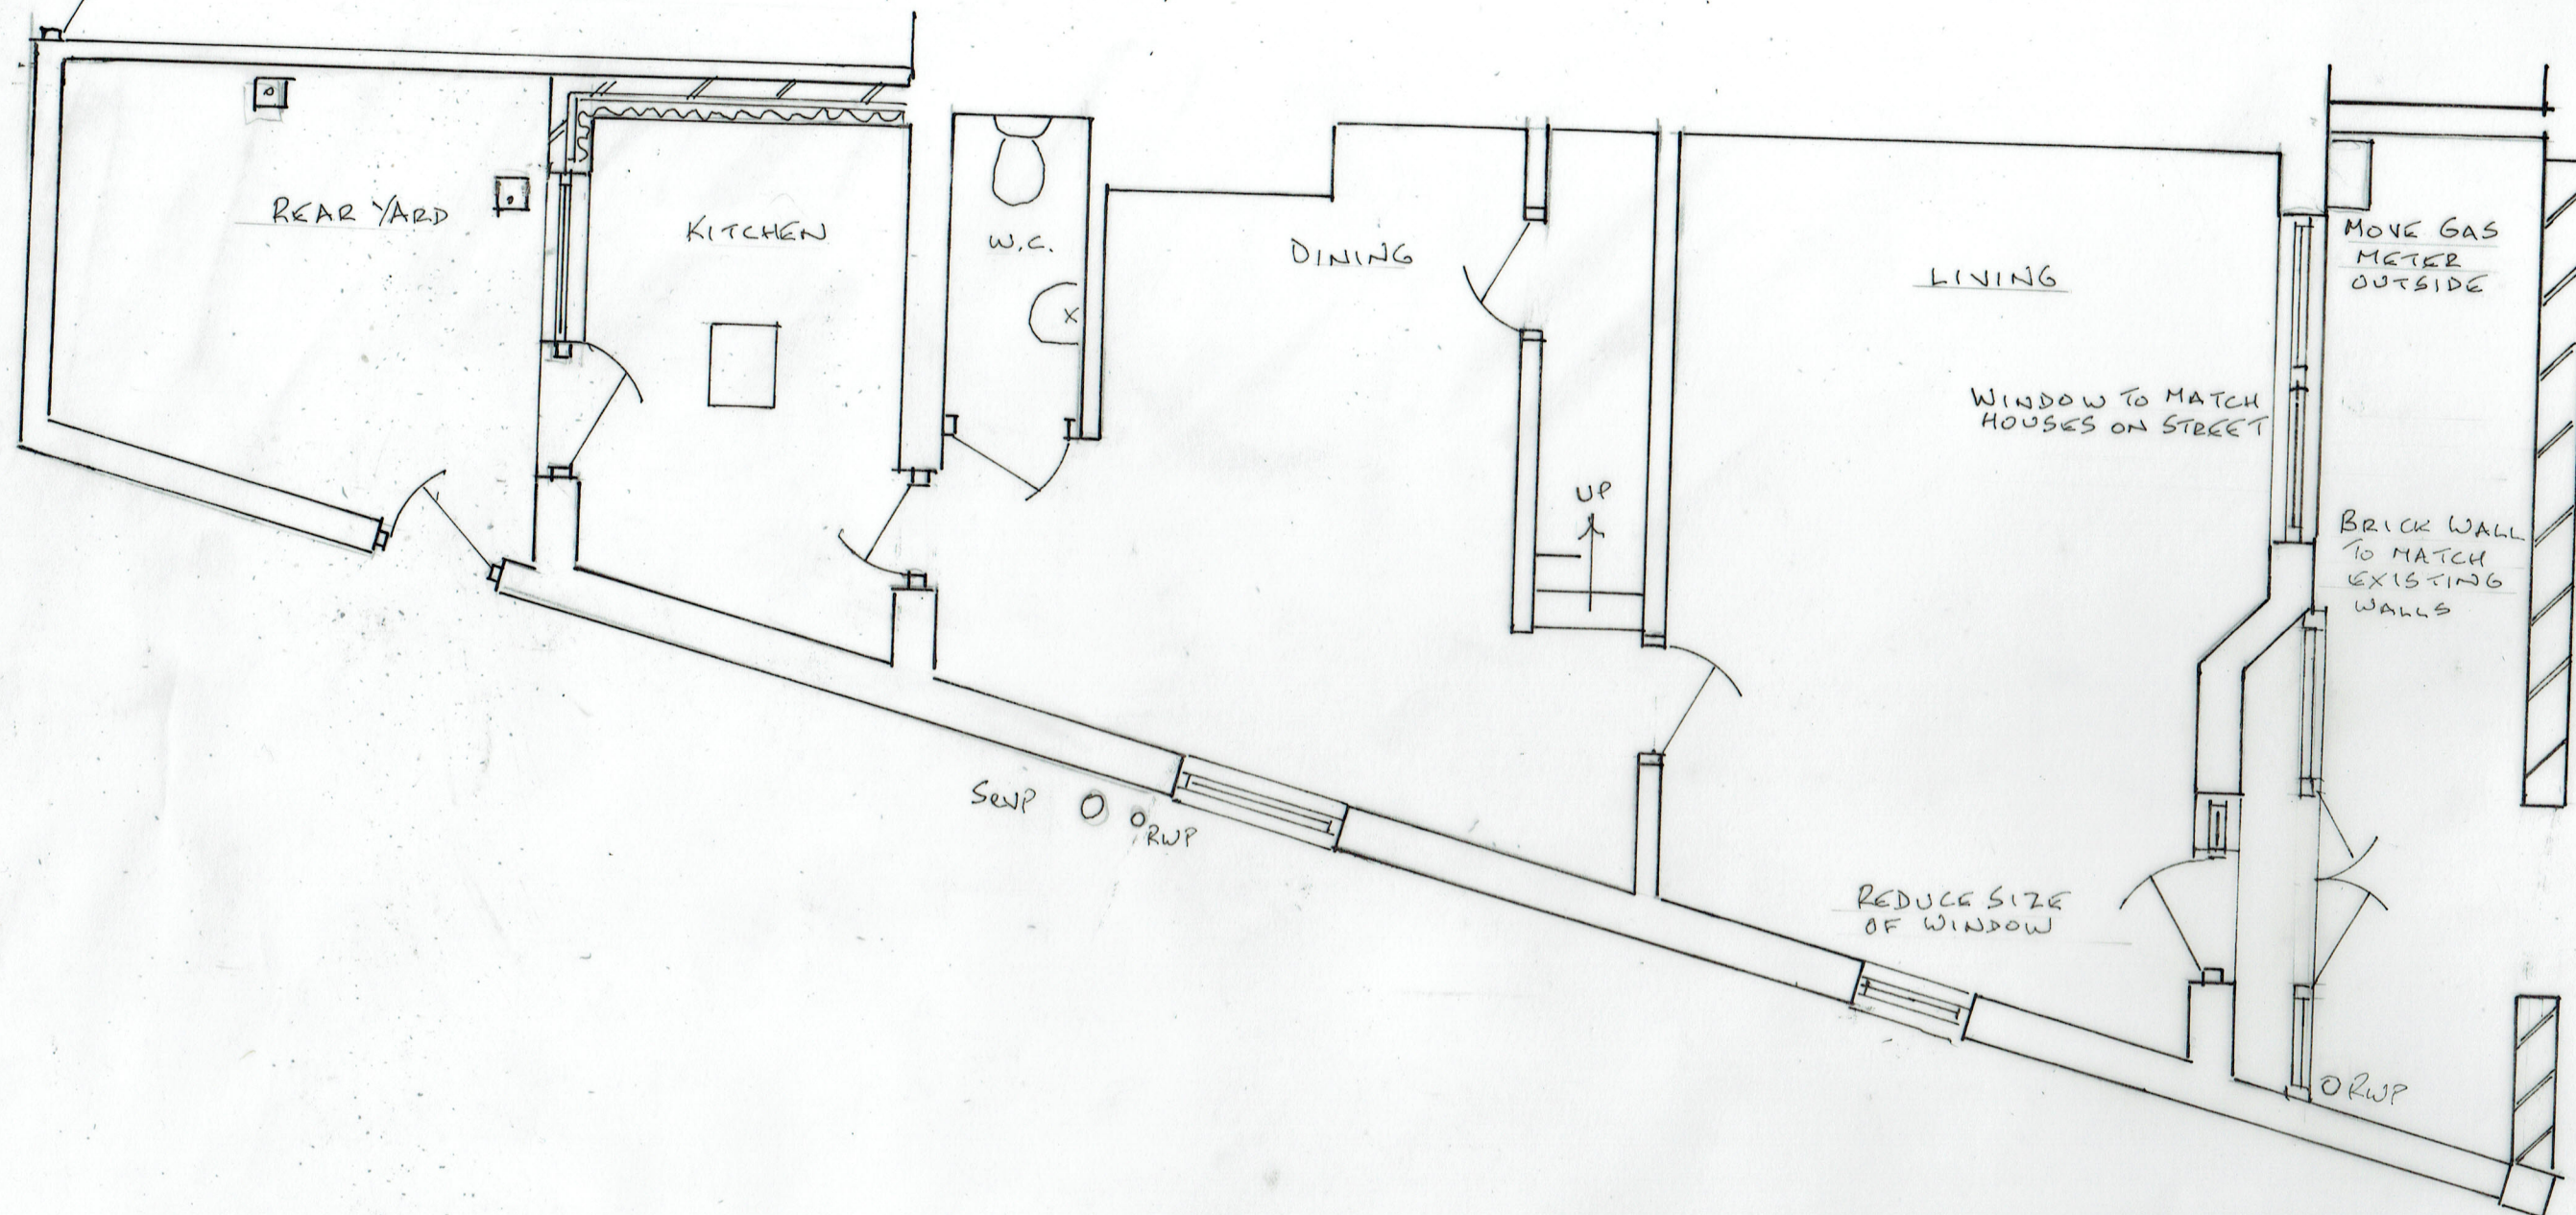

KITCHEN
HIDDEN BY
BOUNDARY WALL

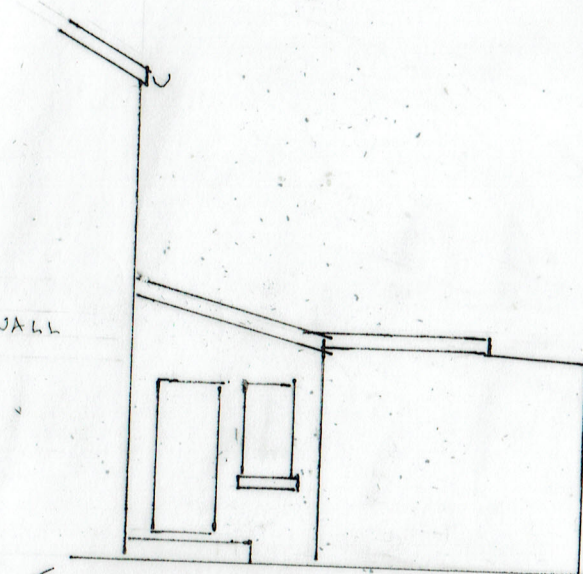

EXISTING SIDE ELEVATION

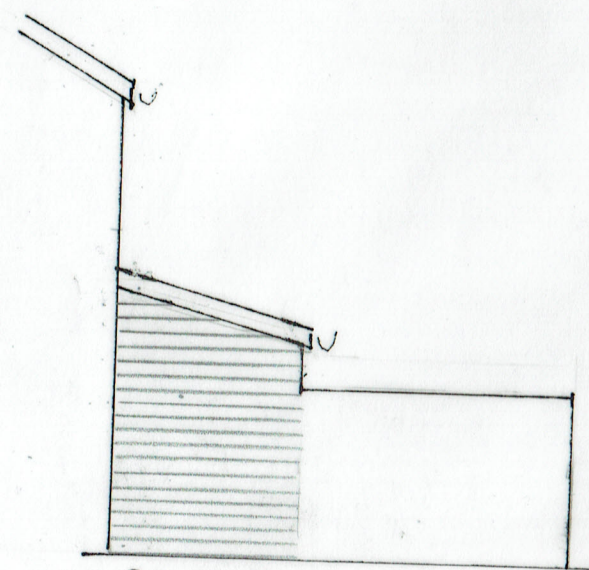

PROPOSED

0 5 METRES
SCALE 1:50 & 1:100 Q3

1. PROPOSED GROUND FLOOR PLAN

11/09/2024

24/787/01

CHANGE OF USE, HOT FOOD TAKEAWAY TO DWELLING
74 MILTON ROAD, PRESTWICH, M25 1PT