



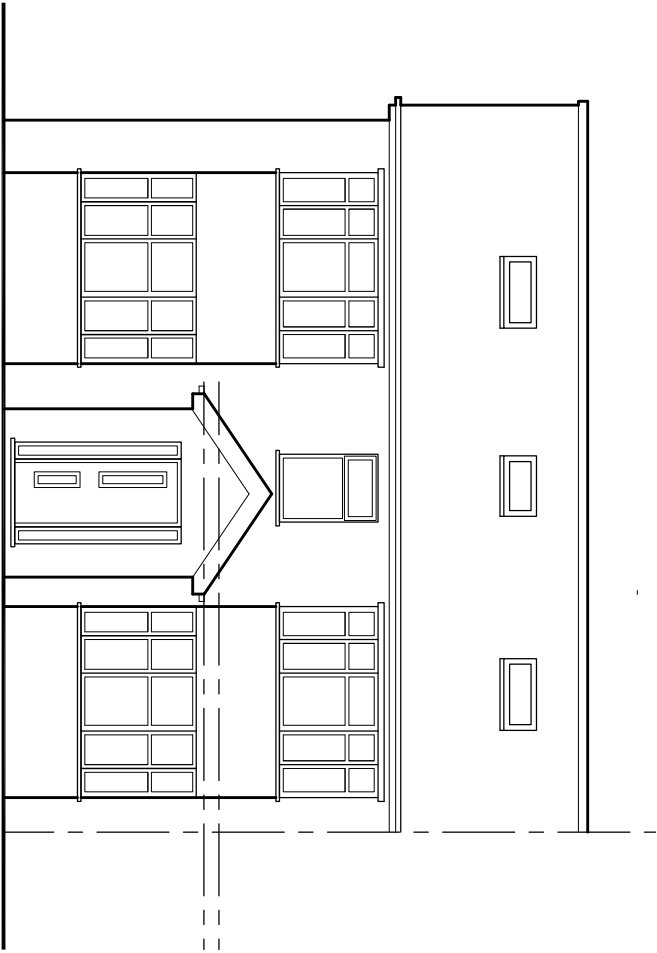

PROPOSED FRONT ELEVATION

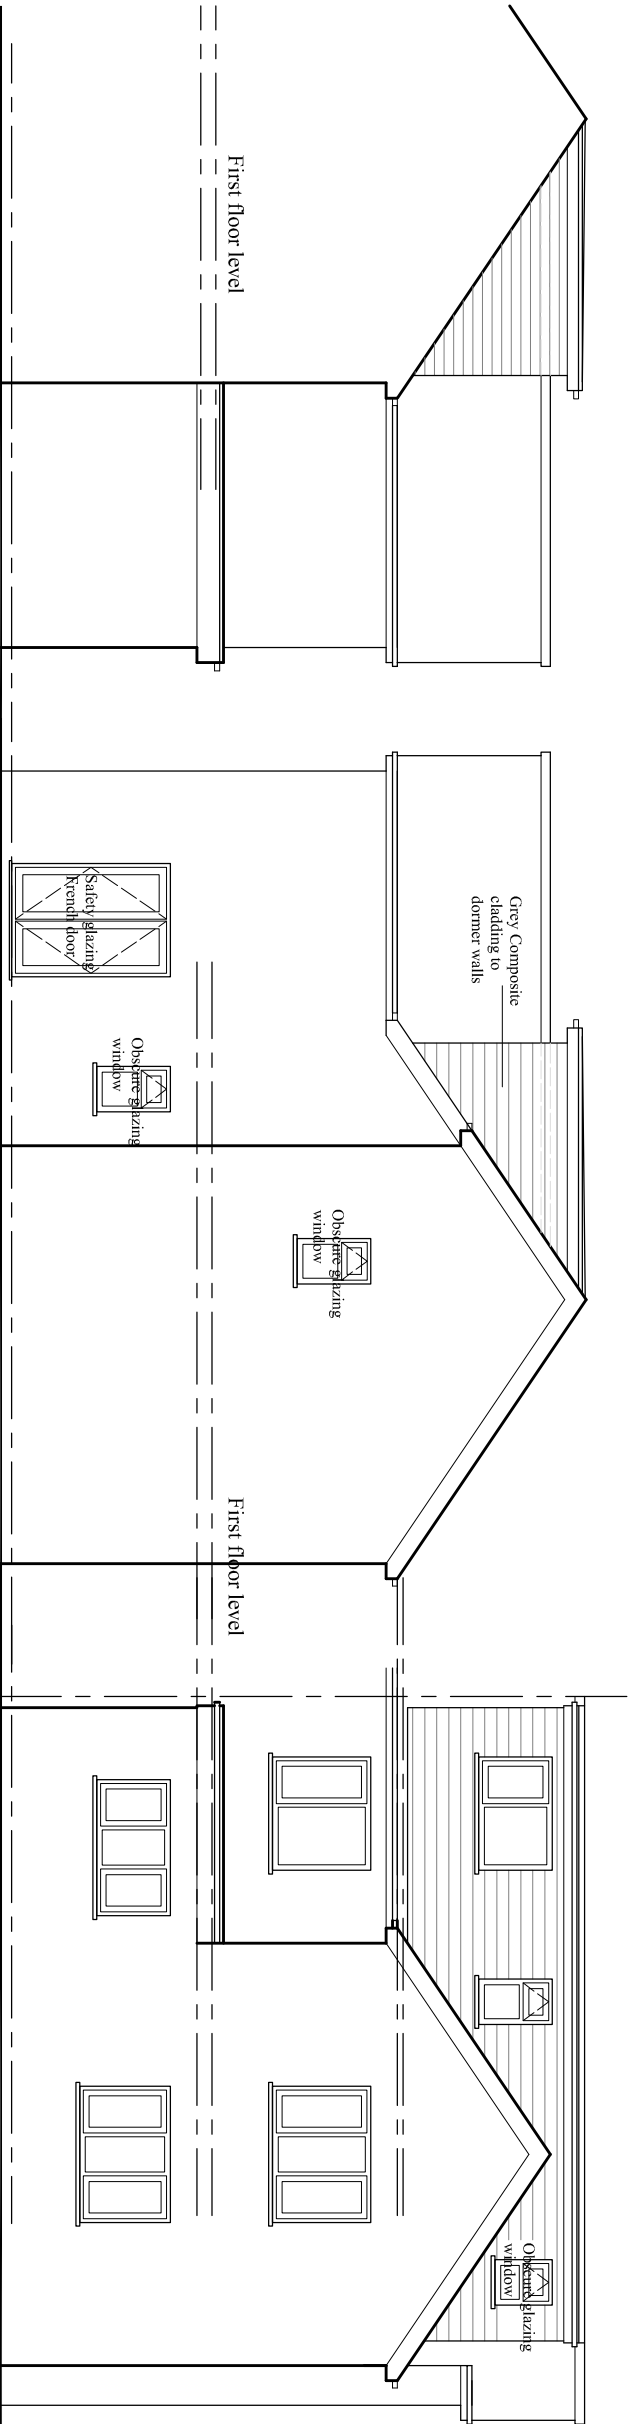

PROPOSED SIDE ELEVATION

PROPOSED SIDE ELEVATION

PROPOSED REAR ELEVATION

PROJECT
36 Agecroft Road,
Prestwich

CLIENT
Mr. Zubair Issa

DRAWING TITLE
Proposed Elevation

JOB No DRAWING No
NA-P02

SCALE DATE REVISION
1:100@A3 Aug. 2023 -

t: 0782 895 3405

e: niamaa@hotmail.co.uk