




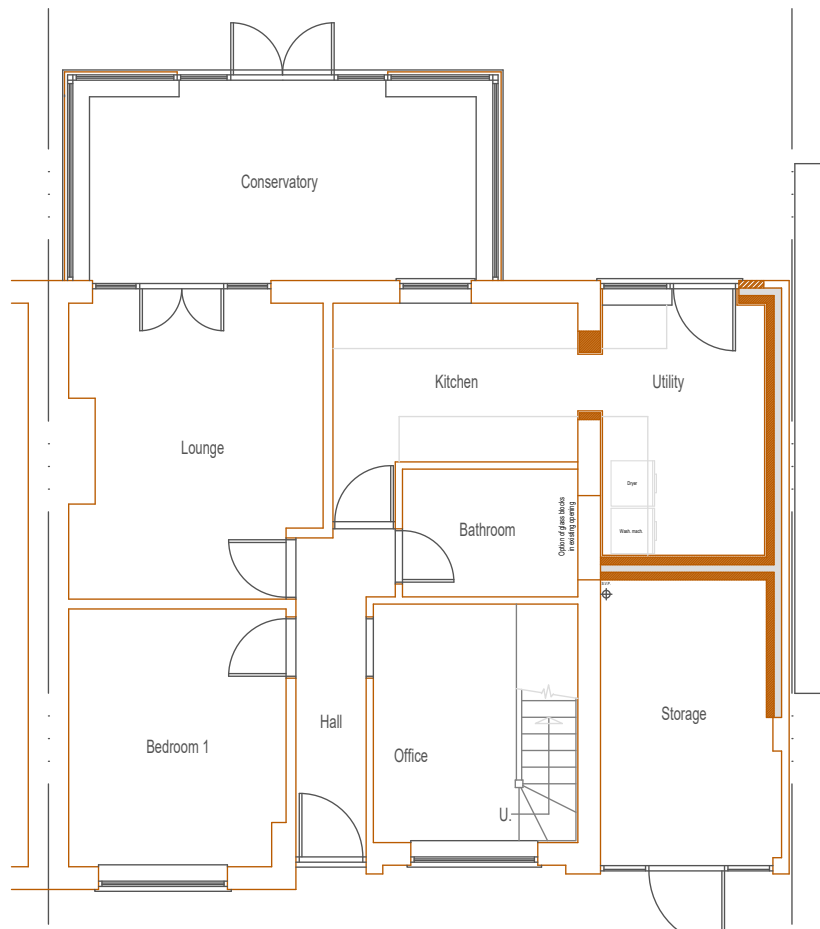


PROPOSED GRD. FLOOR PLAN

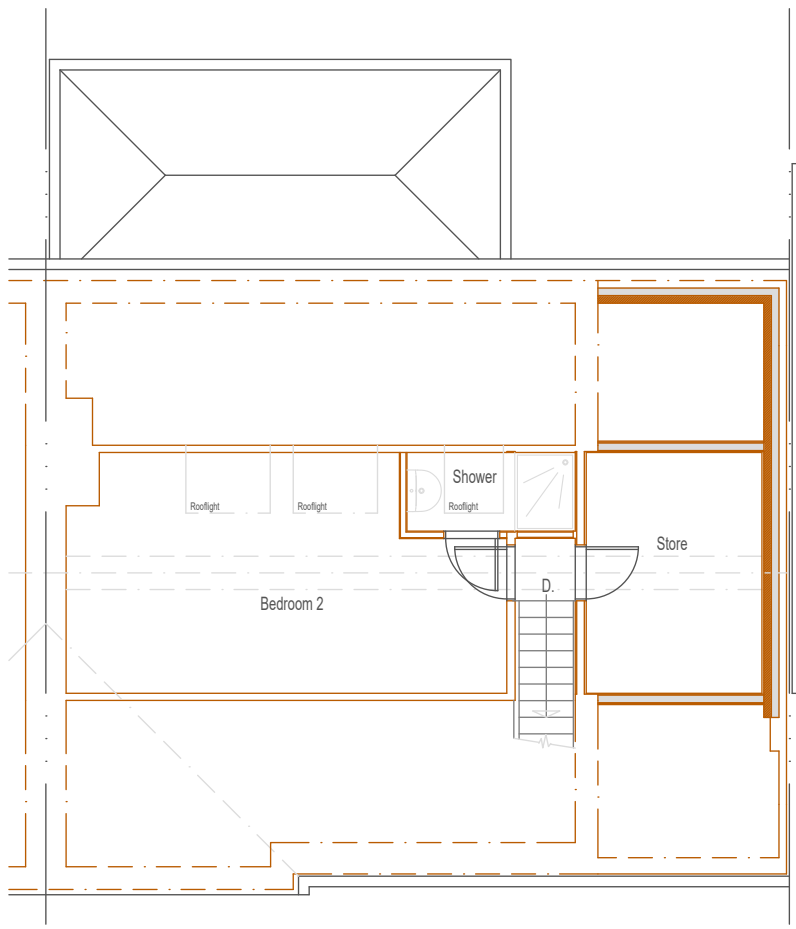


PROPOSED 1st. FLOOR PLAN

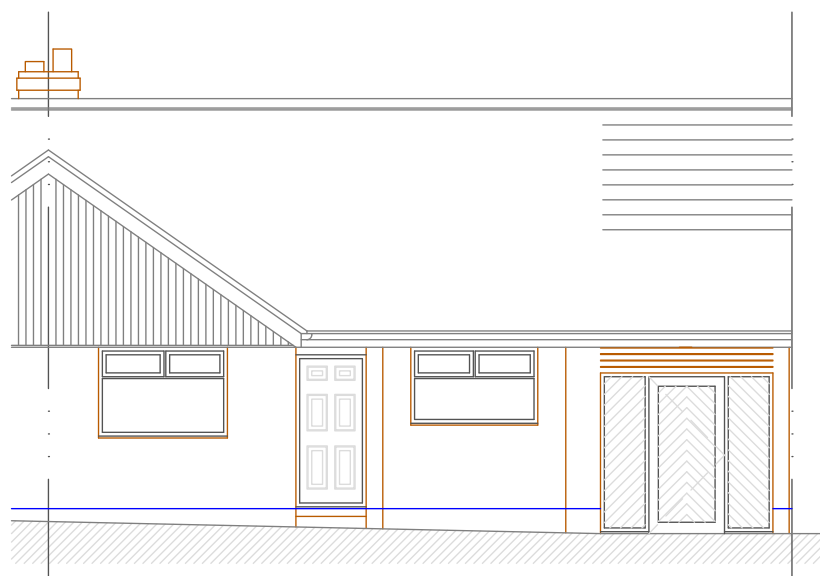






PROPOSED FRONT ELEVATION

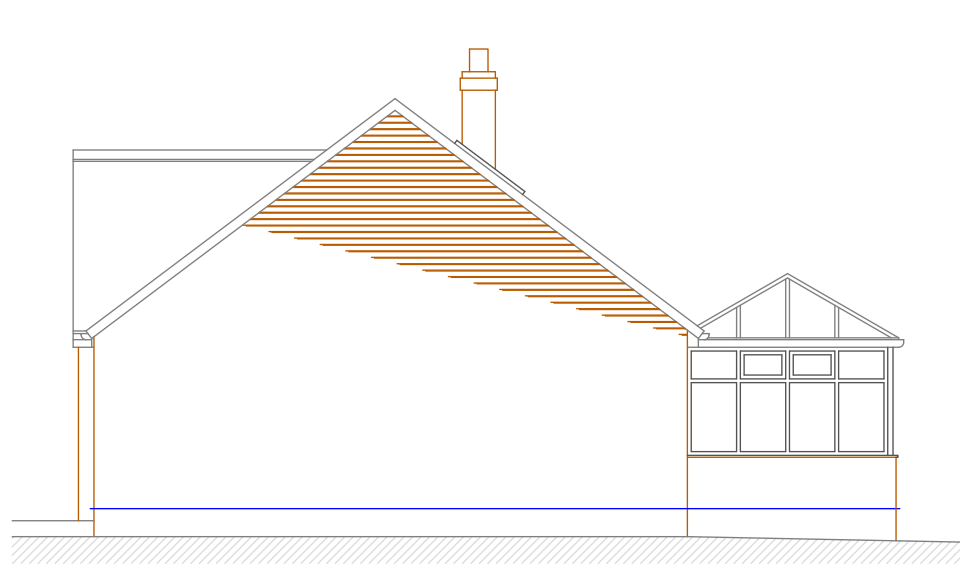

PROPOSED SIDE ELEVATION

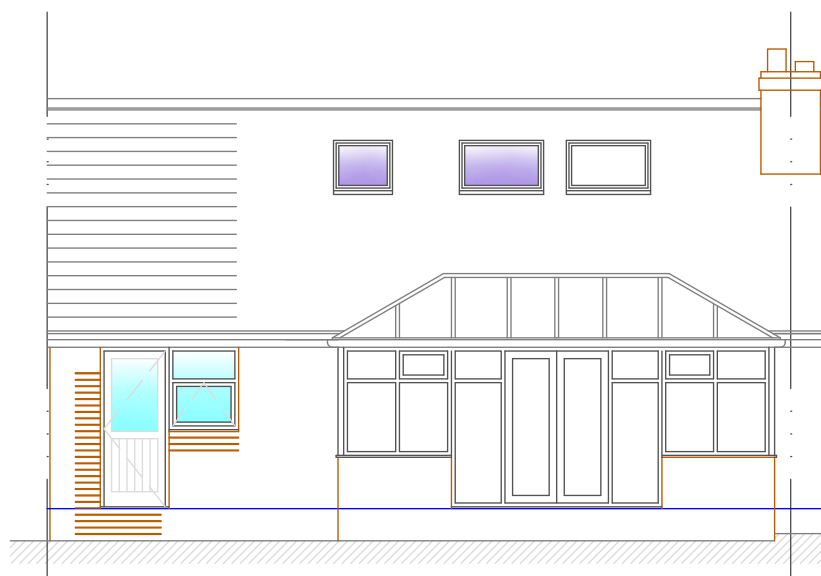

PROPOSED REAR ELEVATION

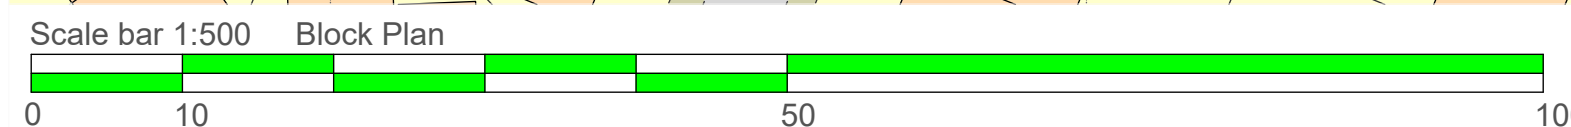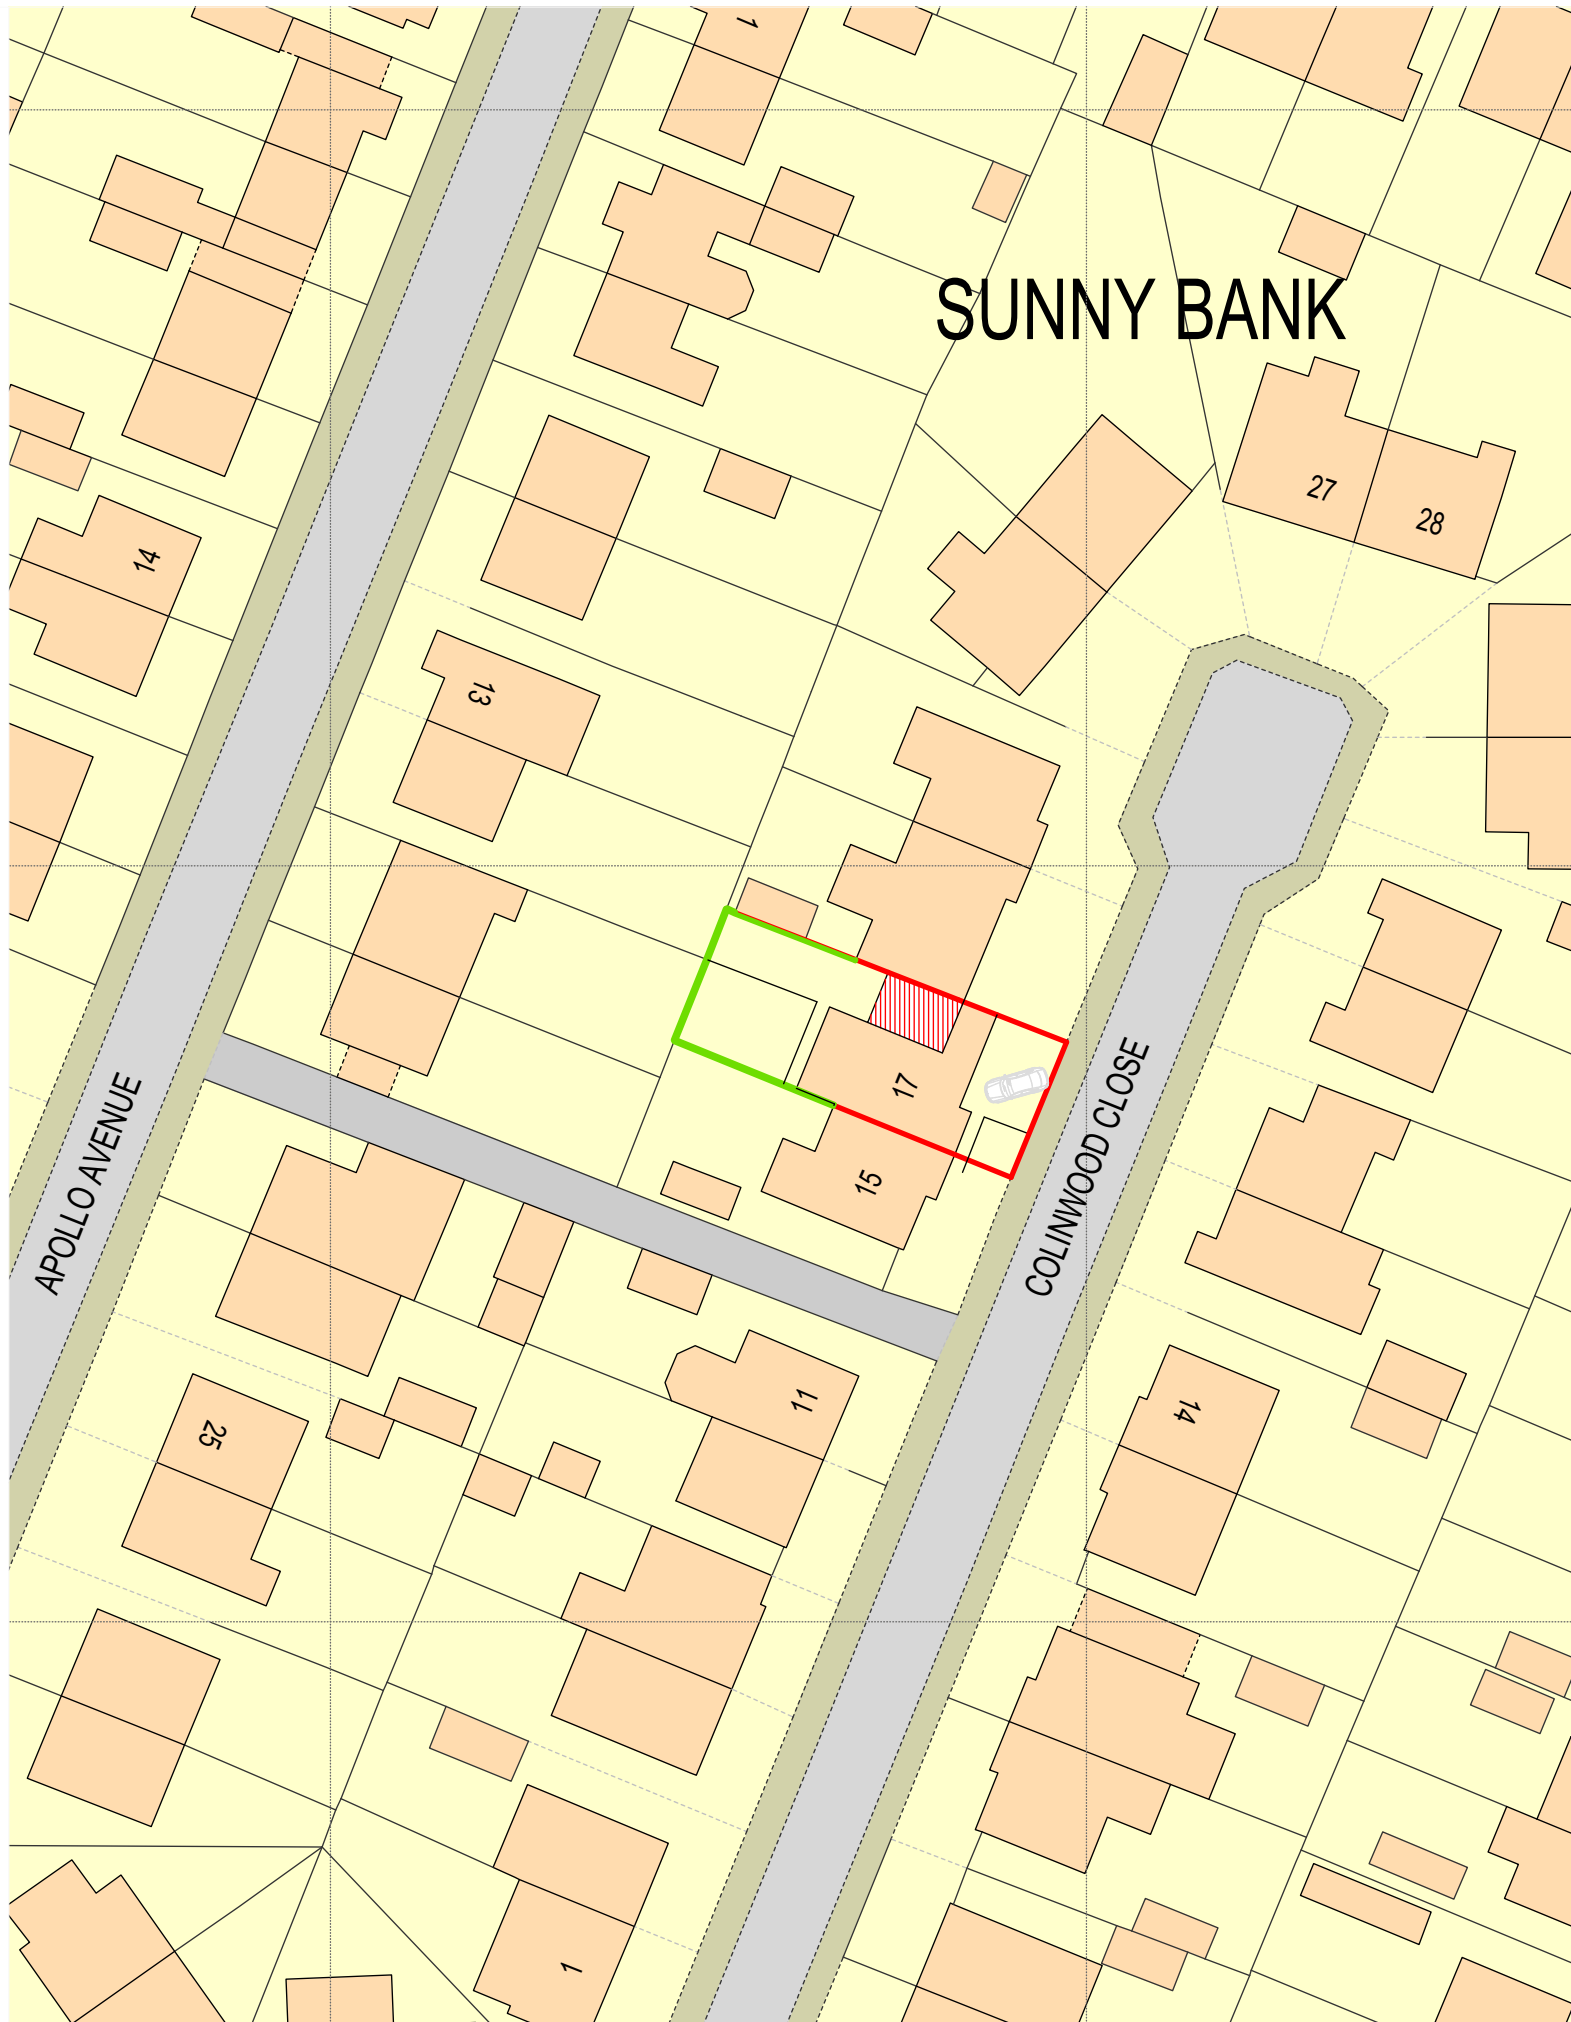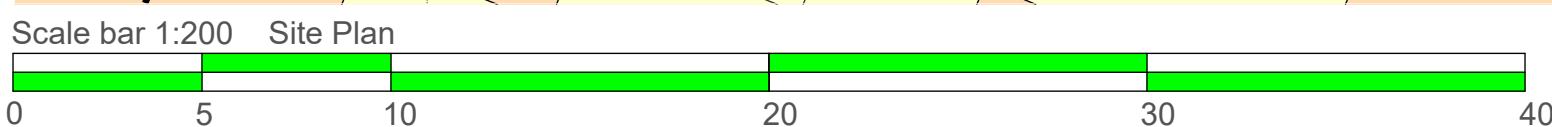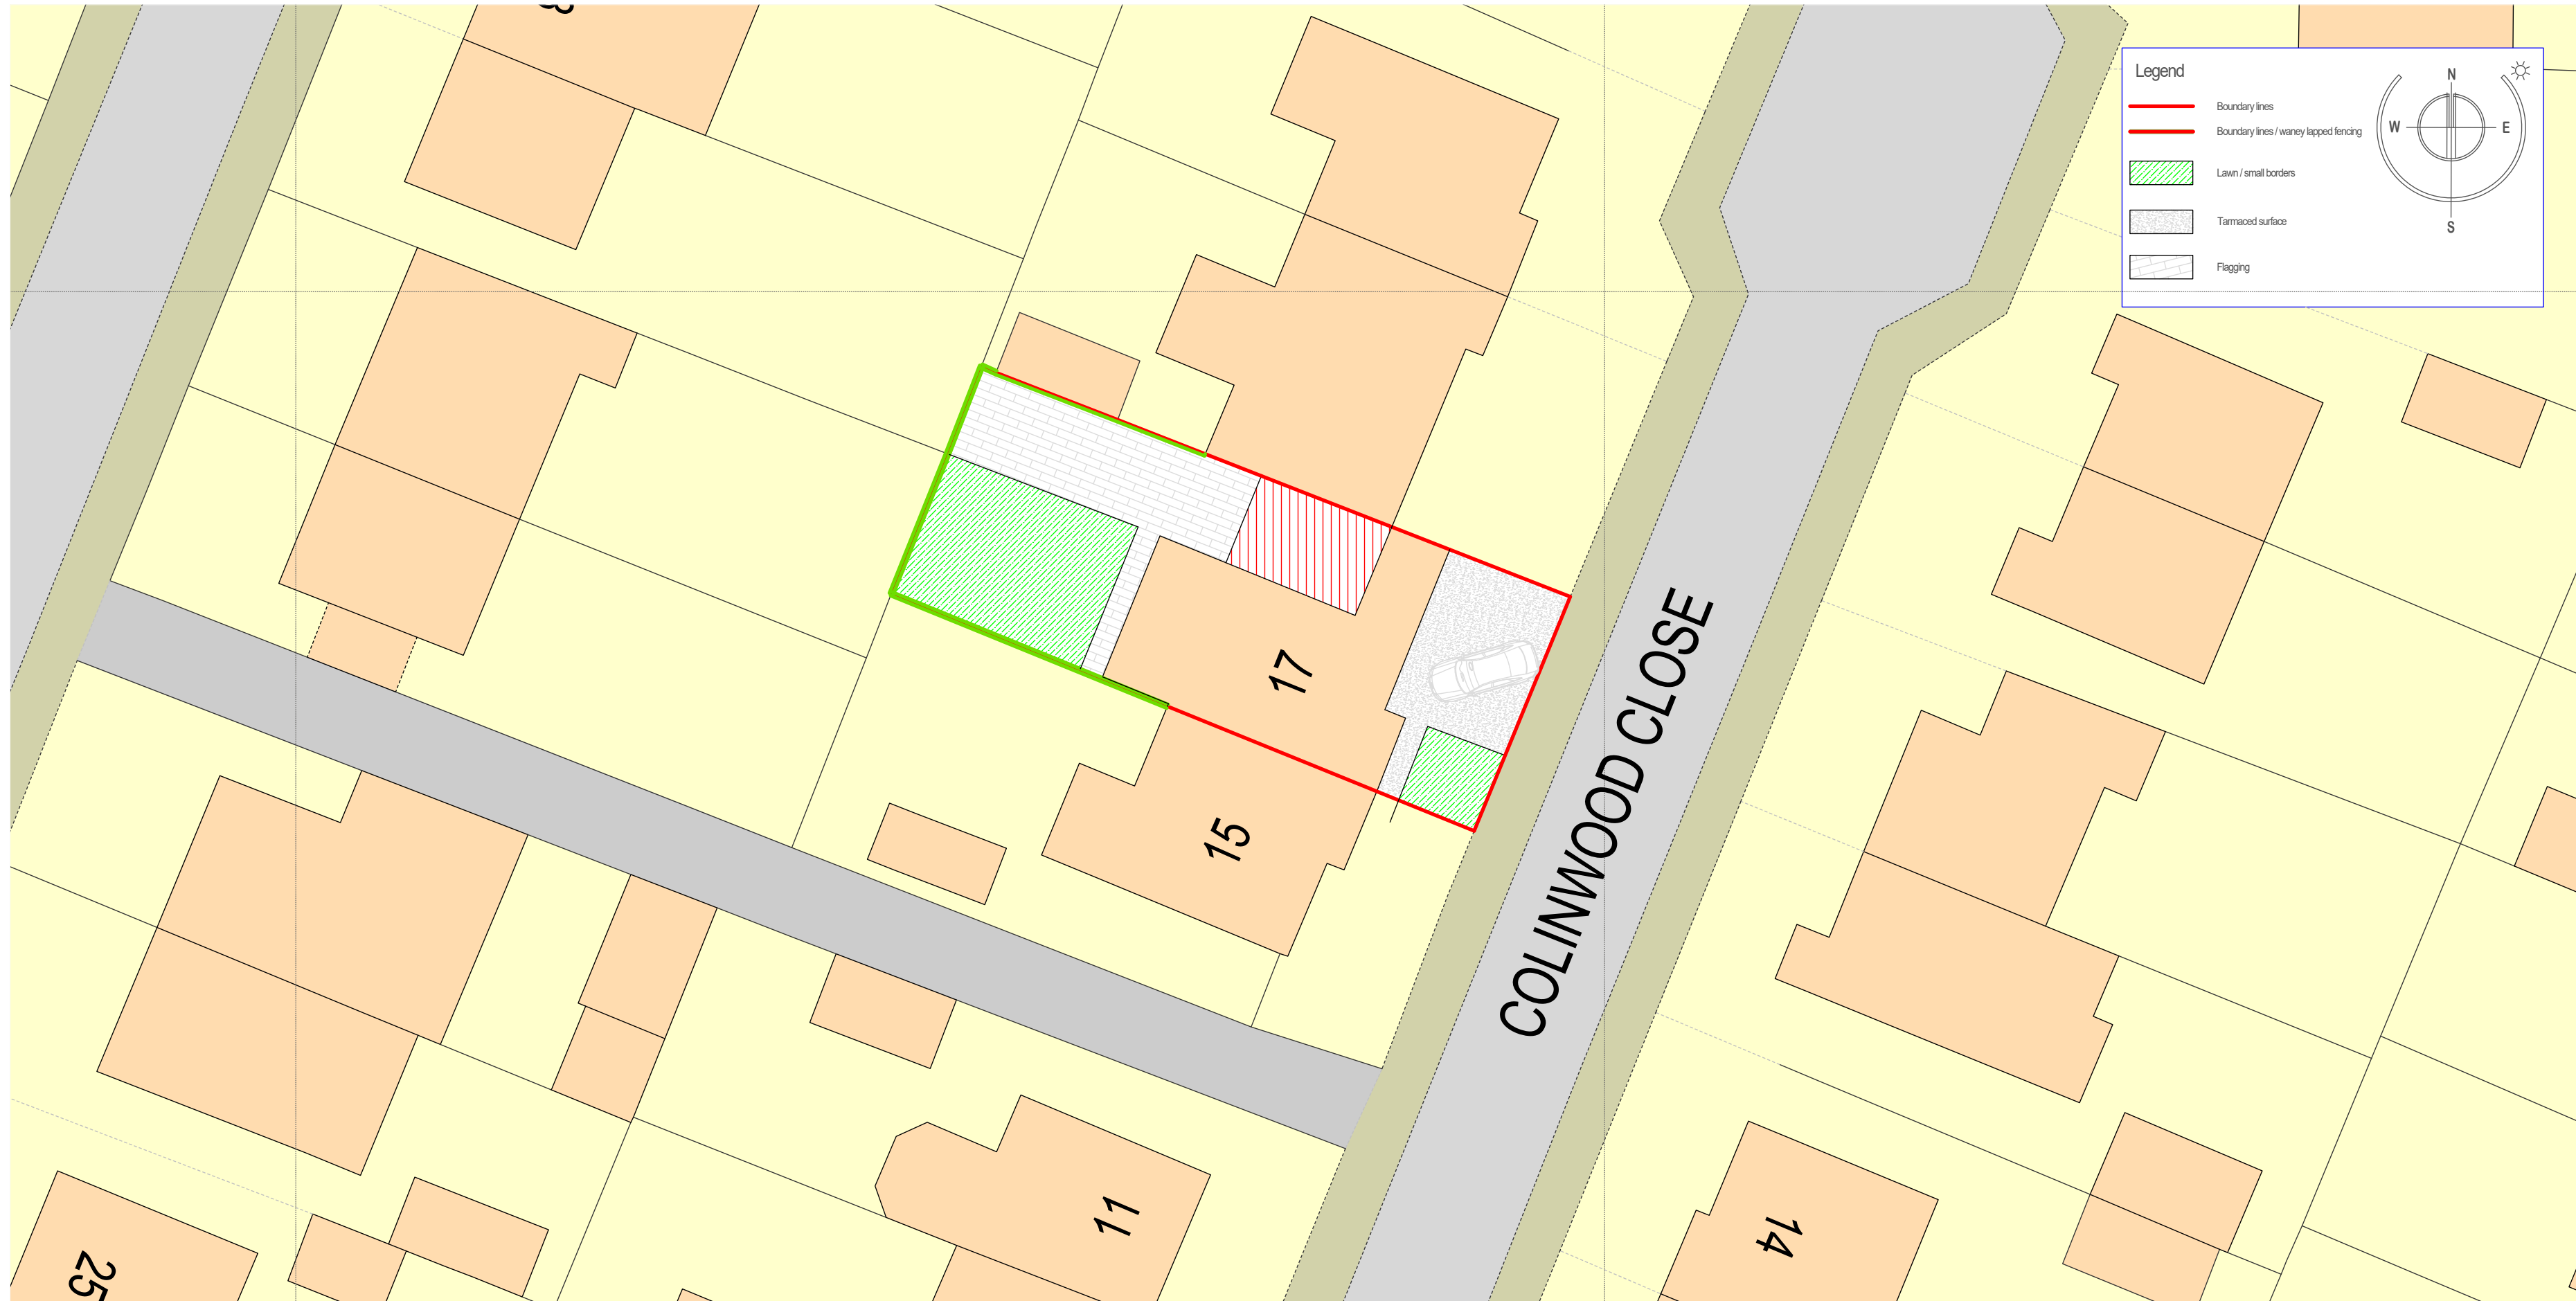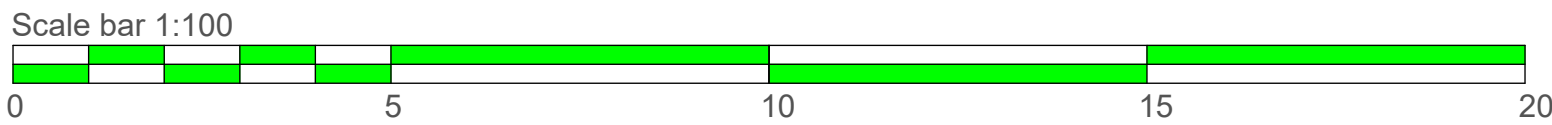

NOTES			
For Planning purposes only.			
All dimensions to be checked on site by user and any discrepancies, errors or omissions to be reported to the Client before or during the course of the works. In the absence of a full structural survey any structural issues and/or defects identified before or during the course of the works to be reported to the Client.			
This drawing has been produced for Planning Approval only and does not constitute full working drawings for the building regulations approval.			
Rev.	Description	Date	By
All drawings are the Copyright of JPL Design and Construct Ltd. This drawing may not be copied by any third party without prior permission.			



JPL Design and Construct Ltd.
www.jpdesignandconstruct.co.uk
E-mail jp@jpdesignandconstruct.co.uk
12, Ormskirk Close, Seddons Farm,
Bury, BL8 2JG
Telephone 0161 272 0643

Client Ms. L. J. Connolly,
17, Colinwood Cl.,
Bury,
BL9 8HQ

Site 17, Colinwood Cl.,
Bury,
BL9 8HQ

Project Loft conversion extension - ridge
extension

Title Proposed Plans and Elevations

Scale at A1 As stated	Date 04.07.21.	Drawn JP	Checked JP
Project no. CON0002	Drawing no. LE02	Revision .	