


A3 Size


Scale 1:100

FOR PLANNING PURPOSES ONLY. USE FIGURED DIMENSIONS ONLY. SUBJECT TO SITE SURVEY AND ALL NECESSARY CONSENTS. ALL DIMENSIONS TO BE CHECKED BY USER AND ANY DISCREPANCIES, ERRORS OR OMISSIONS TO BE REPORTED TO THE ARCHITECT BEFORE THE WORK COMMENCES. THIS DRAWING IS TO BE READ WITH ALL OTHER RELEVANT MATERIALS

Revision	Notes	Date	Drawn
A			

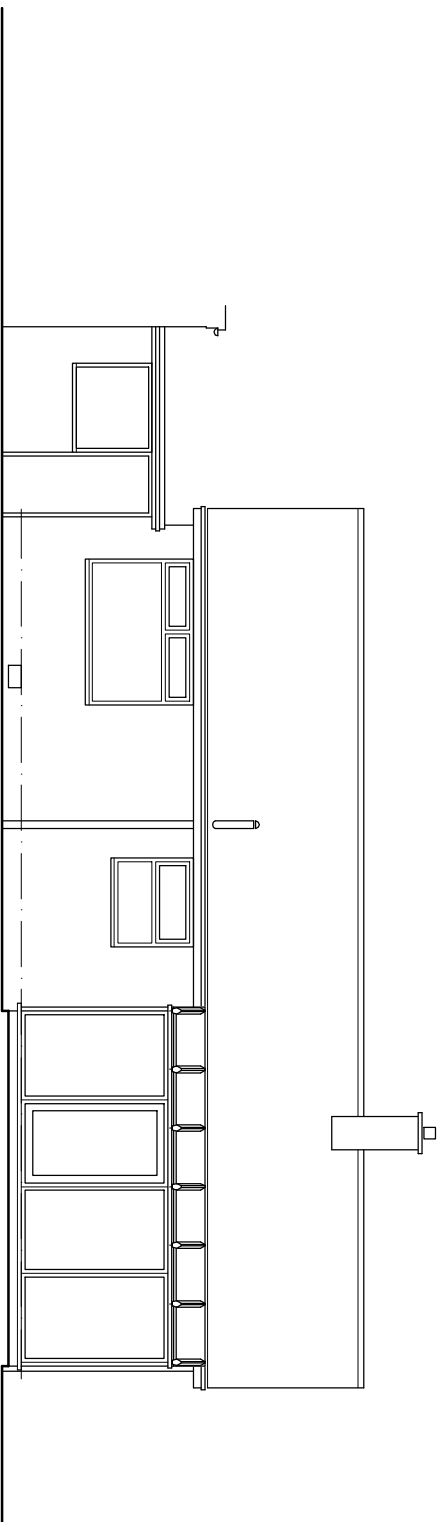

Existing North Elevation

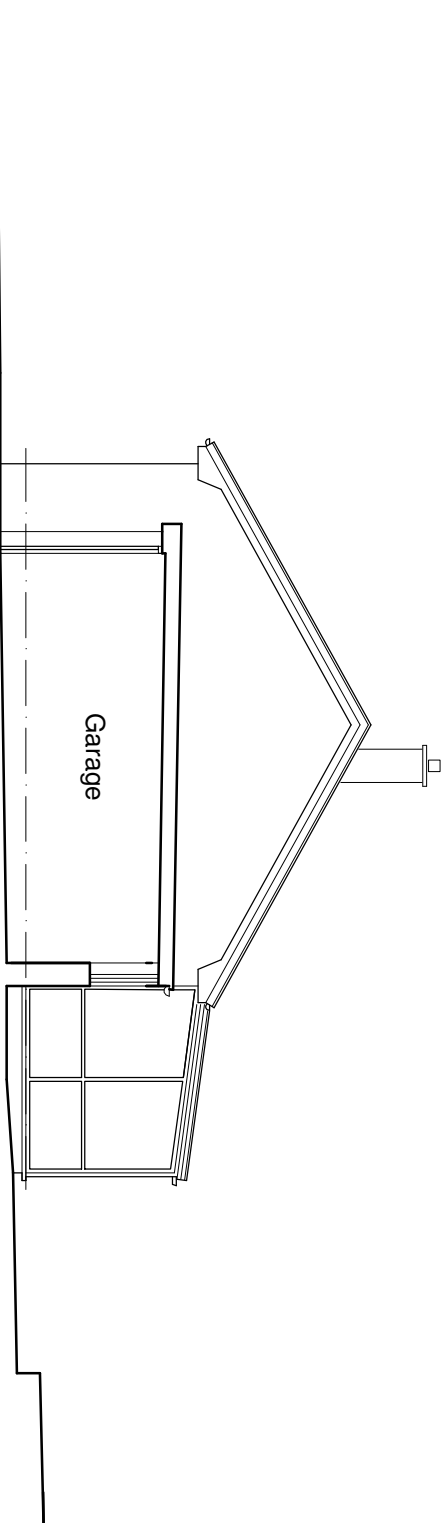

Existing East Elevation/Section

FUZED ARCHITECTURE

Fuzed A+D Ltd, 74A Water Street, Radcliffe, Manchester, M26 4DF
Tel: 0161 724 8006 Email: fuzedarchitects@gmail.com

Project: No. 9 Patton Close, Bury BL9 8PY

Client: Mr and Mrs Kealey

Content: Planning Submission

Existing Elevations

DESIGN

Contract No. 1259

Dwg No. 1.05

Revision -

Date September '20