



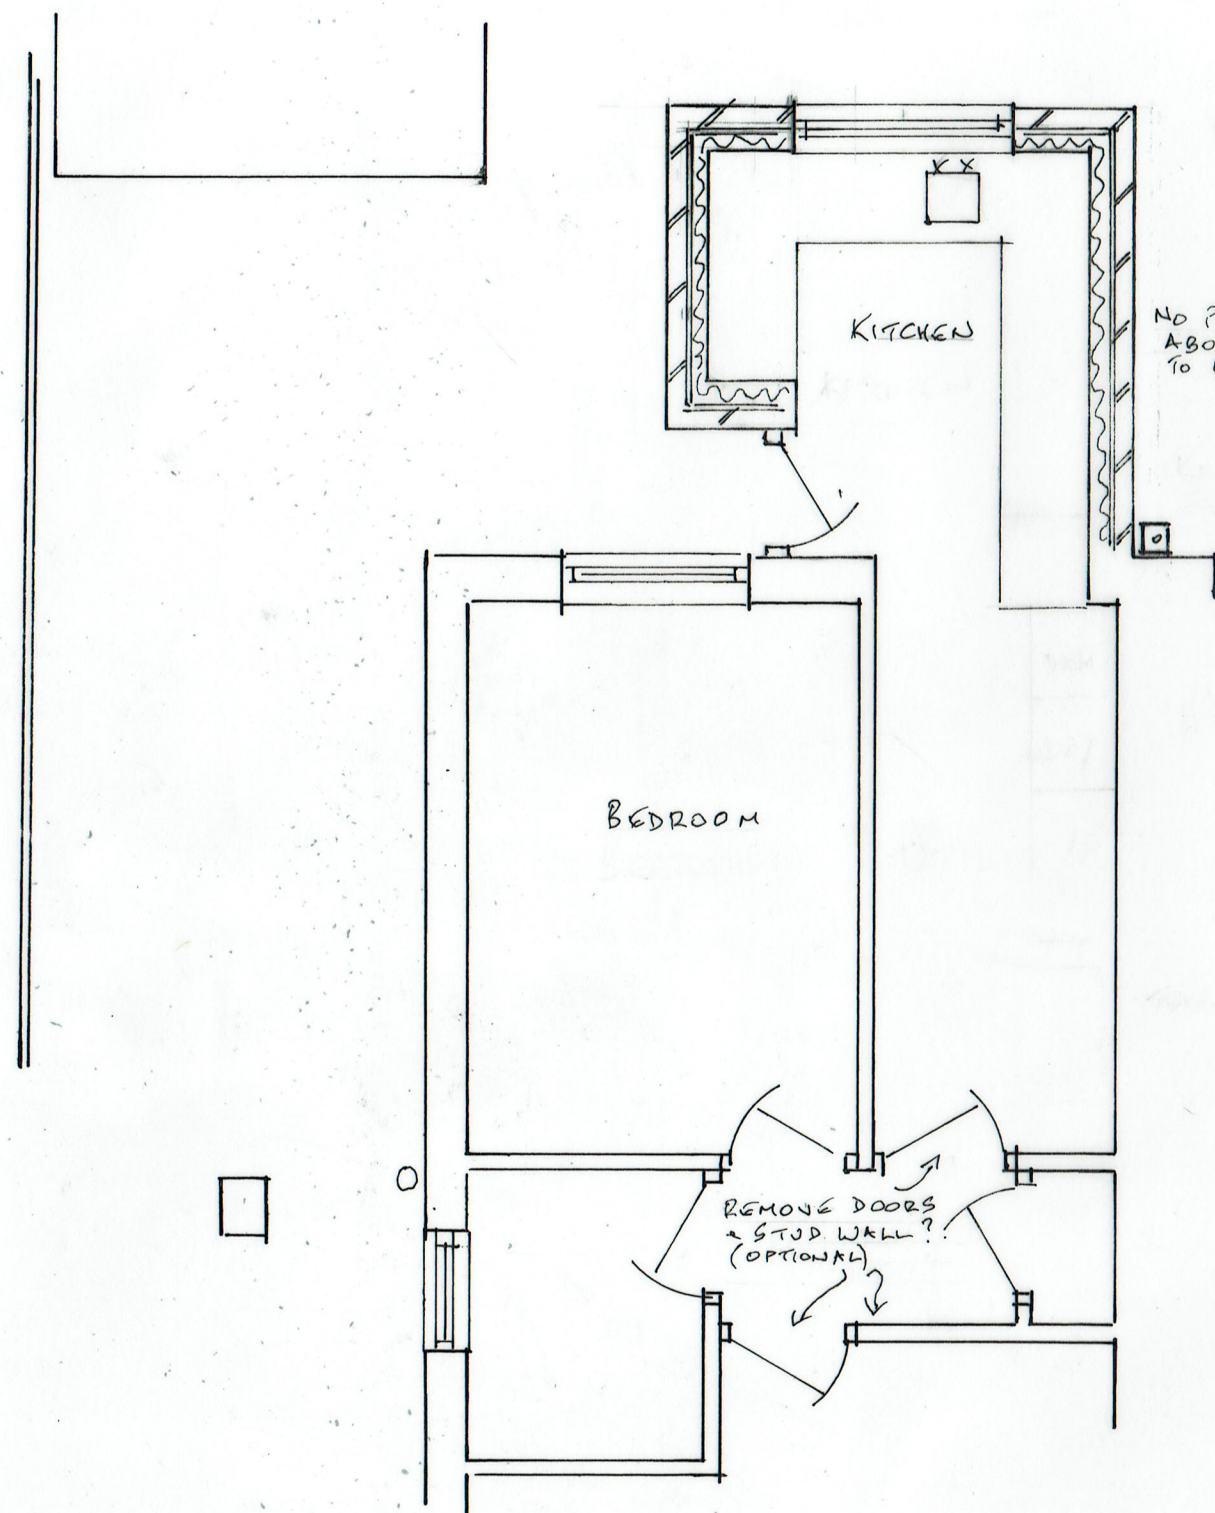


BRICKWORK TO MATCH
EXISTING

WHITE UPVC WINDOW


NO PART OF EXTENSION,
ABOVE OR BELOW GROUND,
TO ENCRACH OVER BOUNDARY

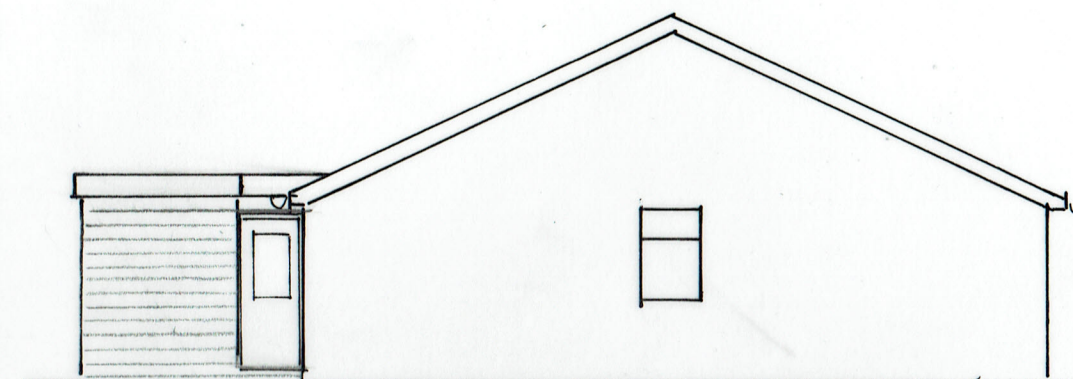

SIDE ELEVATION

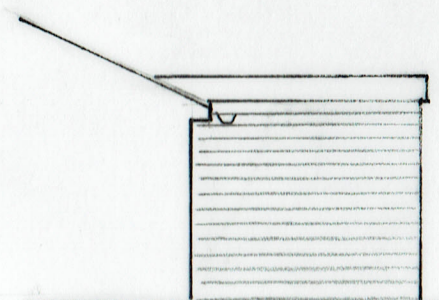

SIDE ELEVATION

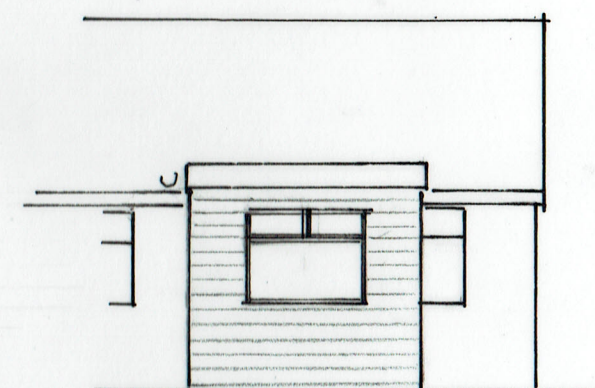

REAR ELEVATION

3. PROPOSED PLAN

0 5
METRES
0 5
SCALE 1:50 & 1:100 @ A3

22/11/2021

21/675/02

SINGLE STOREY REAR EXTENSION
5 TOPPING STREET, BURY BL9 6DR