




1 EXISTING GROUND FLOOR LAYOUT
Scale: 1:50

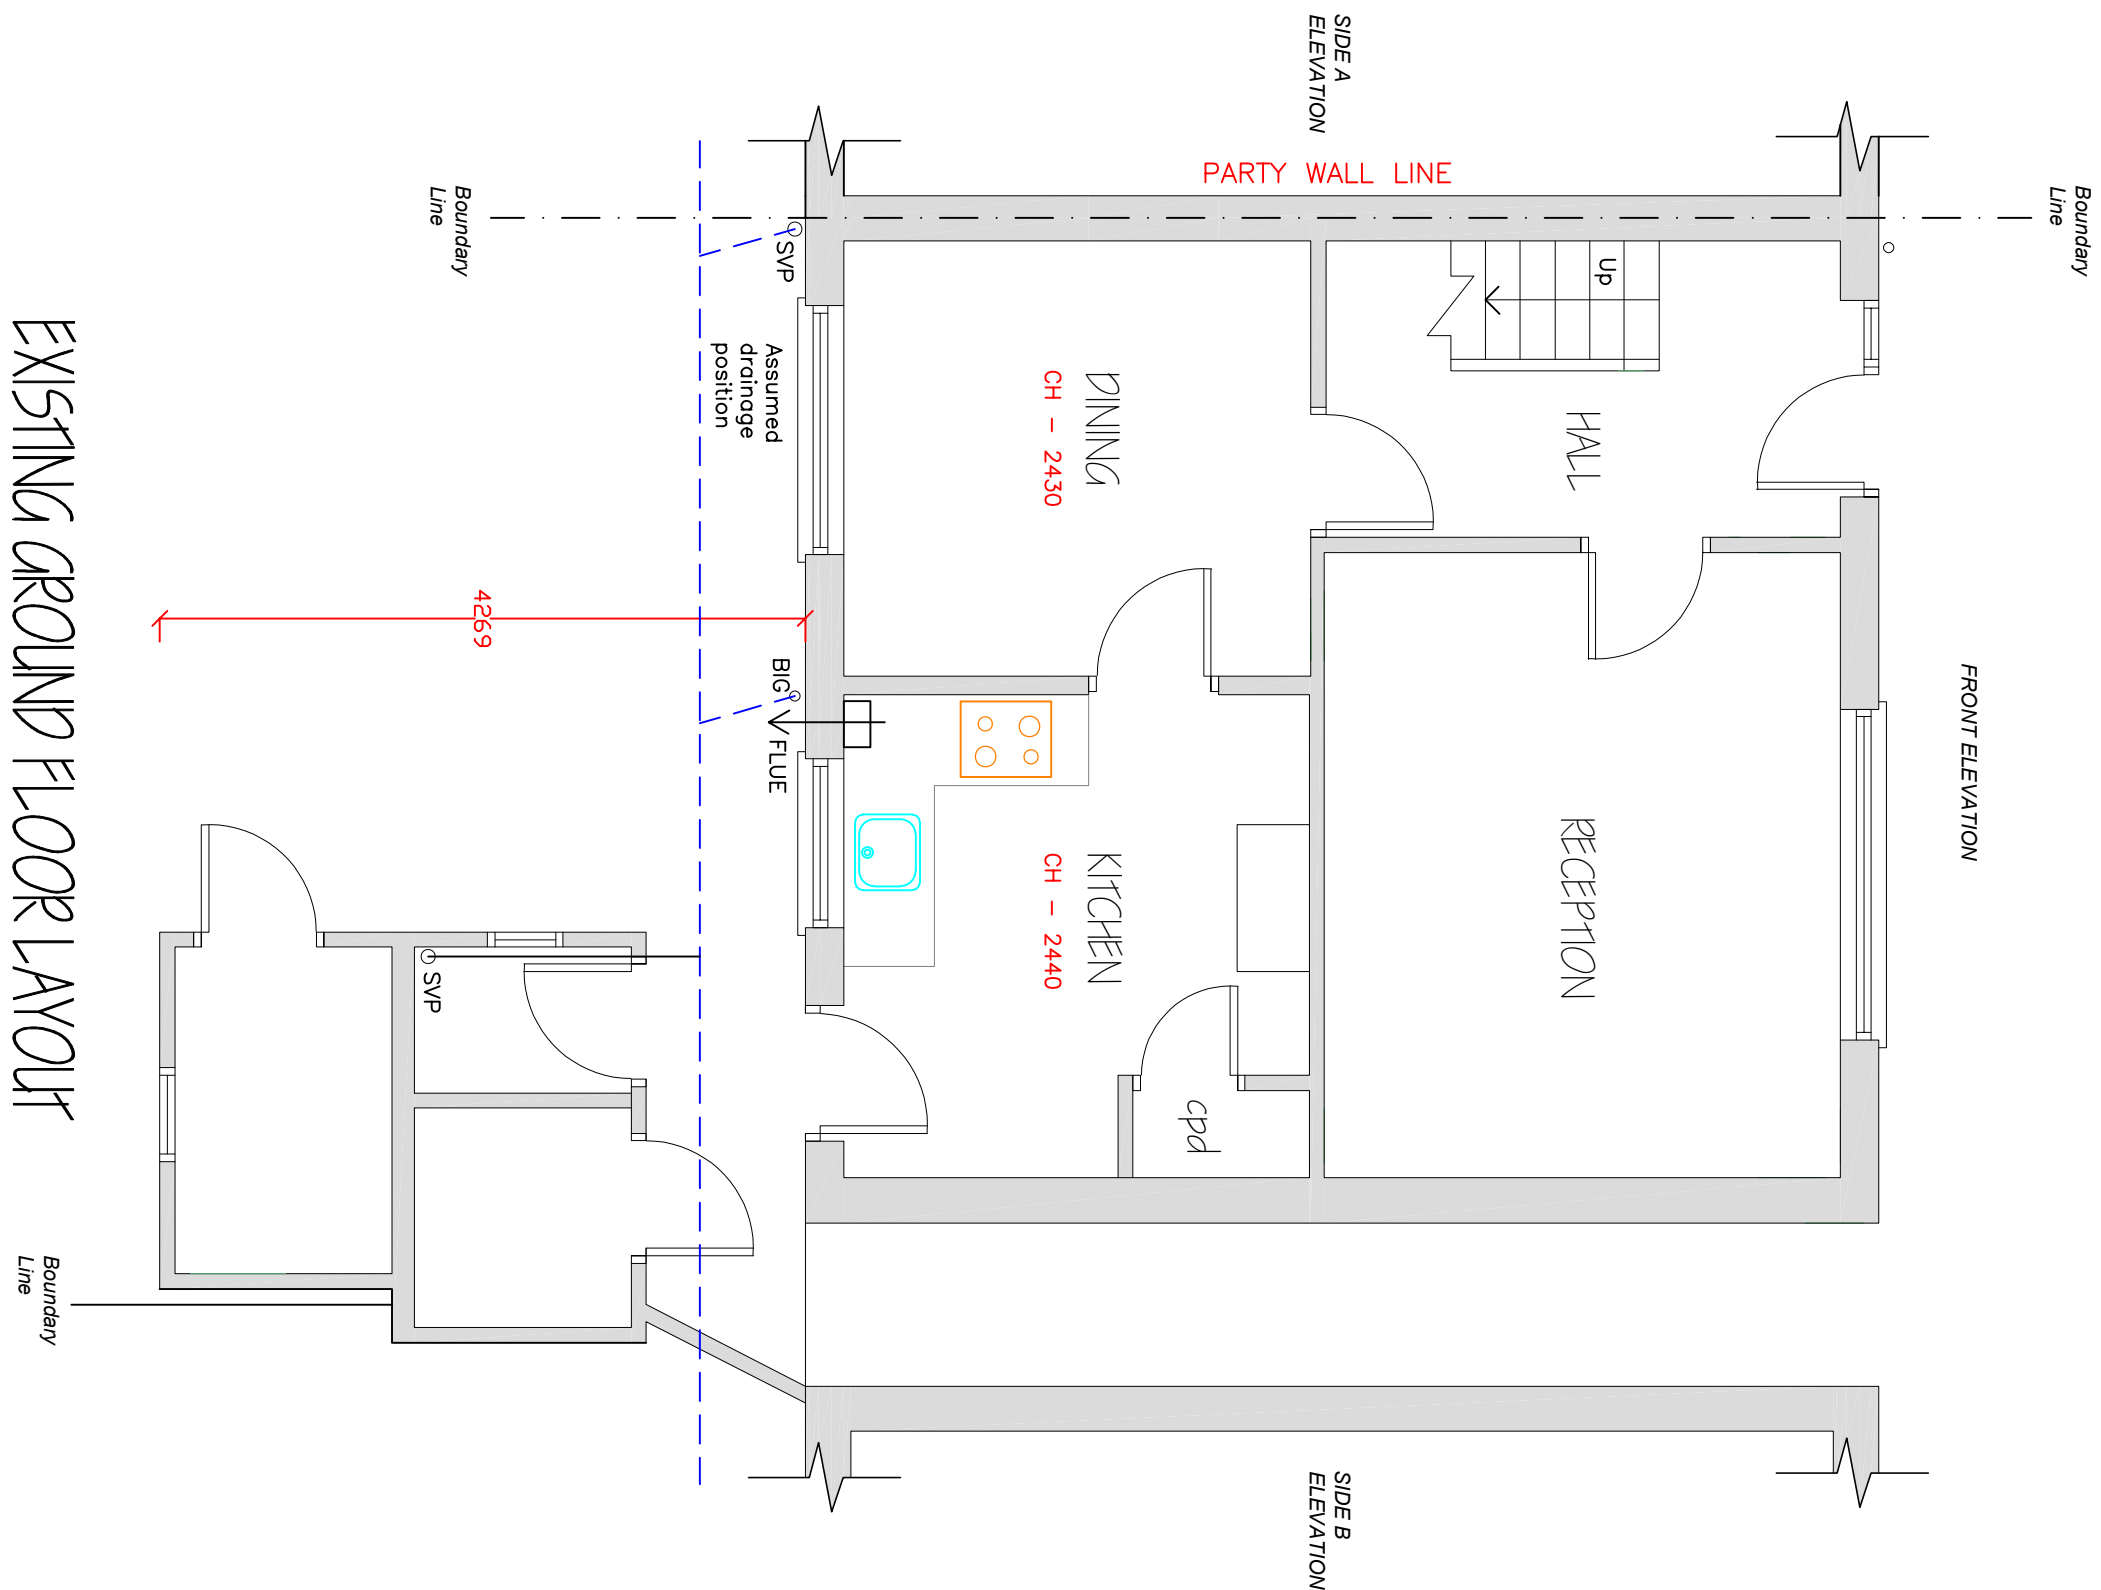


2 EXISTING ELEVATIONS
Scale: 1:100

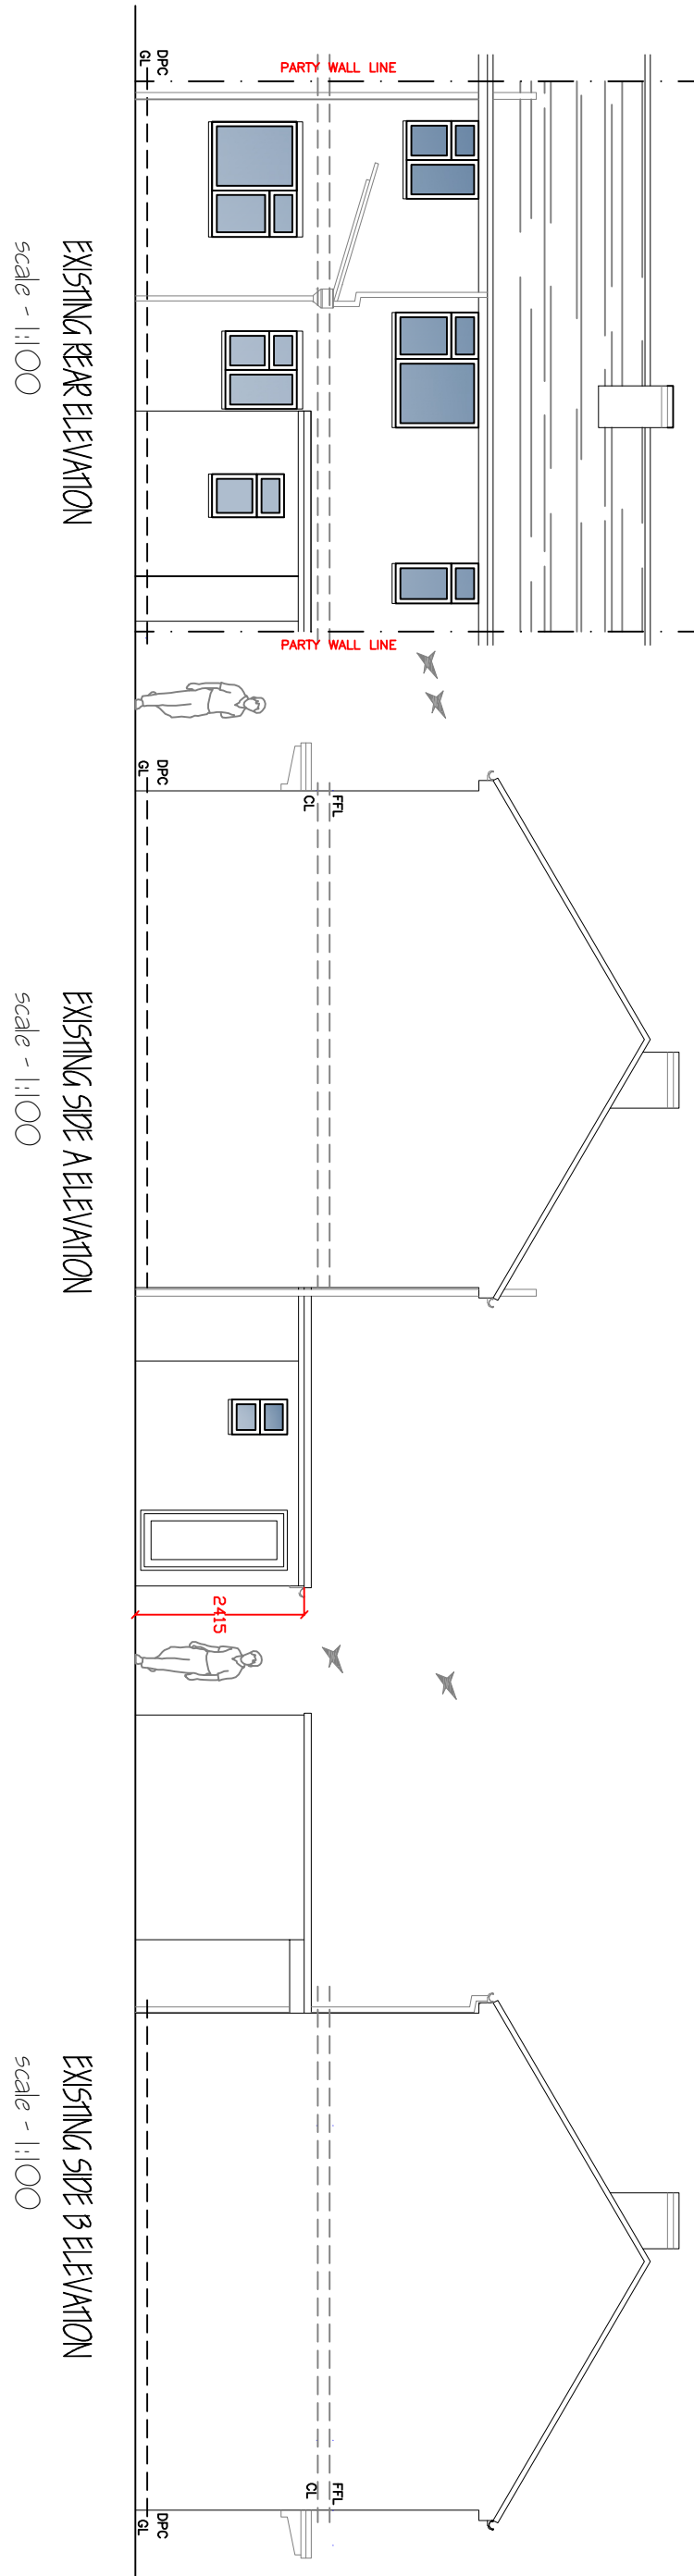

3 EXISTING LOCATION PLAN
Scale: 1:500

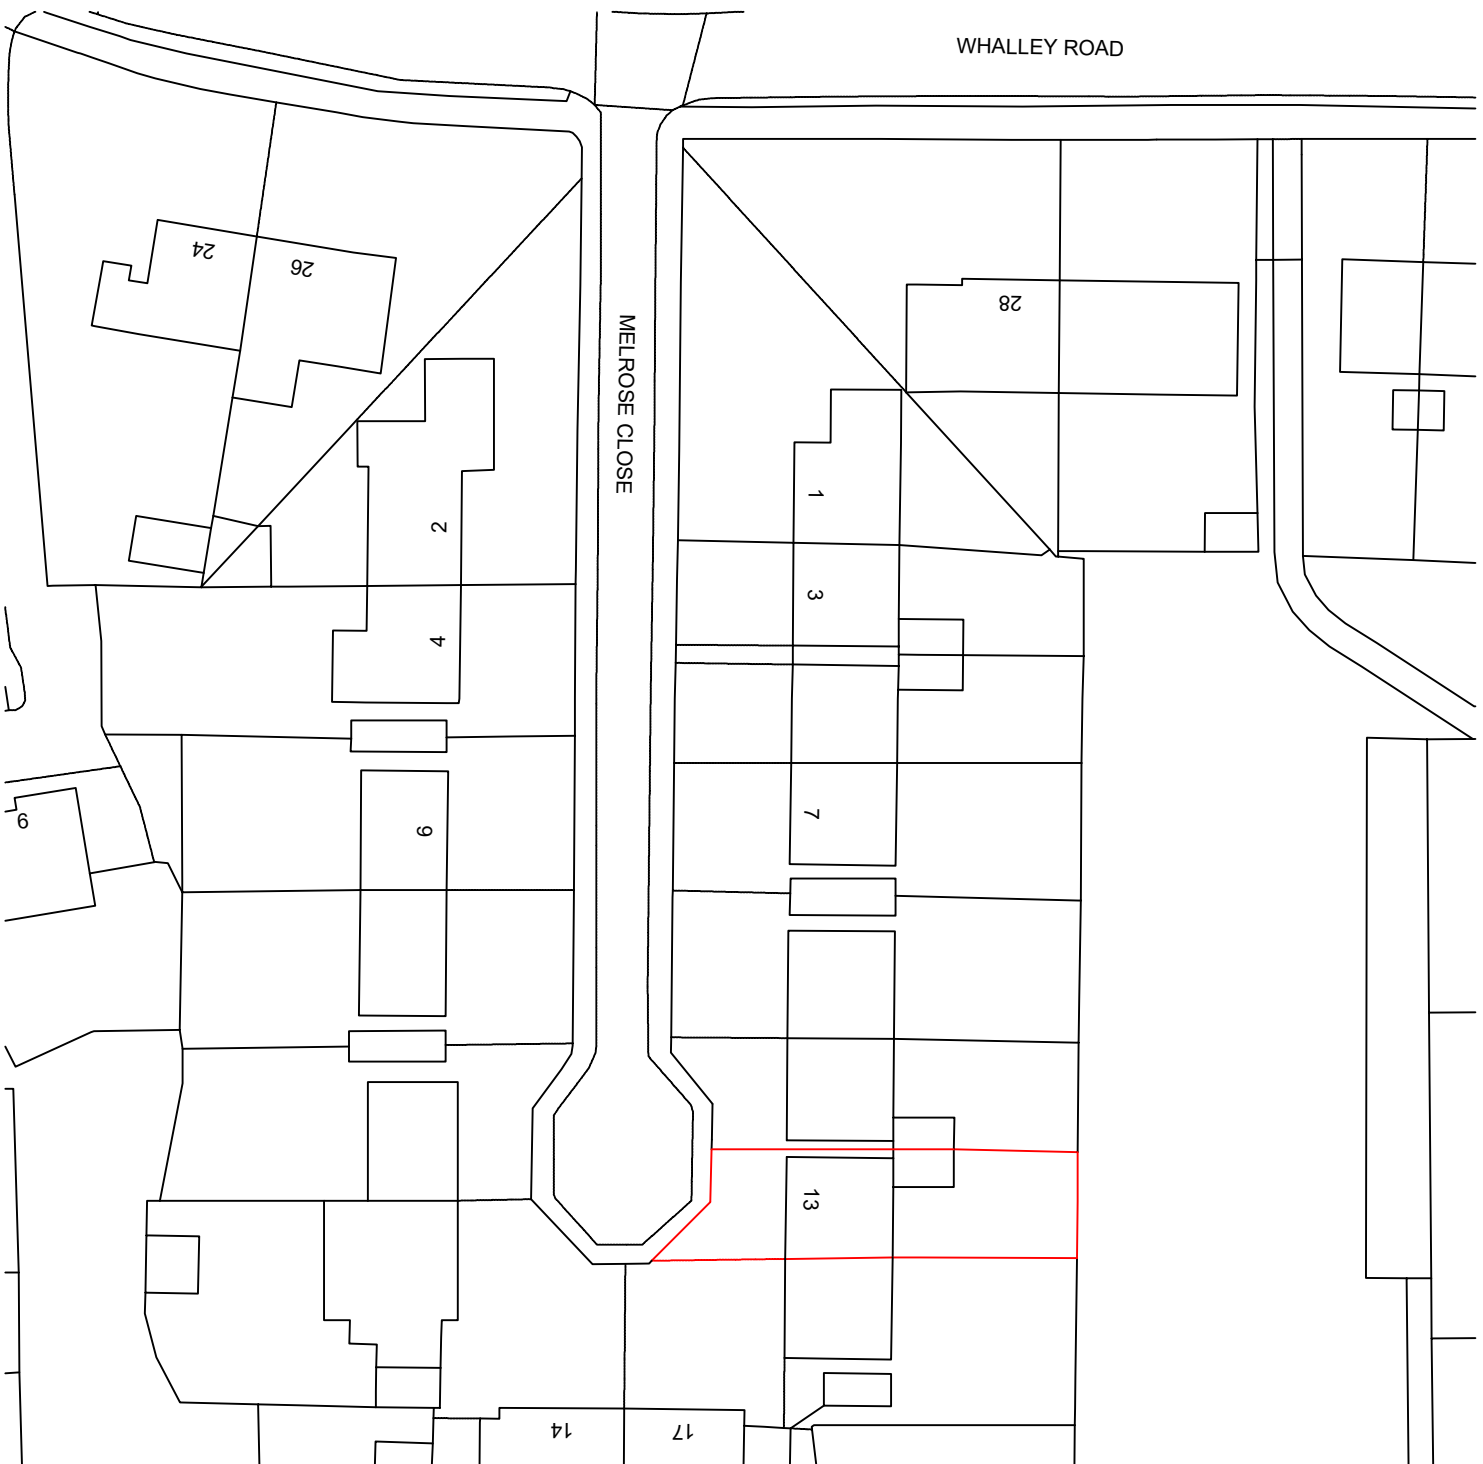

4 EXISTING SITE PLAN
Scale: 1:200

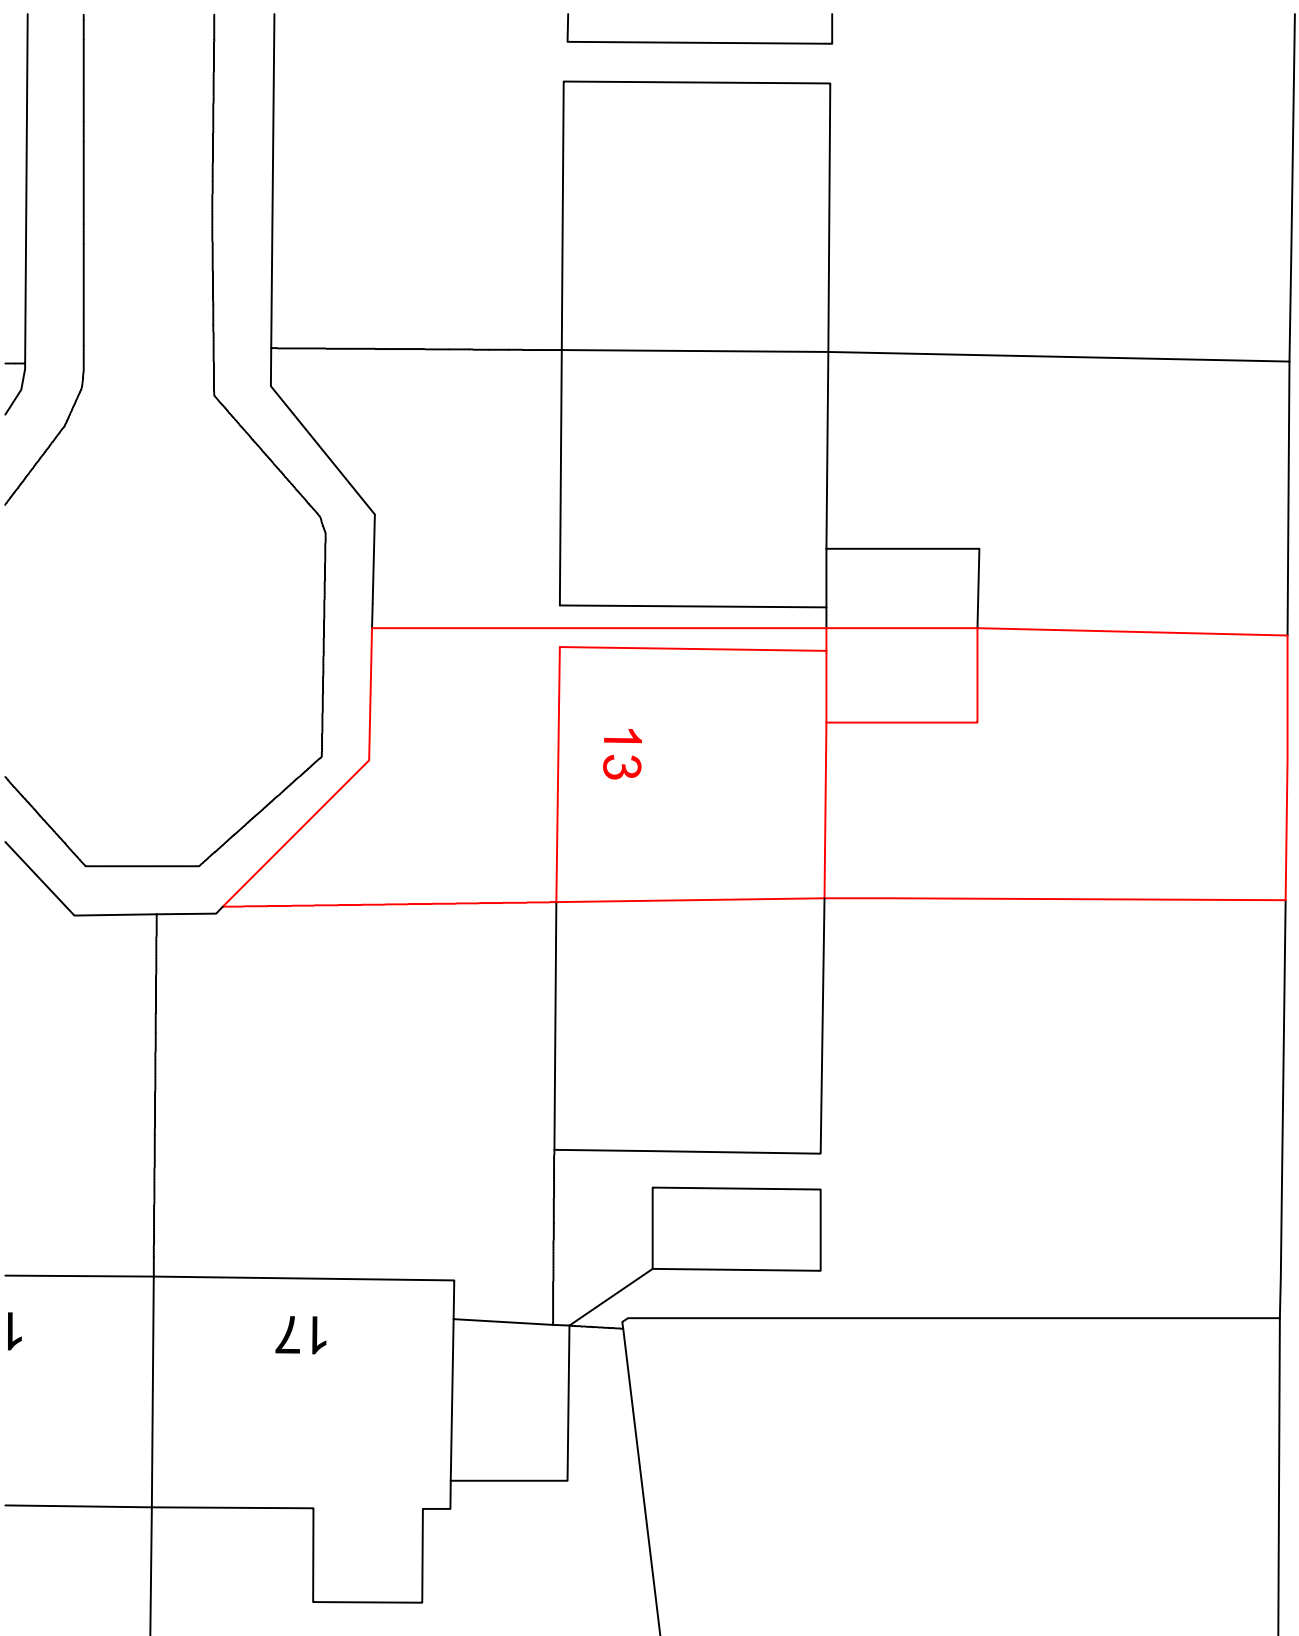

 KDB SERVICES LTD joseph@kdbservicesltd.com www.kdbservicesltd.com	REV: A DATE: JUN 26 DESCRIPTION: EXISTING PLANS BY: JAL WC: EP
CLIENT: BURY COUNCIL	SCALE: AS SHOWN @ A1
PROJECT: 13 Melrose Close Whitefield, M45 8XZ EXTENSION & RAMP	DATE: JUN' 2026 DRAWN BY: JAL DWG No: 001 REVISION: A

1:25
0 0.5m 1m 1.5m 2m 2.5m

1:50
0 1m 2m 3m 4m 5m

1:100
0 2m 4m 6m 8m 10m