



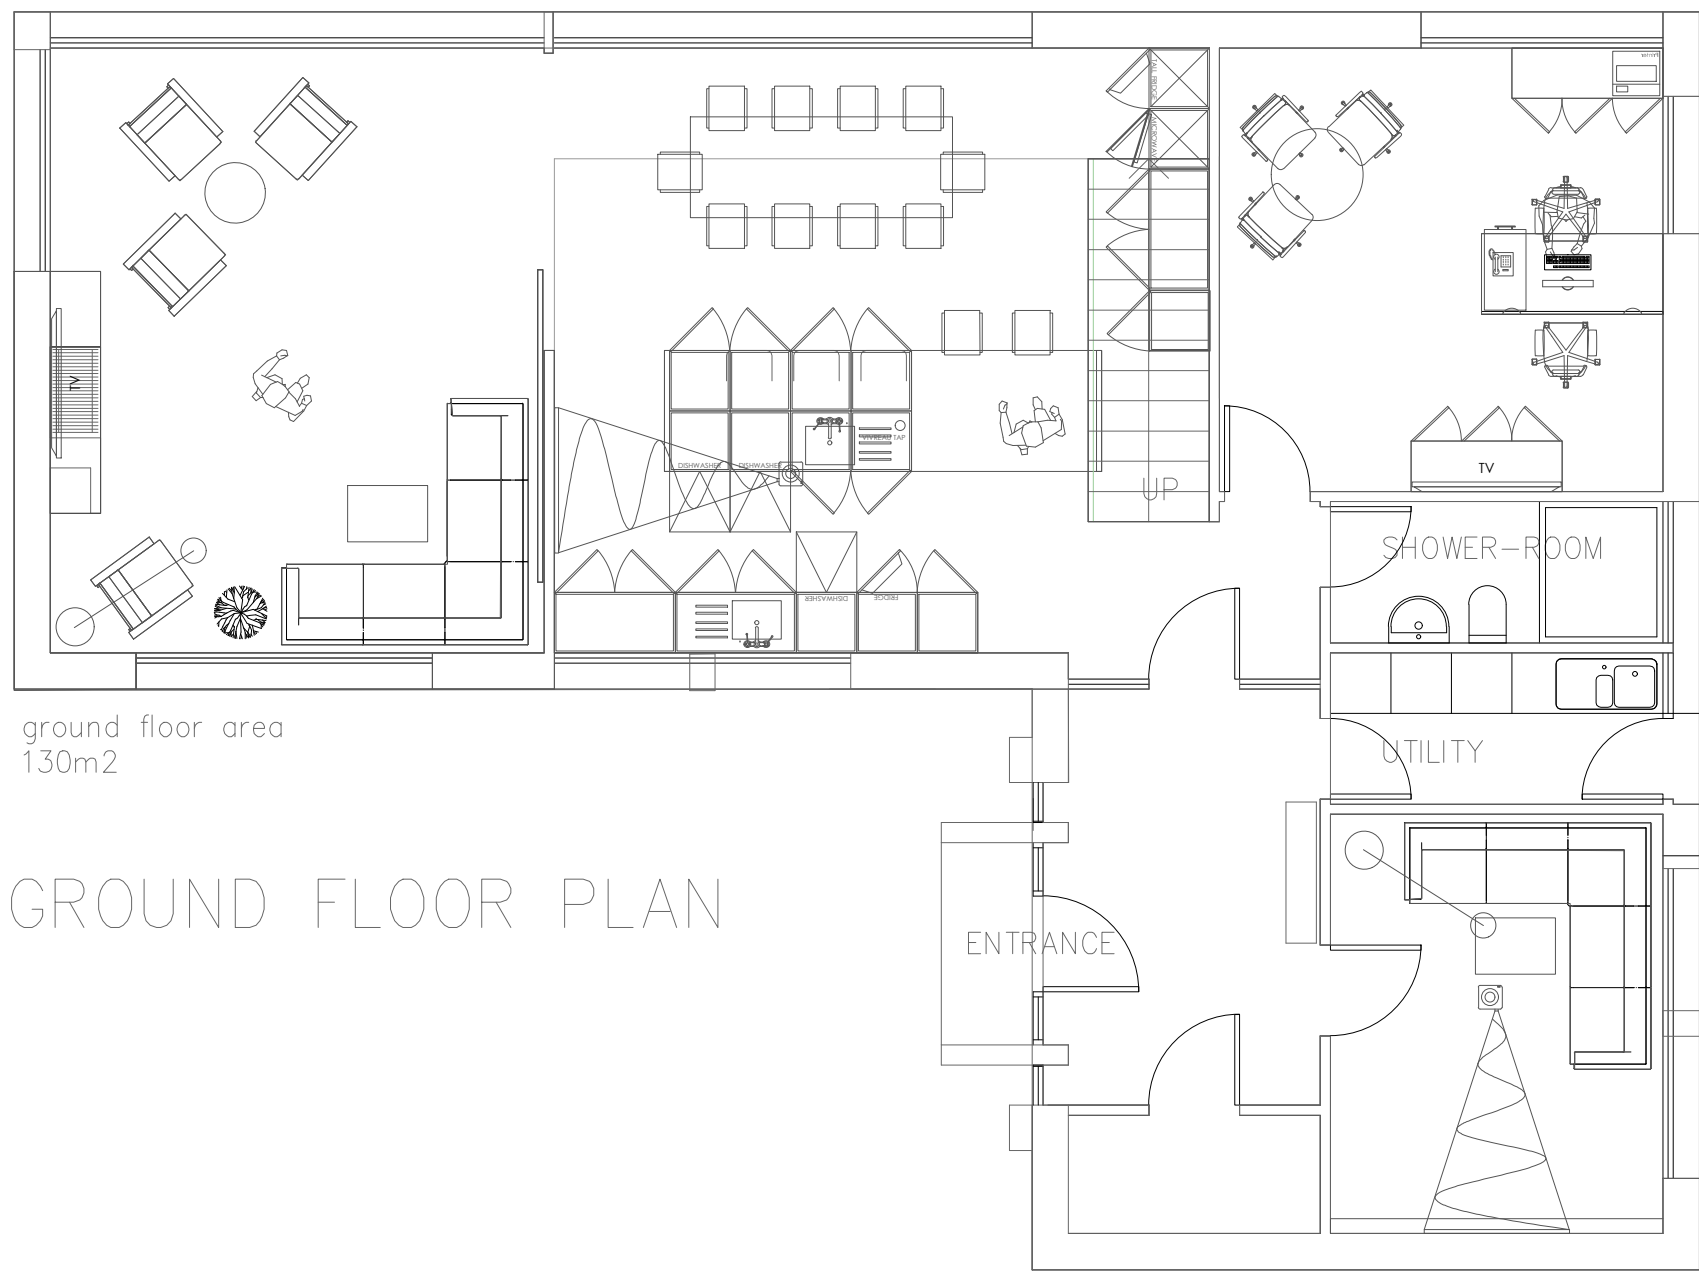


ground floor area
130m2

GROUND FLOOR PLAN

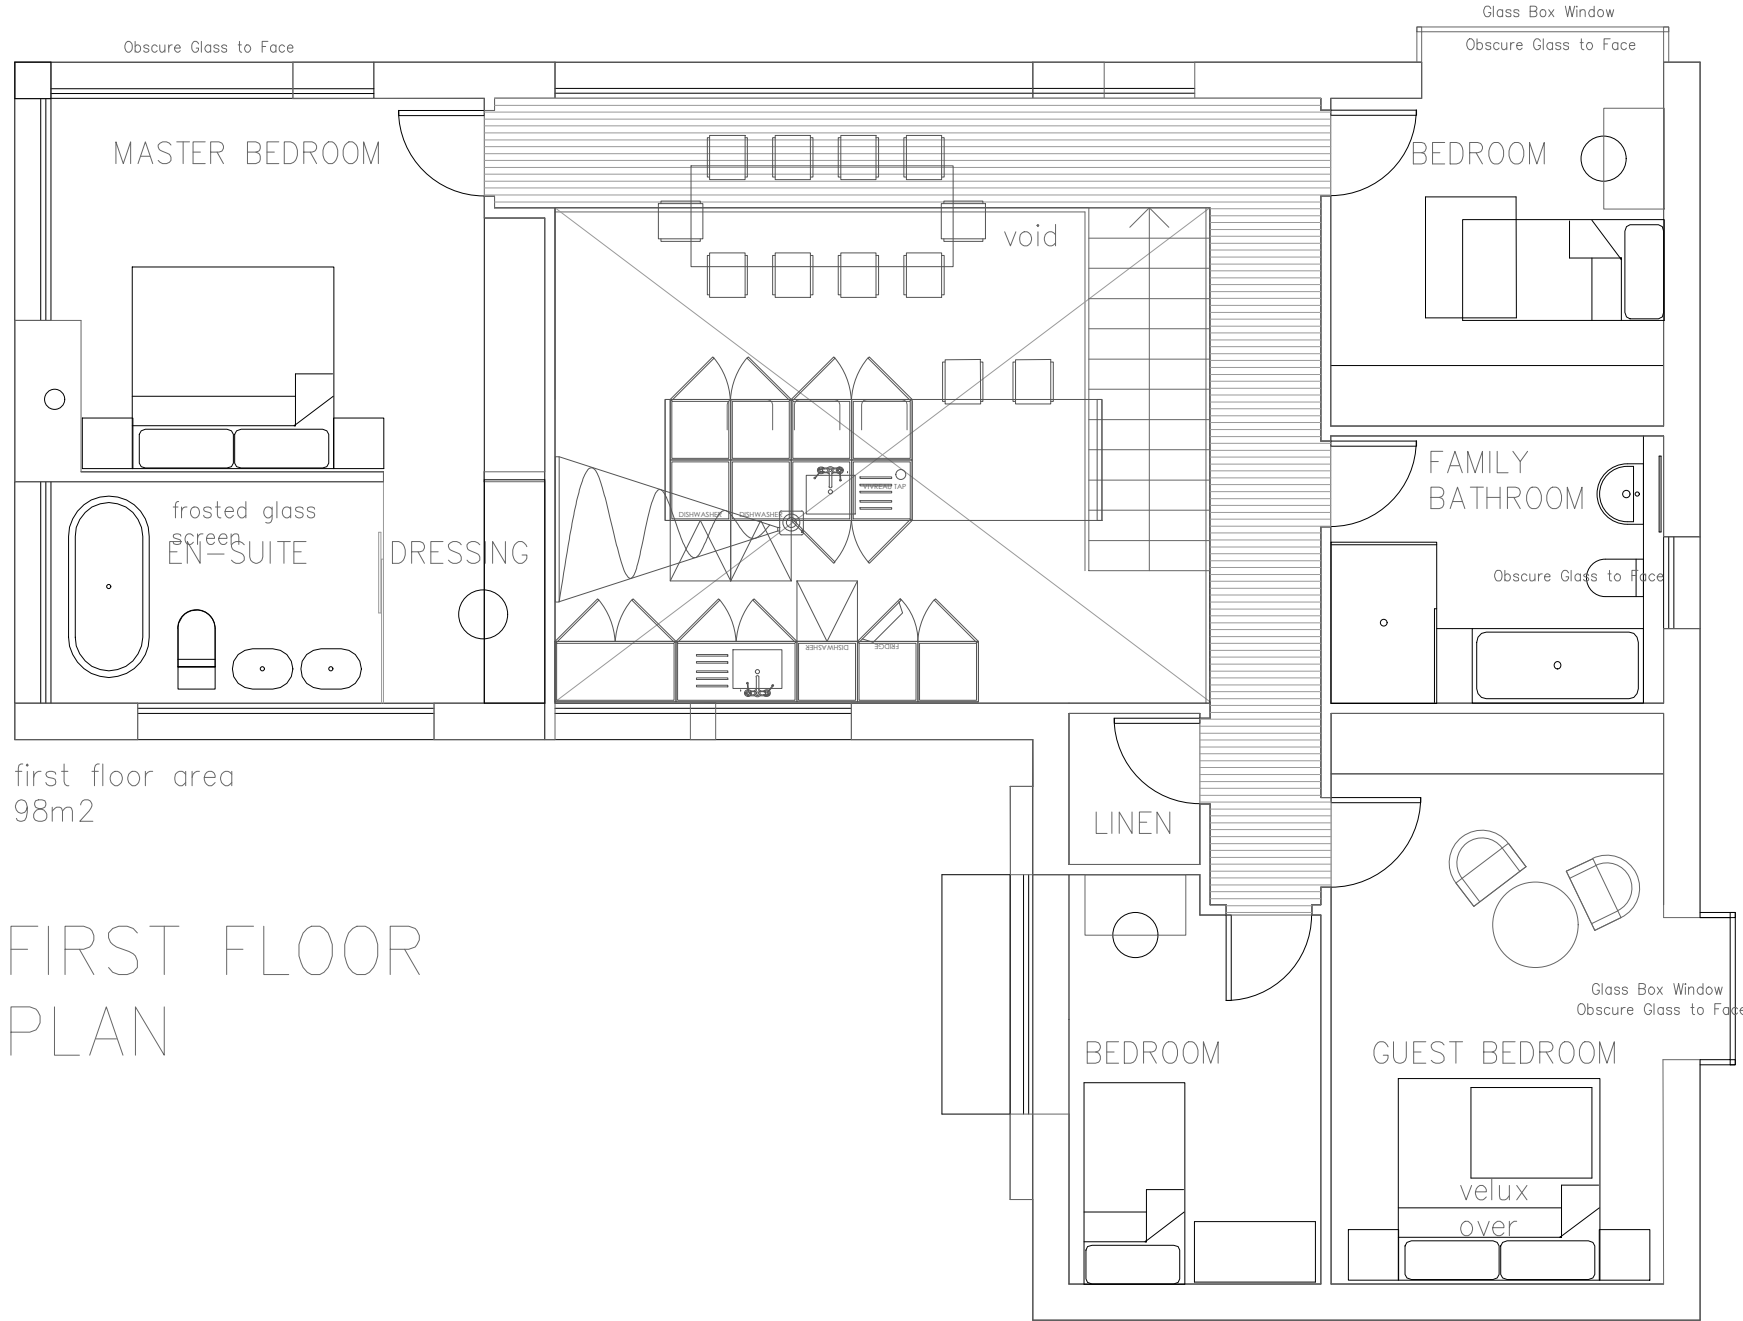

first floor area
98m2

FIRST FLOOR PLAN

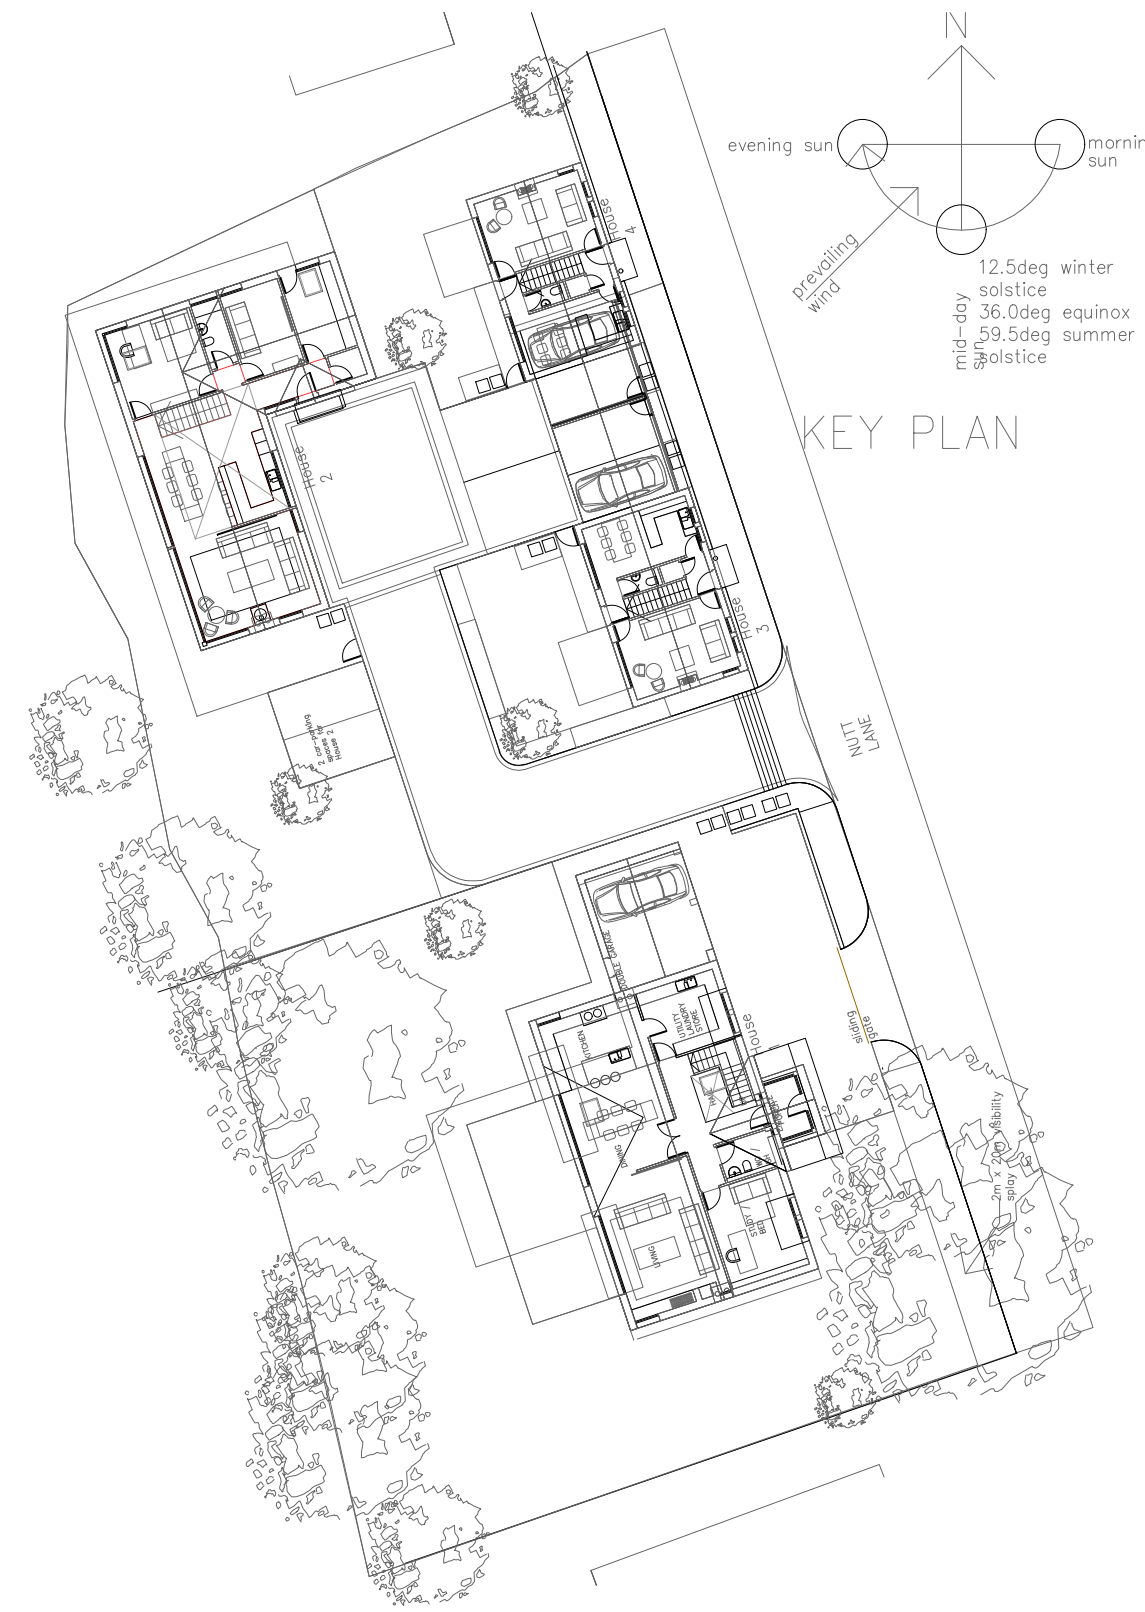


KEY PLAN



WEST ELEVATION



NORTH GABLE
ELEVATION

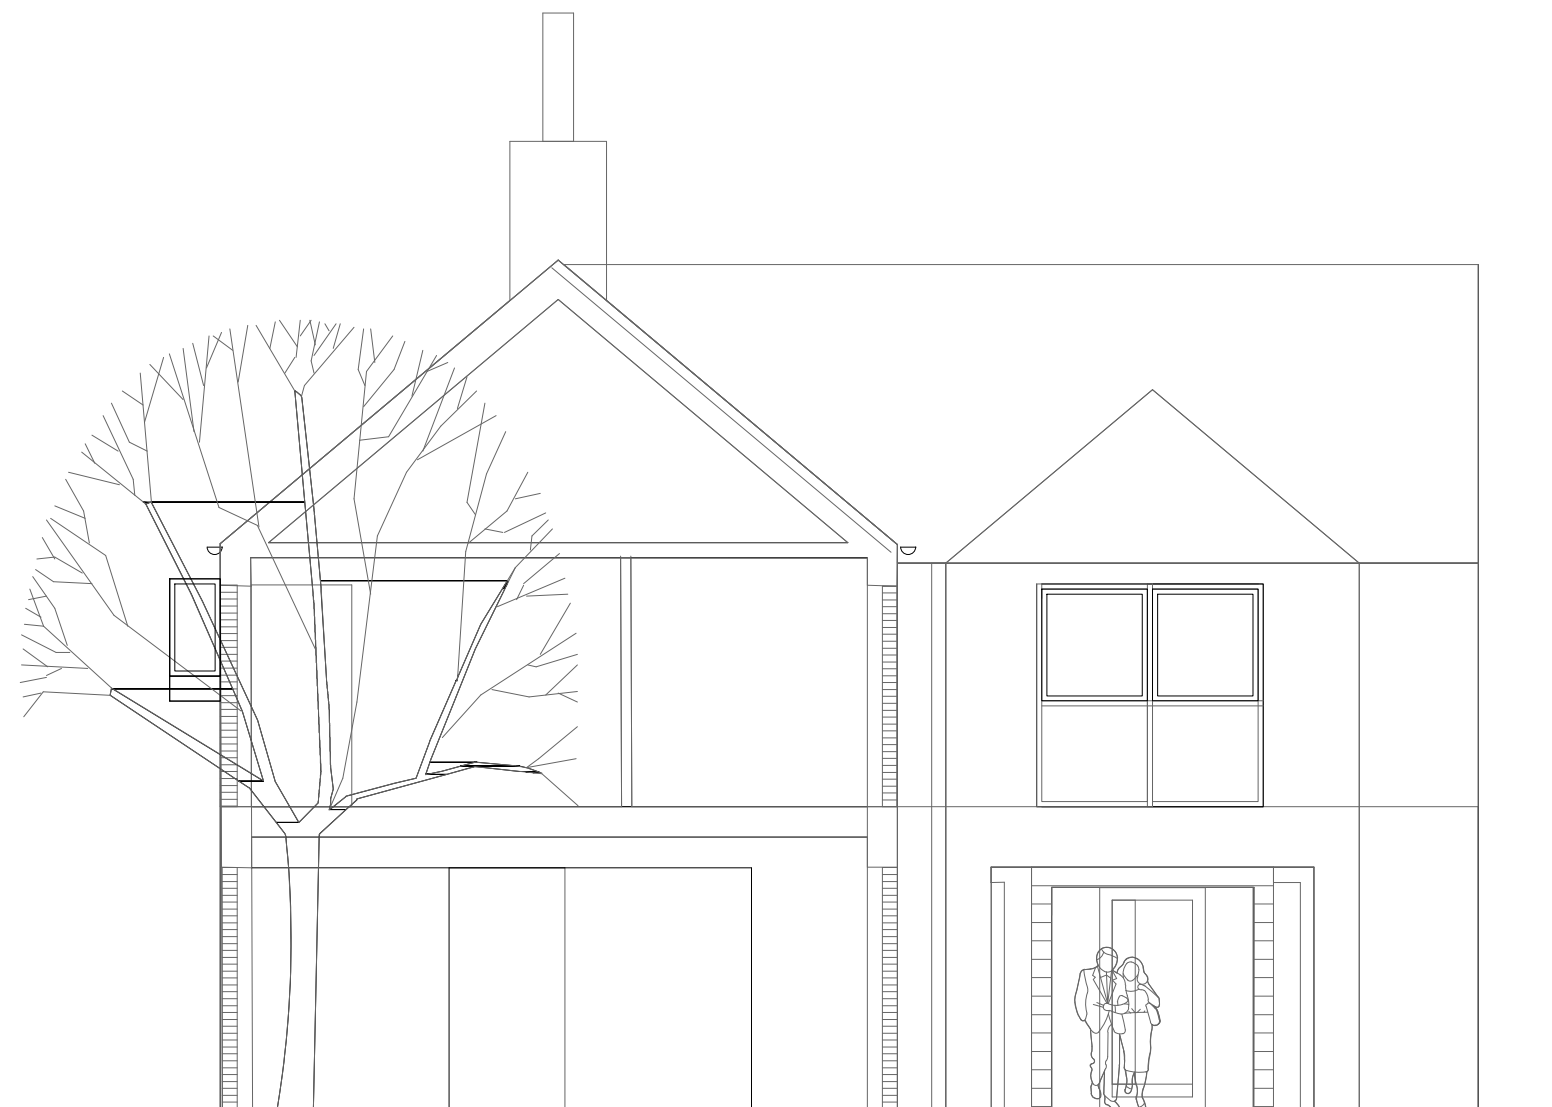

SECTION



ELEVATION TO PARKING
COURT



SOUTH GABLE
ELEVATION

Revision	Description	Date	Designer	Checked
FOR APPROVAL				
Drawn by	Date	Scale	Sheet size	
AS	11.05.26	A1@1:75	A1	
Drawing Name				
NUTT HILL BARN - PROPOSED PLANS & ELEVATIONS				
Project File No.				
NHB_HT2				
Drawing No.				
House Type 2_v2				
Drawing Status				
☐ Information ☐ Test Fit ☐ Concept ☐ Tender ☐ For approval ☐ Signed off				
This drawing is protected under Copyright and at no time must any portion of this drawing be reproduced or copied in any way without permission. All dimensions must be checked on site and NOT scaled from this drawing.				