

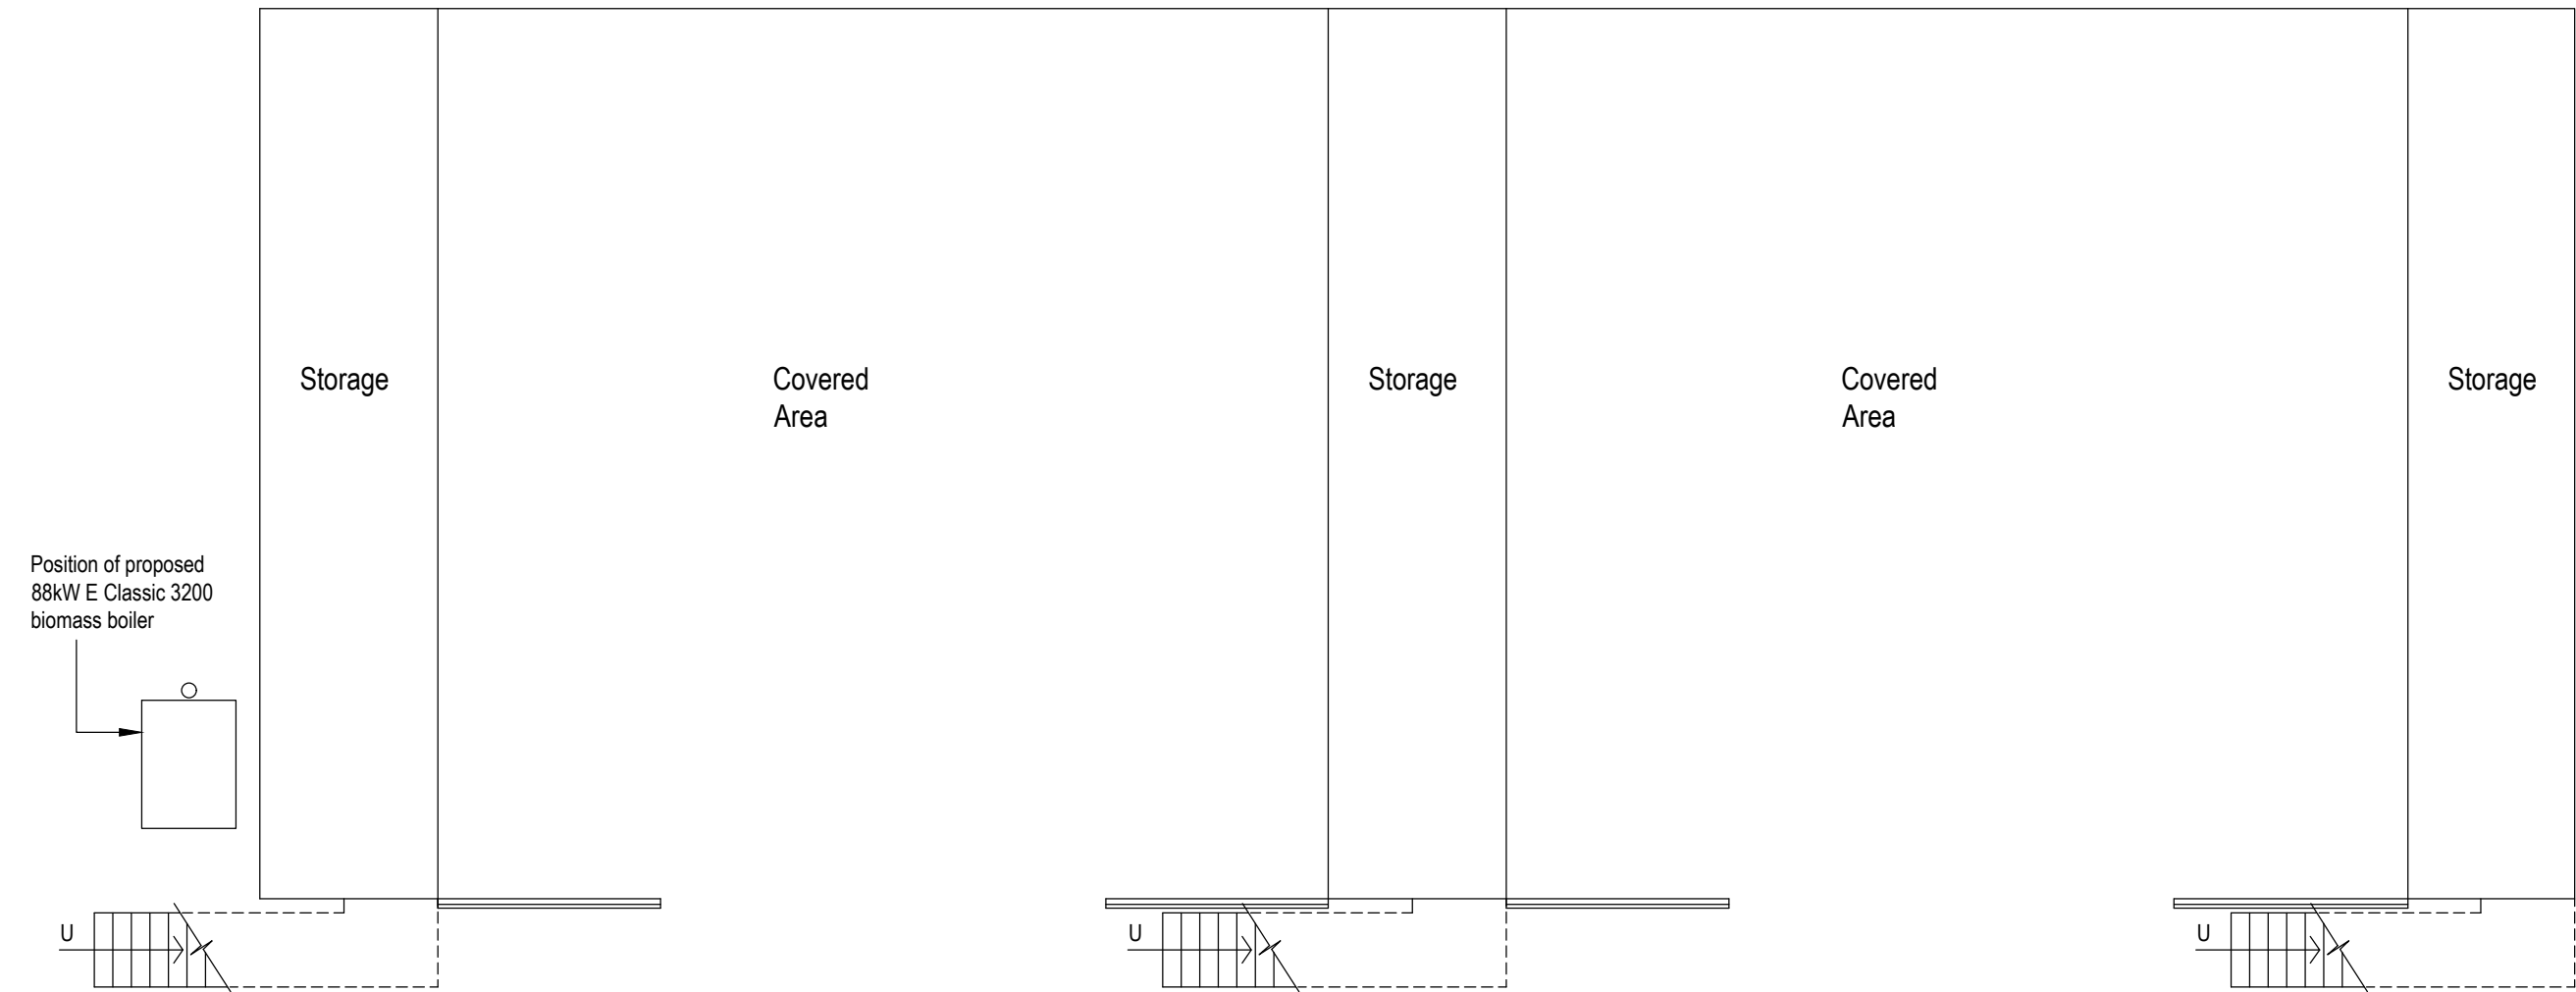


Front Elevation [south] 1:100

Side Elevation [west] 1:100

 

Building Plan 1:100

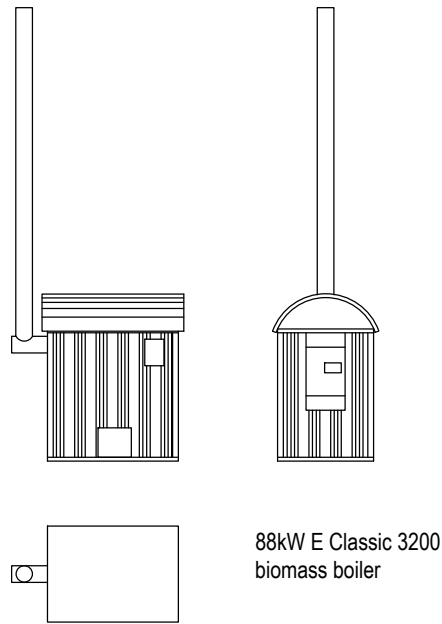

Property : The Tipi Company. Unit 1 Jubilee Works, Vale Street, Bolton.	
Drawing : Building Plan.	
Sheet Size : A2	Sheet No : 3 of 3
Date : 03/11/2025	Dwg No : 03