

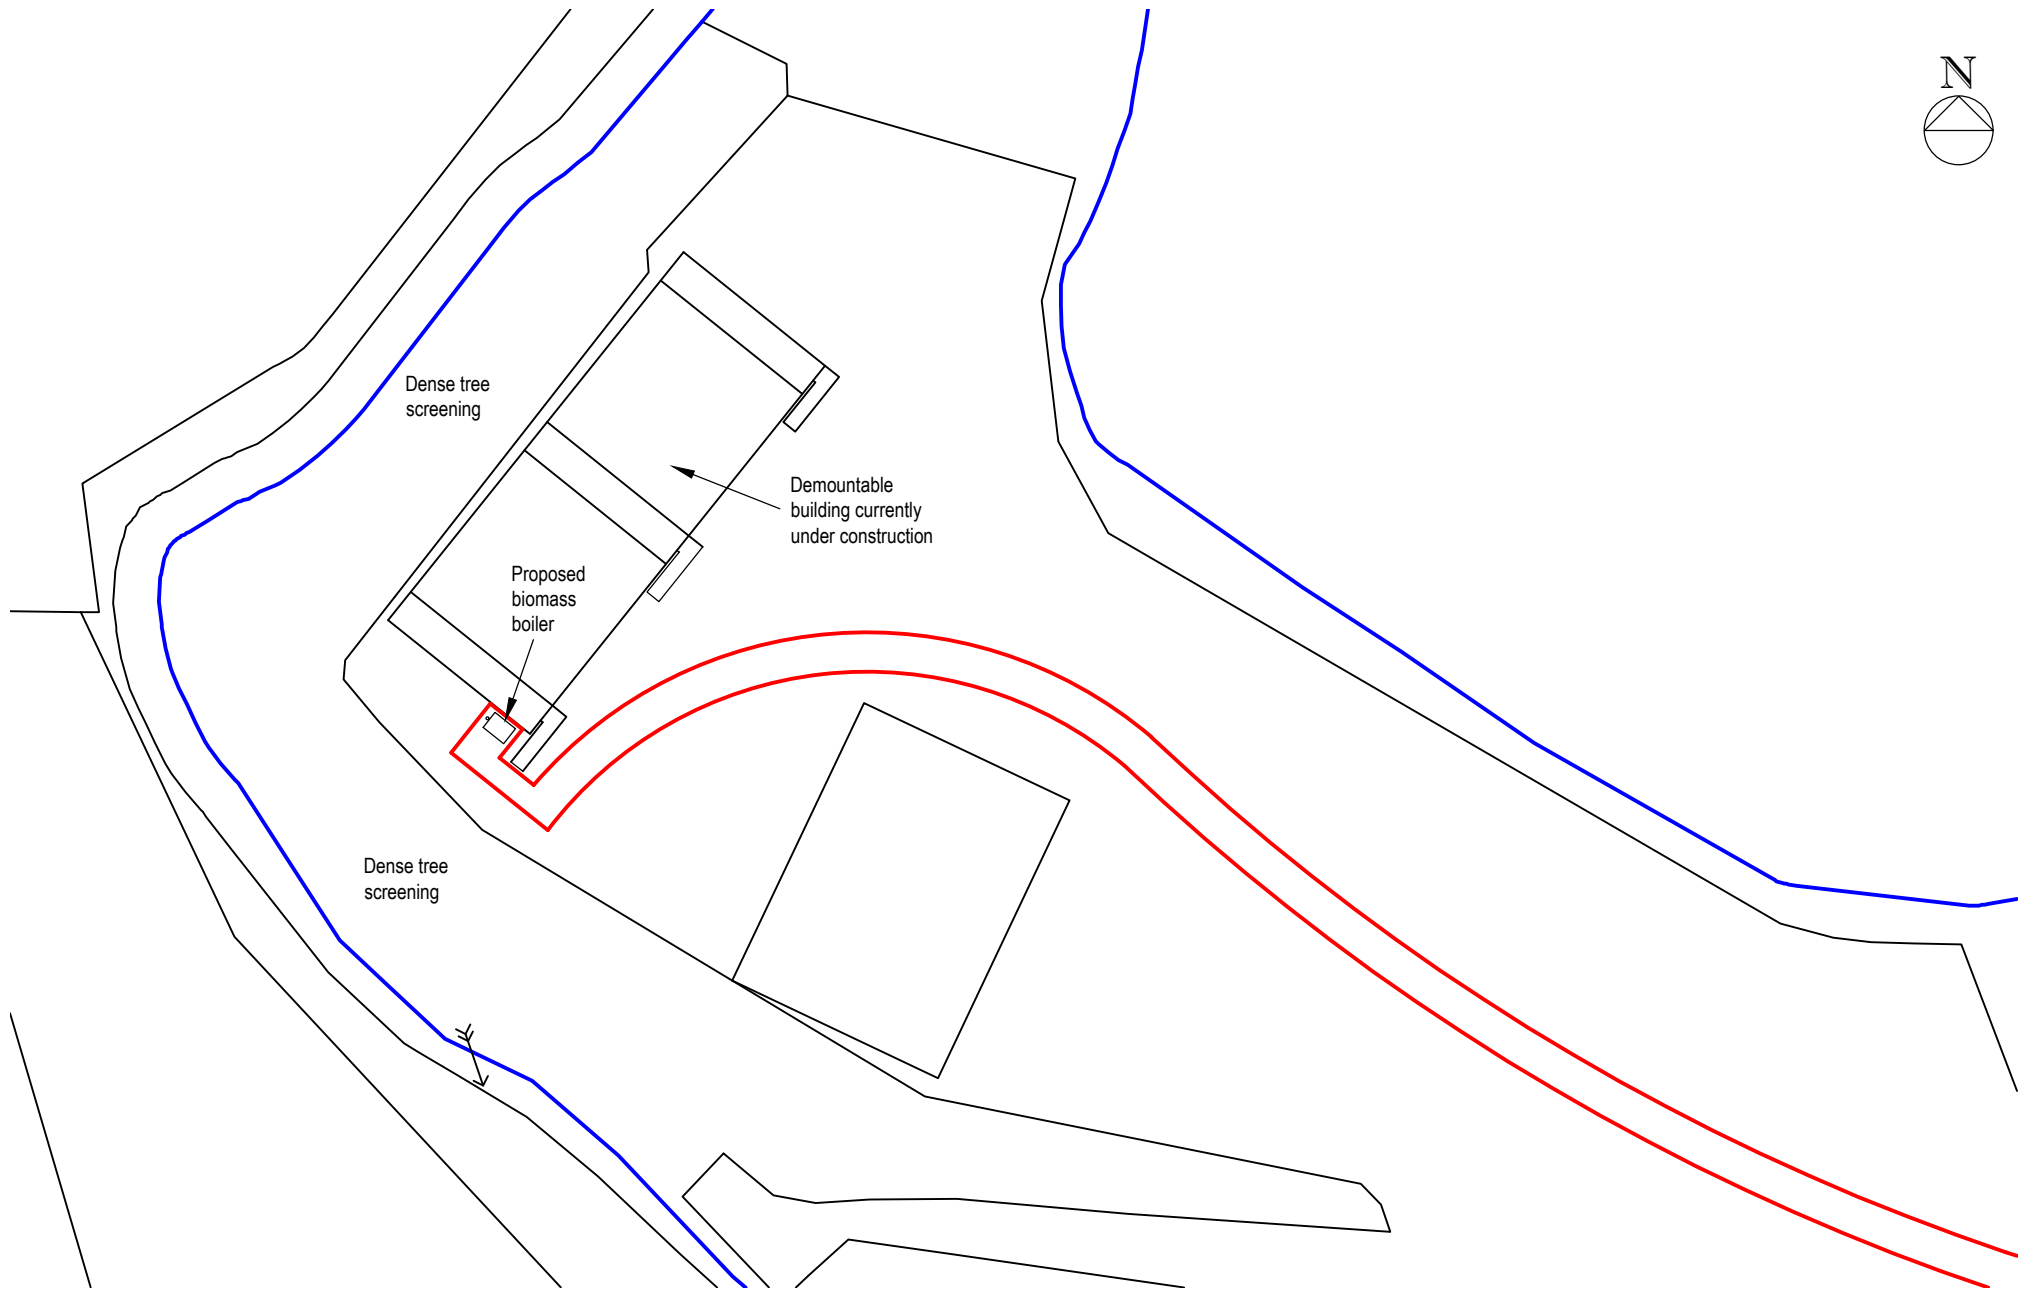


 

Ordnance Survey (c) Crown Copyright 2025. All rights reserved. Licence number 100022432

 

Site Plan 1:500

Property : The Tipi Company. Unit 1 Jubilee Works, Vale Street, Bolton.	
Drawing : Site Plan.	
Sheet Size : A4	Sheet No : 2 of 3
Date : 03/11/2025	Dwg No : 02