
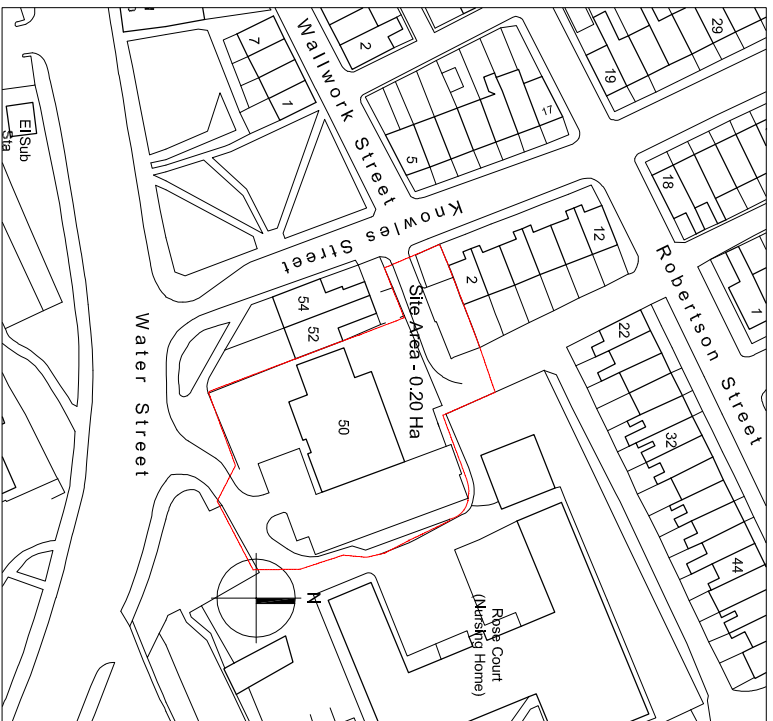
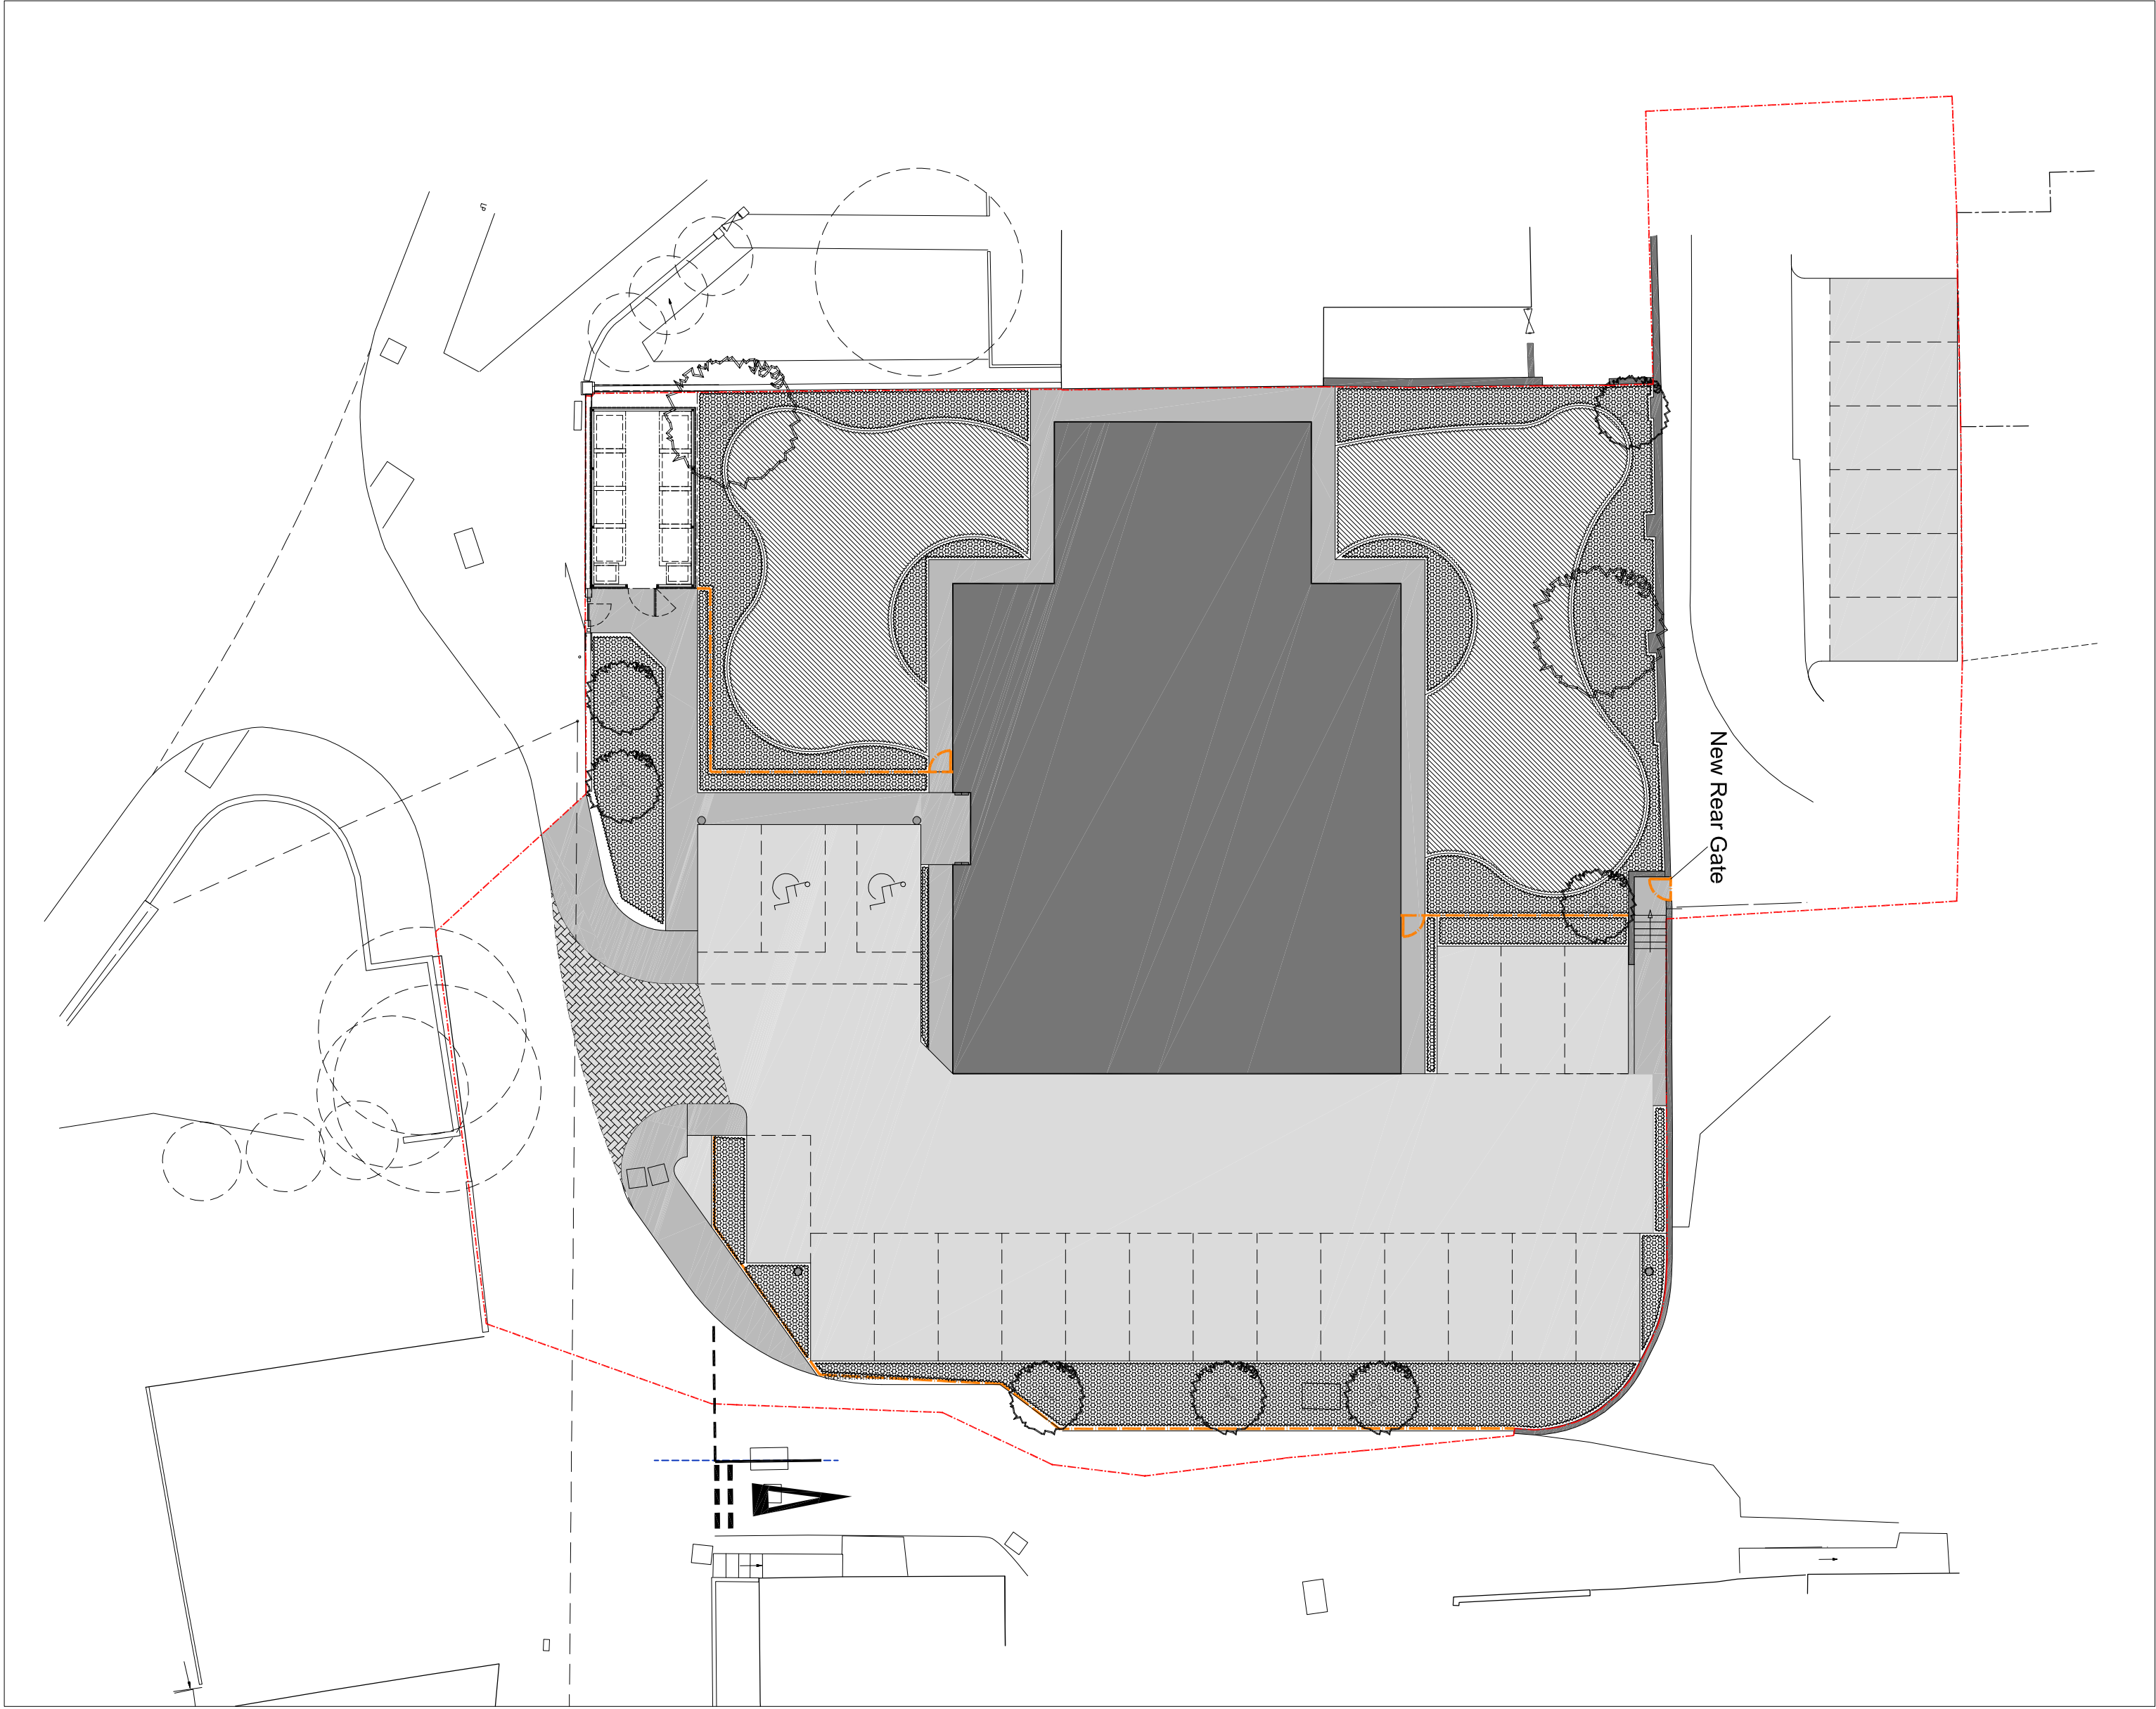
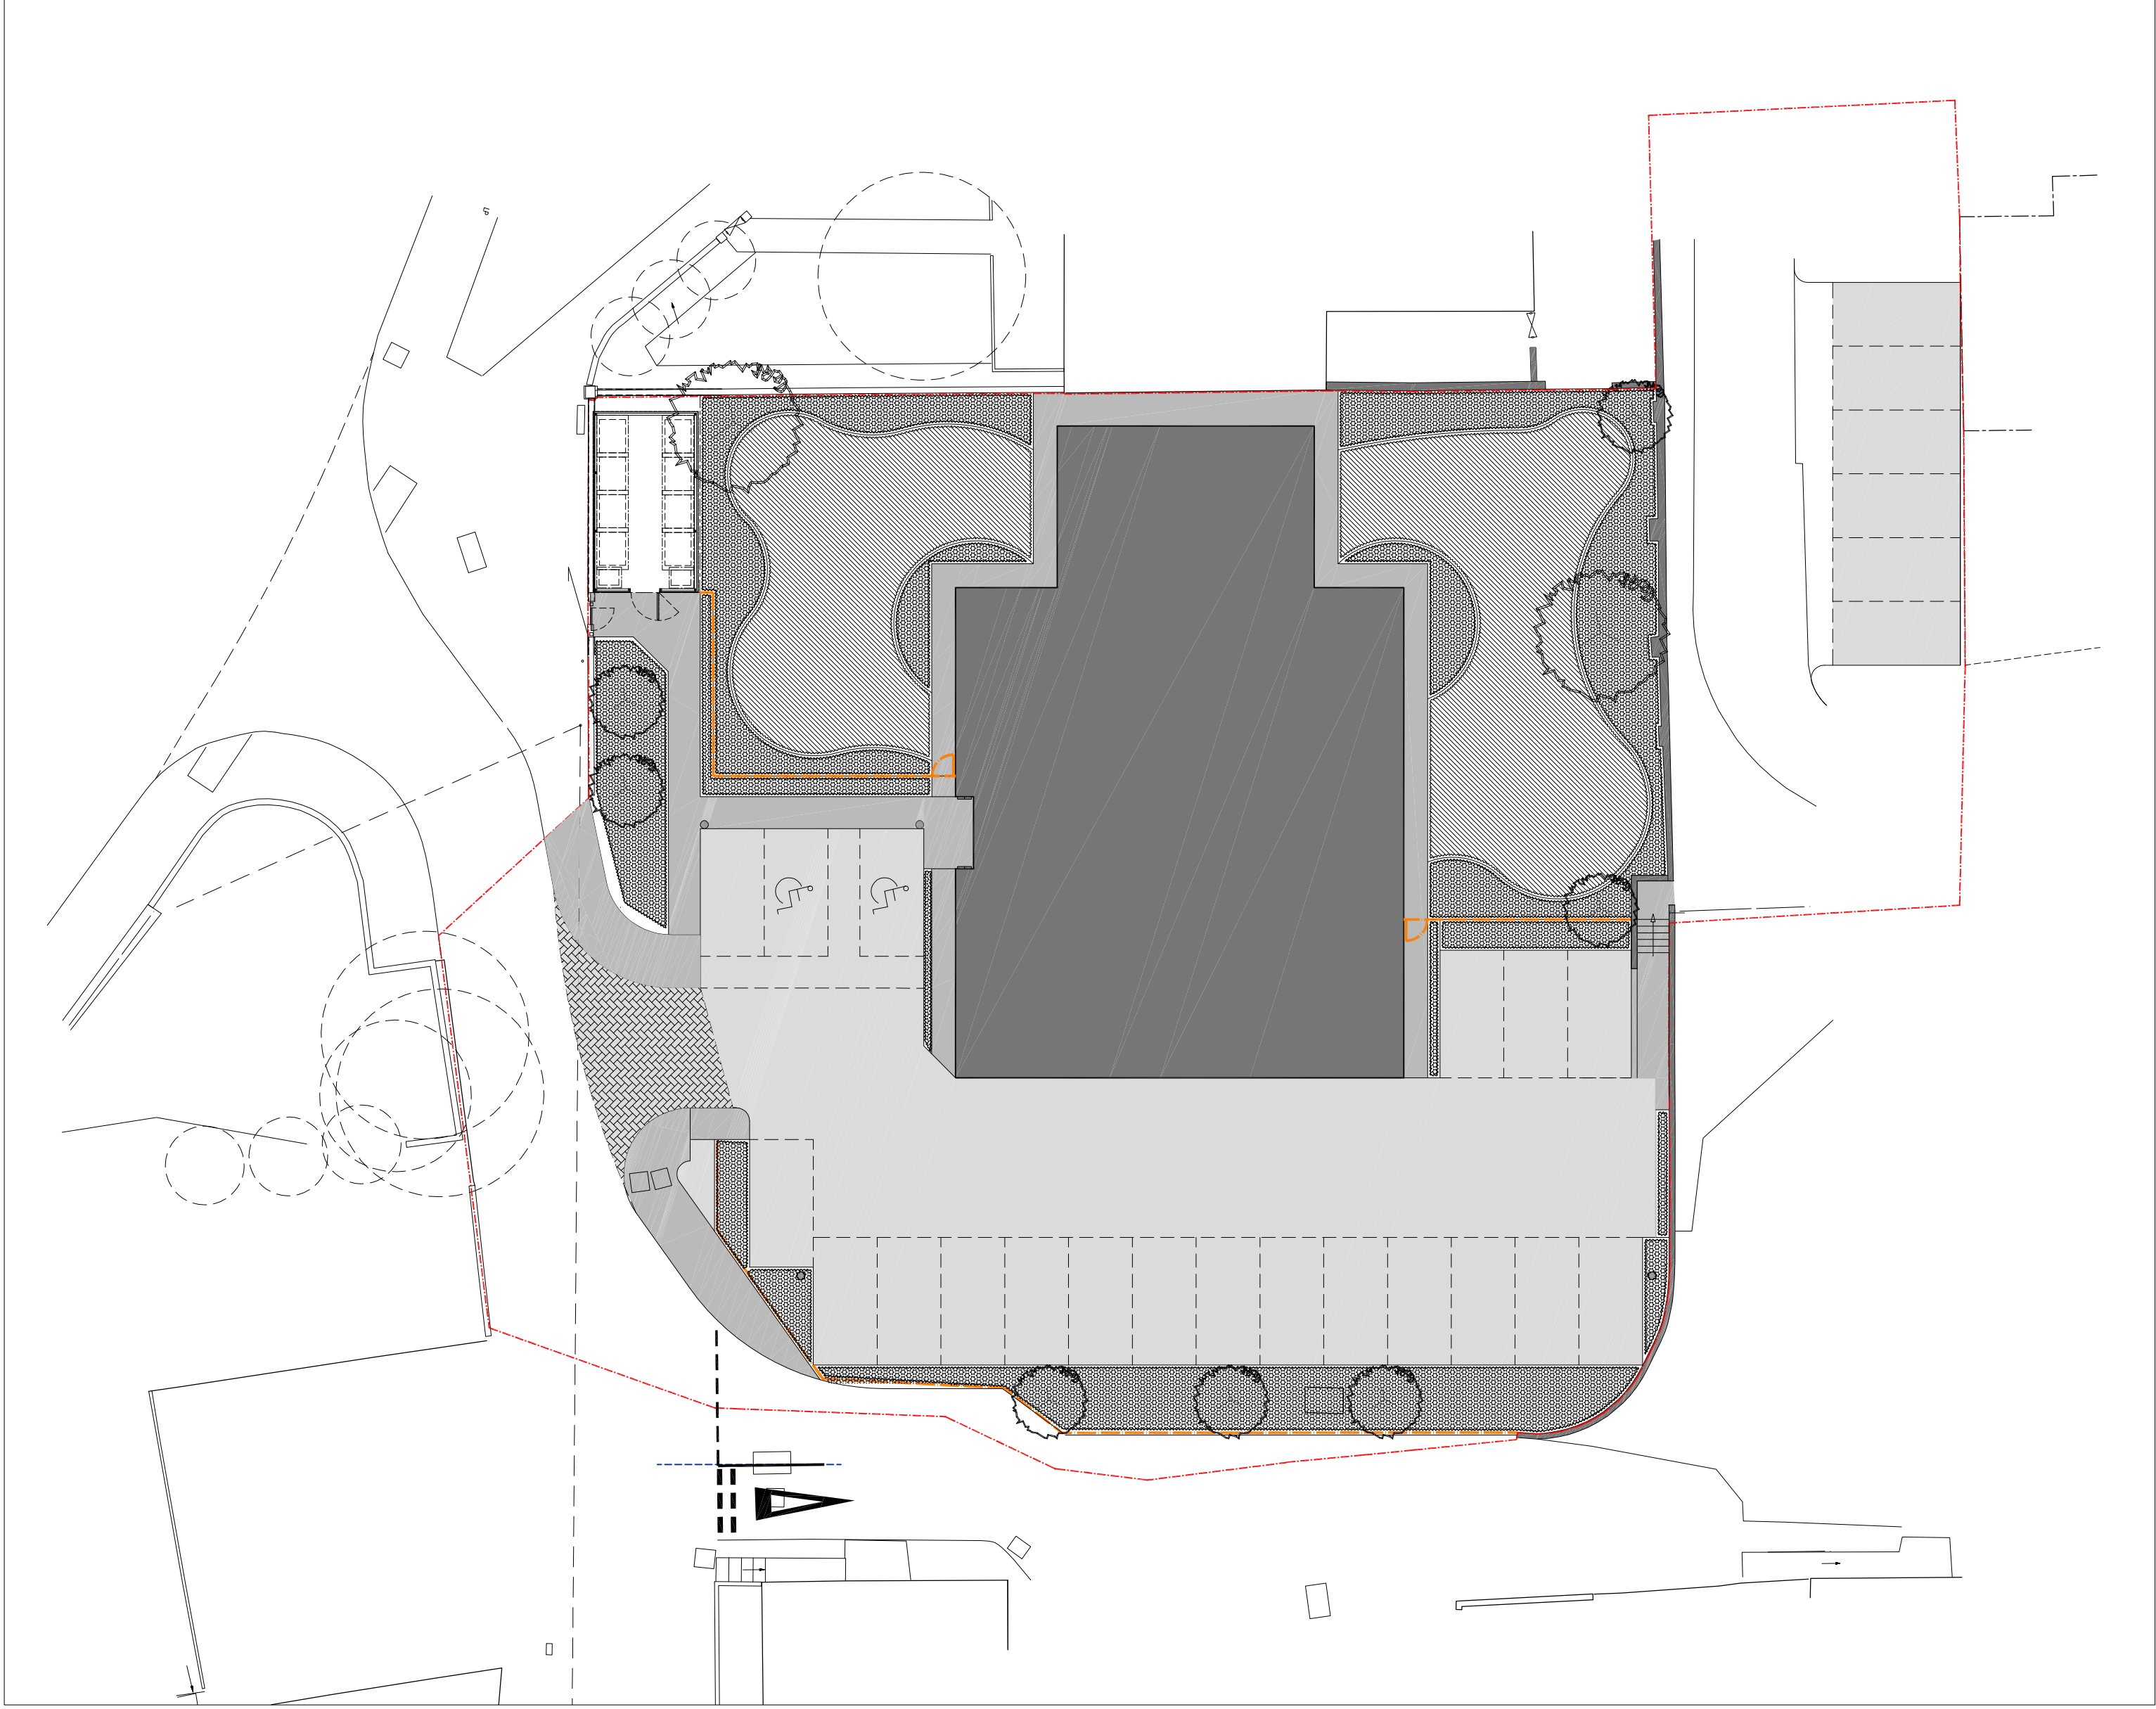


All dimensions are to be checked on site, any discrepancies are to be reported to the Architect before work commences. On site work is to be carried out in accordance with the Architect's instructions. Any discrepancies are to be reported to the Architect before the affected work commences.

All structural components shown are indicative only. Details / calculations of structural members are to be prepared by the Structural Engineer.

This drawing is copyright.

A. Gate material updated 15/11/2021

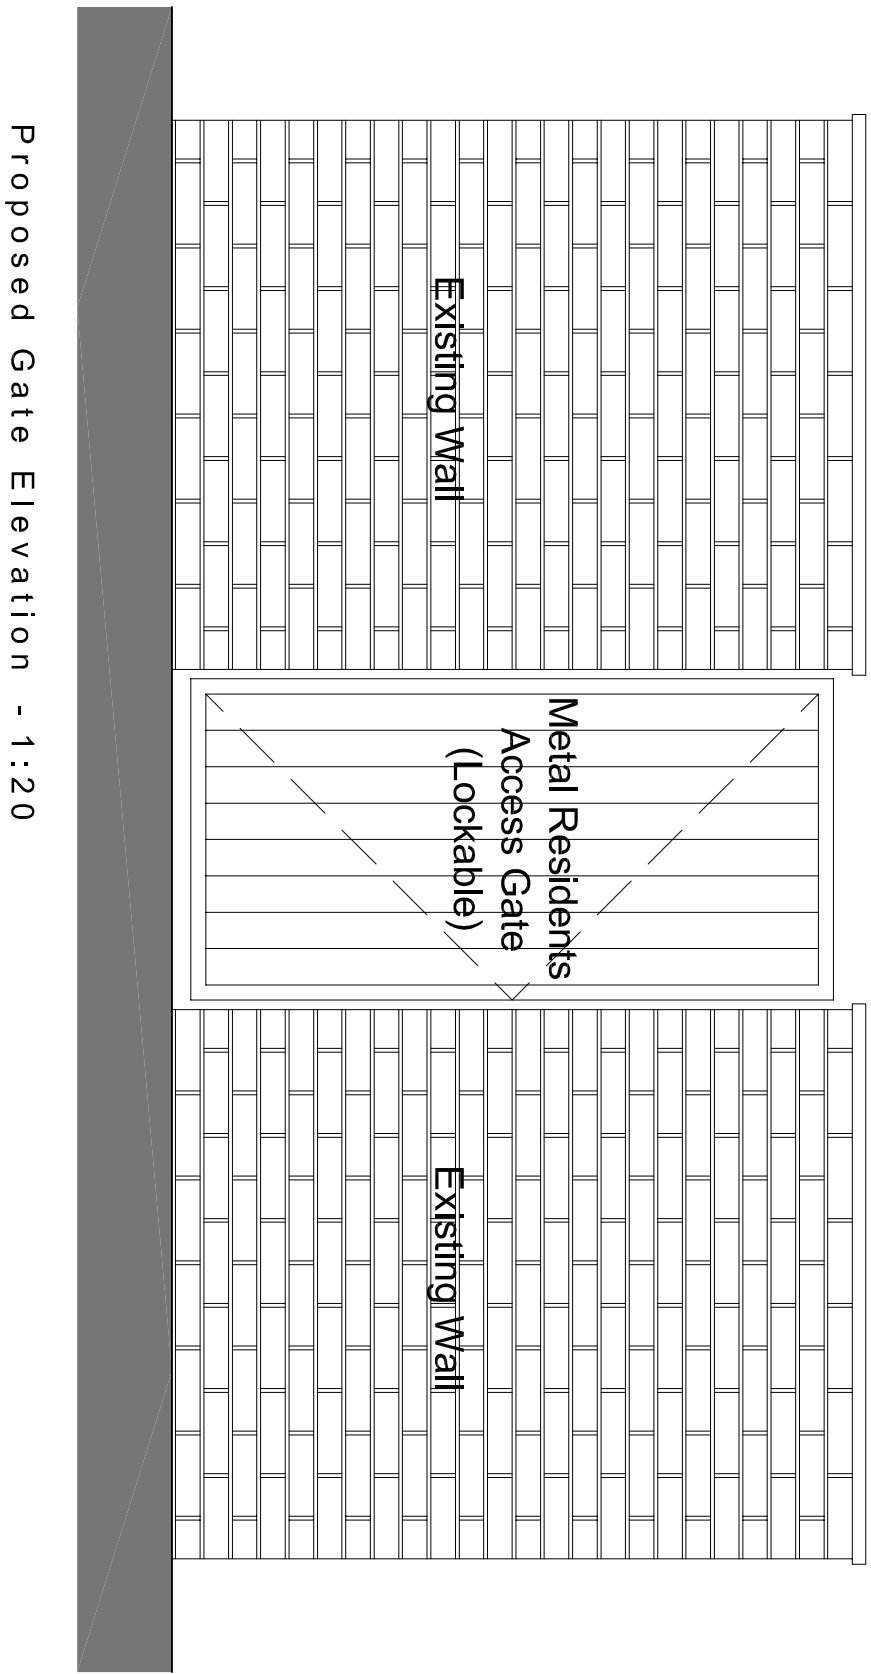

Grays
Architecture
Limited

Tel : 016 848 7283
e-mail: info@graysarchitecture.co.uk
Client: Inwell Valley Homes

Project: 50 Water Street, Radcliffe, M26 4DF

Existing & Proposed Site Plan, Gate Details,
Location Plan

Scale: 1:20 / 1:200 / 1:1250
Date: November 2021
@ A1

Drawing No: 4367/103
Revision: A

Existing Site Plan - 1:200

Proposed Site Plan - 1:200