


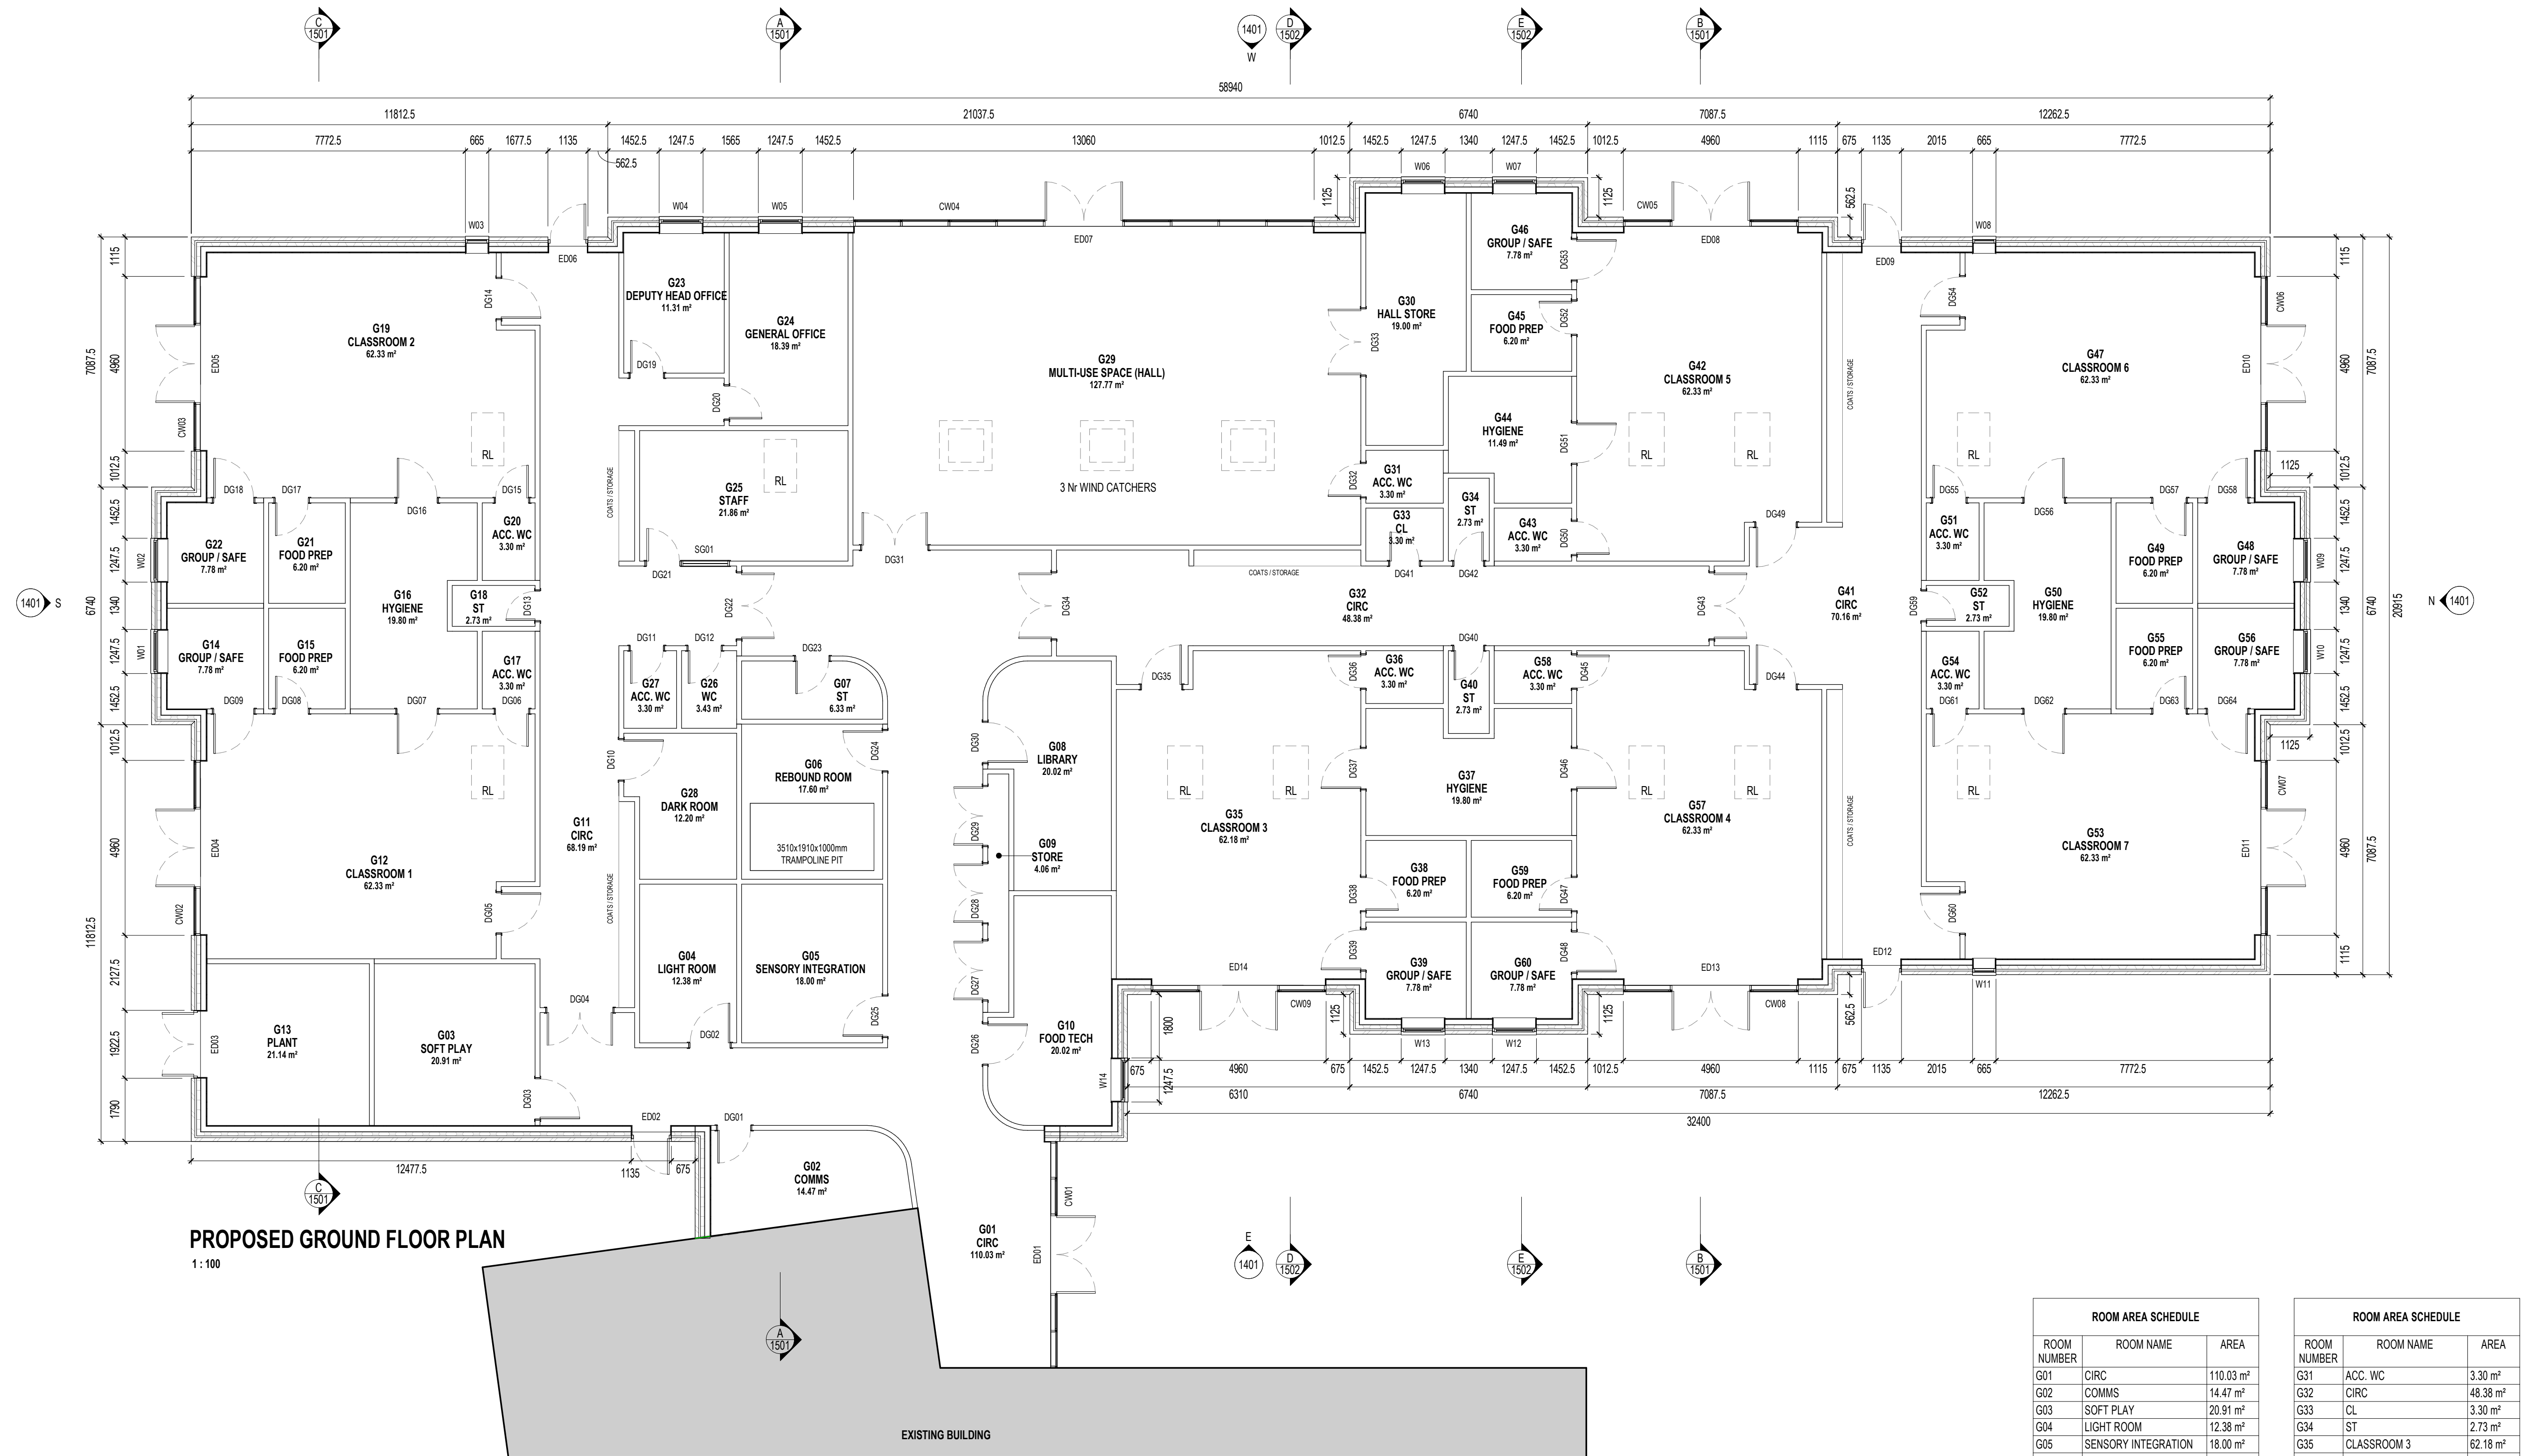

PROPOSED GROUND FLOOR PLAN

1 : 100

ROOM AREA SCHEDULE		
ROOM NUMBER	ROOM NAME	AREA
G01	CIRC	110.03 m ²
G02	COMMS	14.47 m ²
G03	SOFT PLAY	20.91 m ²
G04	LIGHT ROOM	12.38 m ²
G05	SENSORY INTEGRATION	18.00 m ²
G06	REBOUND ROOM	17.60 m ²
G07	ST	6.33 m ²
G08	LIBRARY	20.02 m ²
G09	STORE	4.06 m ²
G10	FOOD TECH	20.02 m ²
G11	CIRC	68.19 m ²
G12	CLASSROOM 1	62.33 m ²
G13	PLANT	21.14 m ²
G14	GROUP / SAFE	7.78 m ²
G15	FOOD PREP	6.20 m ²
G16	HYGIENE	19.80 m ²
G17	ACC. WC	3.30 m ²
G18	ST	2.73 m ²
G19	CLASSROOM 2	62.33 m ²
G20	ACC. WC	3.30 m ²
G21	FOOD PREP	6.20 m ²
G22	GROUP / SAFE	7.78 m ²
G23	DEPUTY HEAD OFFICE	11.31 m ²
G24	GENERAL OFFICE	18.39 m ²
G25	STAFF	21.86 m ²
G26	WC	3.43 m ²
G27	ACC. WC	3.30 m ²
G28	DARK ROOM	12.20 m ²
G29	MULTI-USE SPACE (HALL)	127.77 m ²
G30	HALL STORE	19.00 m ²

ROOM AREA SCHEDULE		
ROOM NUMBER	ROOM NAME	AREA
G31	ACC. WC	3.30 m ²
G32	CIRC	48.38 m ²
G33	CL	3.30 m ²
G34	ST	2.73 m ²
G35	CLASSROOM 3	62.18 m ²
G36	ACC. WC	3.30 m ²
G37	HYGIENE	19.80 m ²
G38	FOOD PREP	6.20 m ²
G39	GROUP / SAFE	7.78 m ²
G40	ST	2.73 m ²
G41	CIRC	70.16 m ²
G42	CLASSROOM 5	62.33 m ²
G43	ACC. WC	3.30 m ²
G44	HYGIENE	11.49 m ²
G45	FOOD PREP	6.20 m ²
G46	GROUP / SAFE	7.78 m ²
G47	CLASSROOM 6	62.33 m ²
G48	GROUP / SAFE	7.78 m ²
G49	FOOD PREP	6.20 m ²
G50	HYGIENE	19.80 m ²
G51	ACC. WC	3.30 m ²
G52	ST	2.73 m ²
G53	CLASSROOM 7	62.33 m ²
G54	ACC. WC	3.30 m ²
G55	FOOD PREP	6.20 m ²
G56	GROUP / SAFE	7.78 m ²
G57	CLASSROOM 4	62.33 m ²
G58	ACC. WC	3.30 m ²
G59	FOOD PREP	6.20 m ²
G60	GROUP / SAFE	7.78 m ²

1314.43 m²

status

PLANNING

This drawing is © Bradshaw Gass & Hope LLP and is not to be copied, reproduced or re-distributed either in whole or in part without the prior written permission of the originator.

The originator shall have no responsibility for any liability, loss, cost, damage or expense arising from or relating to any use of this document other than for its intended purpose on this project.

This drawing shall be read in conjunction with all other relevant drawings, specifications and associated documentation. Any discrepancies, errors or omissions are to be reported to the originator before proceeding with work.

All dimensions are to be checked on site by the contractor prior to proceeding with any work.

Hazard Identification		
ref	hazard	date

FLOOR AREAS	
NETT INTERNAL FLOOR AREA:	1312.85m ²
GROSS INTERNAL FLOOR AREA:	1379.08m ²
GROSS EXTERNAL AREA:	1458.85m ²

P6	ROOFLIGHT ADDED TO STAFF ROOM G25	AC	08.11.23
P5	WINDOWS ADDED TO G19, 47 & 53. DOOR SWING AMENDED IN G05 & 06	AC	27.10.23
P4	ROOM NUMBERS ADDED. DOOR, WINDOW AND CW REFERENCES ADDED	AC	19.10.23
P3	PLANNING ISSUE	AR	09.10.23
ref	revision	by	date

B G & H	Architects Consulting Engineers Quantity Surveyors	21 Silverwell Street Bolton BL1 1PR t: 01204 525321 email@bghbolton.co.uk www.bghbolton.co.uk
--------------------	--	--

Bradshaw Gass & Hope LLP

client
ISG CONSTRUCTION LTD

project
MILLWOOD SCHOOL NEW
CLASSROOM BLOCK

drawing
PROPOSED FLOOR PLAN

drawn by	ST	date	AUG 2023
checked by	AR	date	OCT 2023
scale	1 : 100		A1
dwg no	2128.32.1301	rev	P6

0 2 4 6
SCALE 1:100