


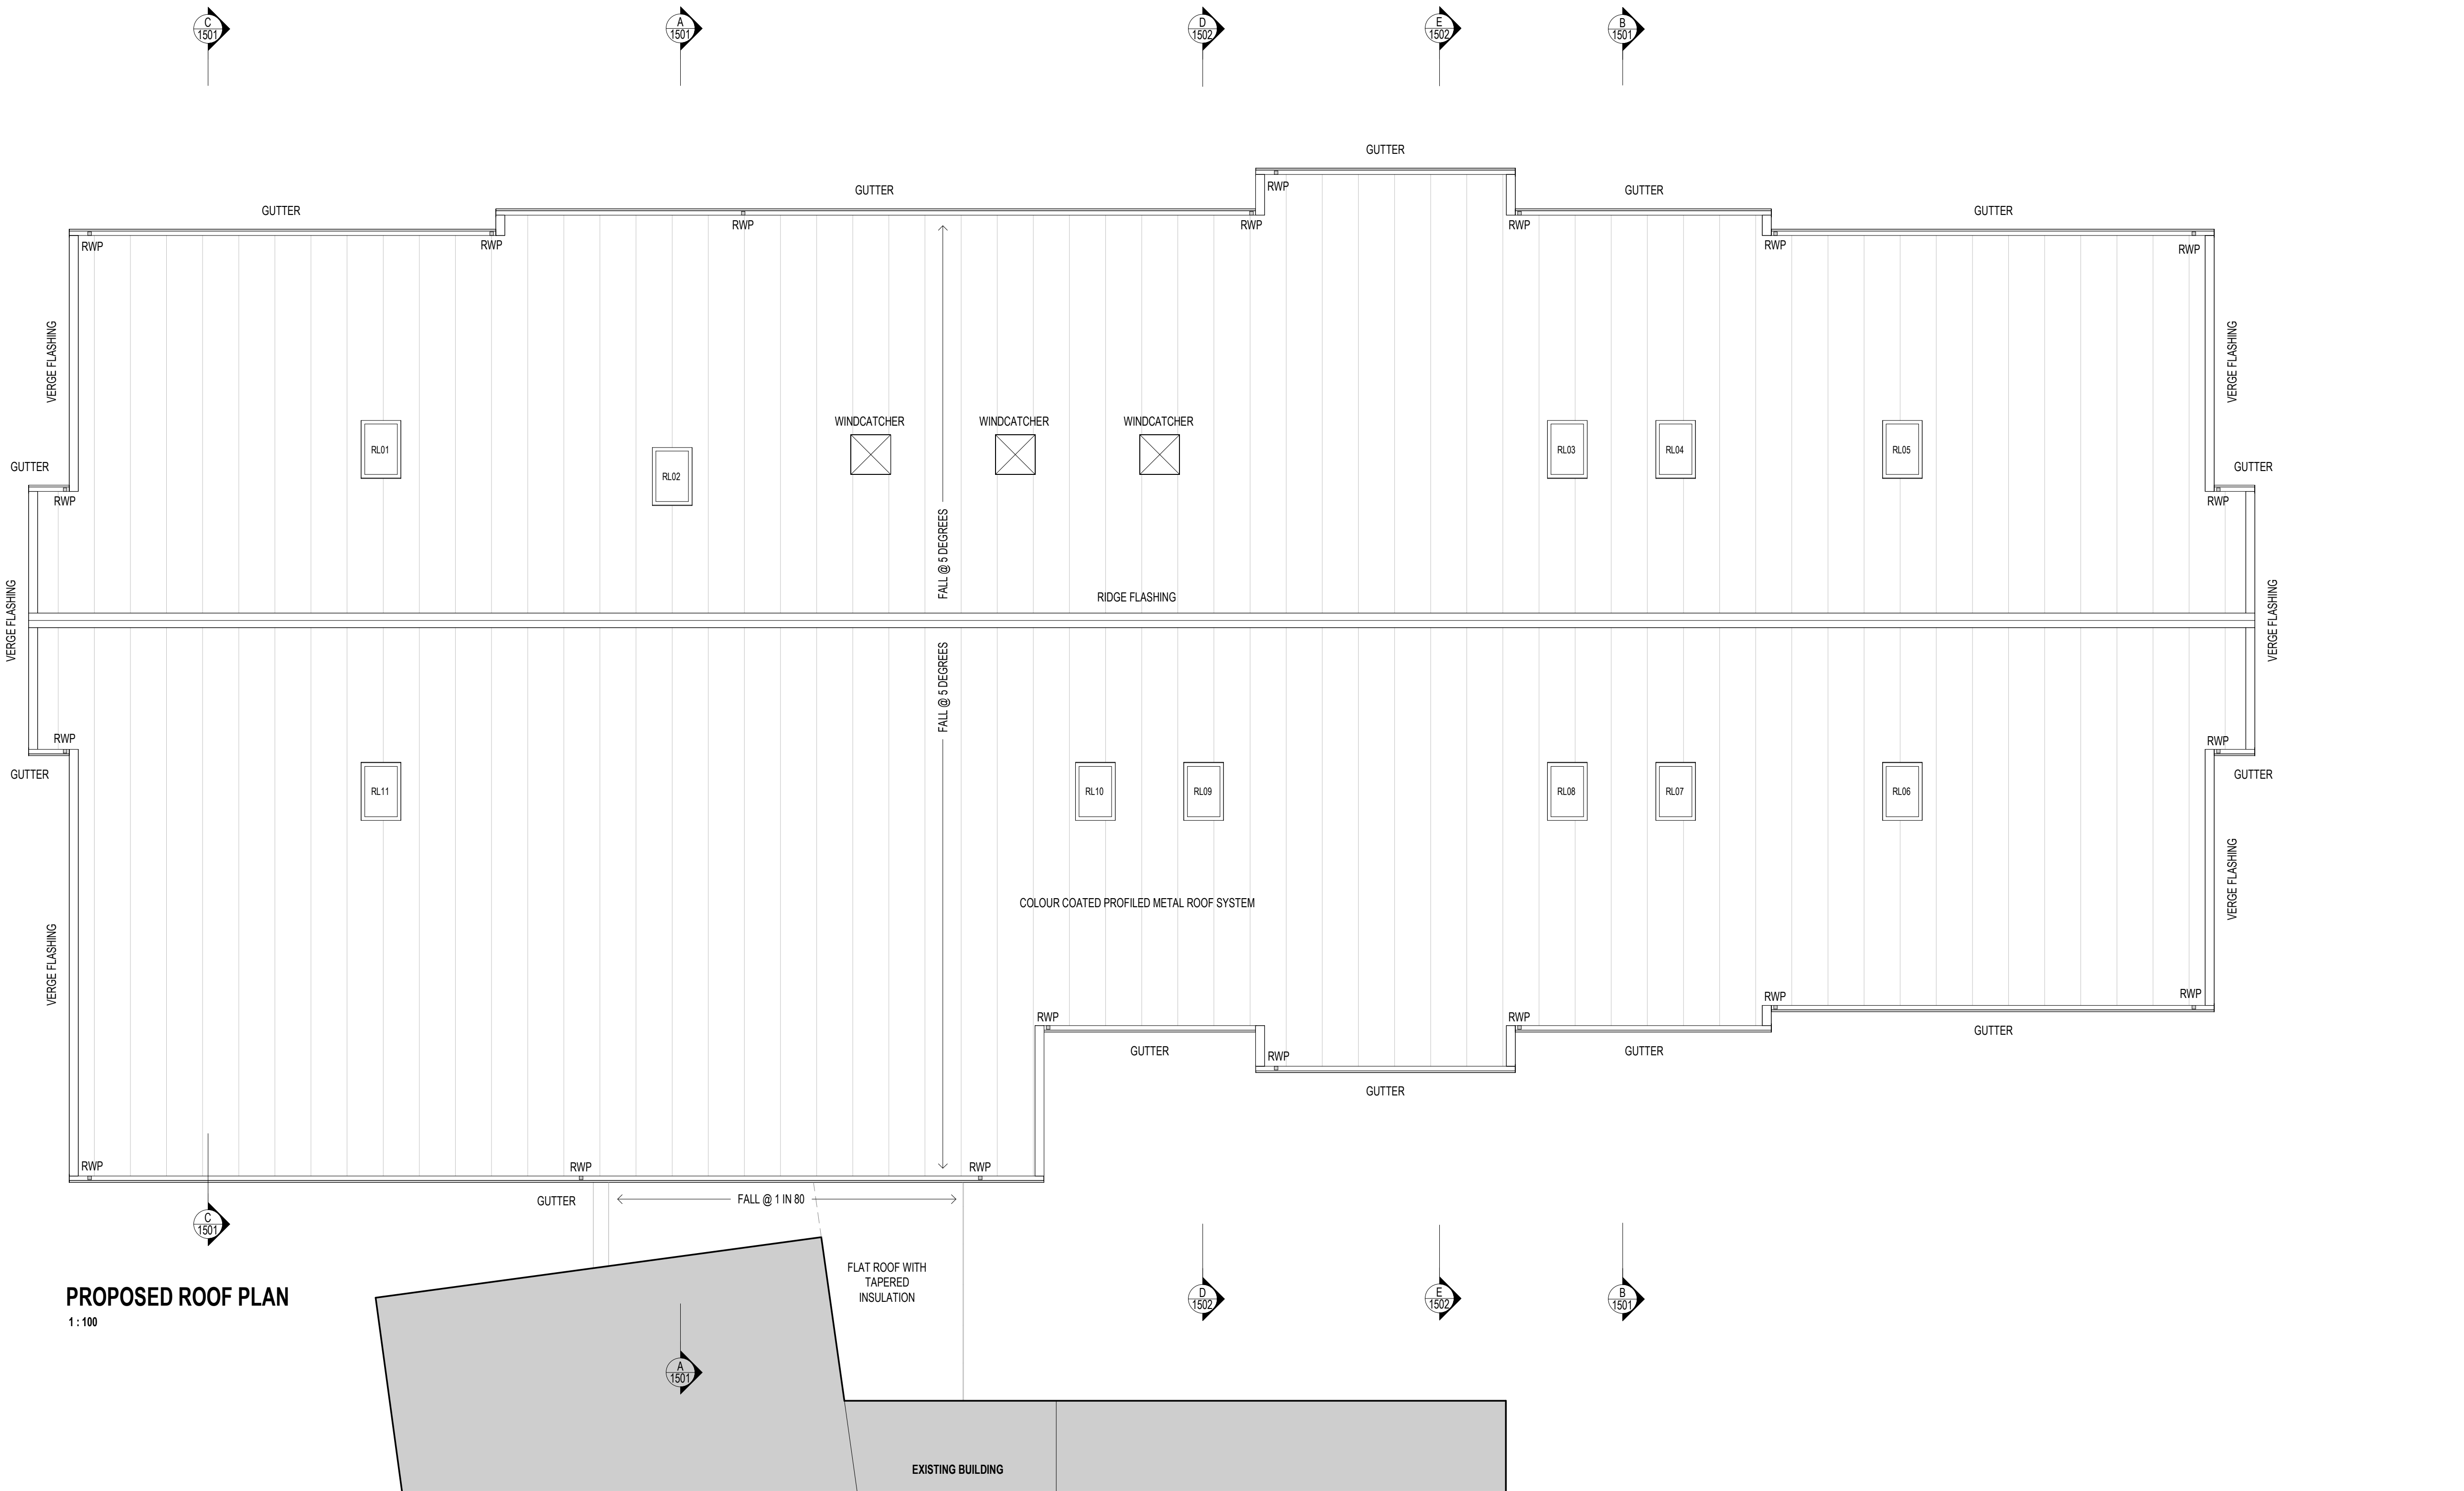

PROPOSED ROOF PLAN
1 : 100



status

PLANNING

This drawing is © Bradshaw Gass & Hope LLP and is not to be copied, reproduced or re-distributed either in whole or in part without the prior written permission of the originator.

The originator shall have no responsibility for any liability, loss, cost, damage or expense arising from or relating to any use of this document other than for its intended purpose on this project.

This drawing shall be read in conjunction with all other relevant drawings, specifications and associated documentation. Any discrepancies, errors or omissions are to be reported to the originator before proceeding with work.

All dimensions are to be checked on site by the contractor prior to proceeding with any work.

Hazard Identification

ref

hazard

date

P4	ROOFLIGHT ADDED TO STAFF ROOM G25	AC	08.11.23
P3	PLANNING ISSUE	AR	09.10.23
P2	SECOND ISSUE	AR	04.10.23
P1	FIRST ISSUE	AR	03.10.23
ref	revision	by	date

B
&
H

G
&
H

Architects
Consulting Engineers
Quantity Surveyors

21 Silverwell Street
Bolton
BL1 1PR
t: 01204 525321
email@bghbolton.co.uk
www.bghbolton.co.uk

client

ISG CONSTRUCTION LTD

project

MILLWOOD SCHOOL NEW
CLASSROOM BLOCK

drawing

PROPOSED ROOF PLAN

drawn by

ST

date

AUG 2023

checked by

AR

date

OCT 2023

scale

1 : 100

rev

A1

dwg no

2128.32.1302

rev

P4