





SOUTH ELEVATION (SHOWING LINE OF SCHOOL STREET FOOTPATH AND CANAL) 1:200

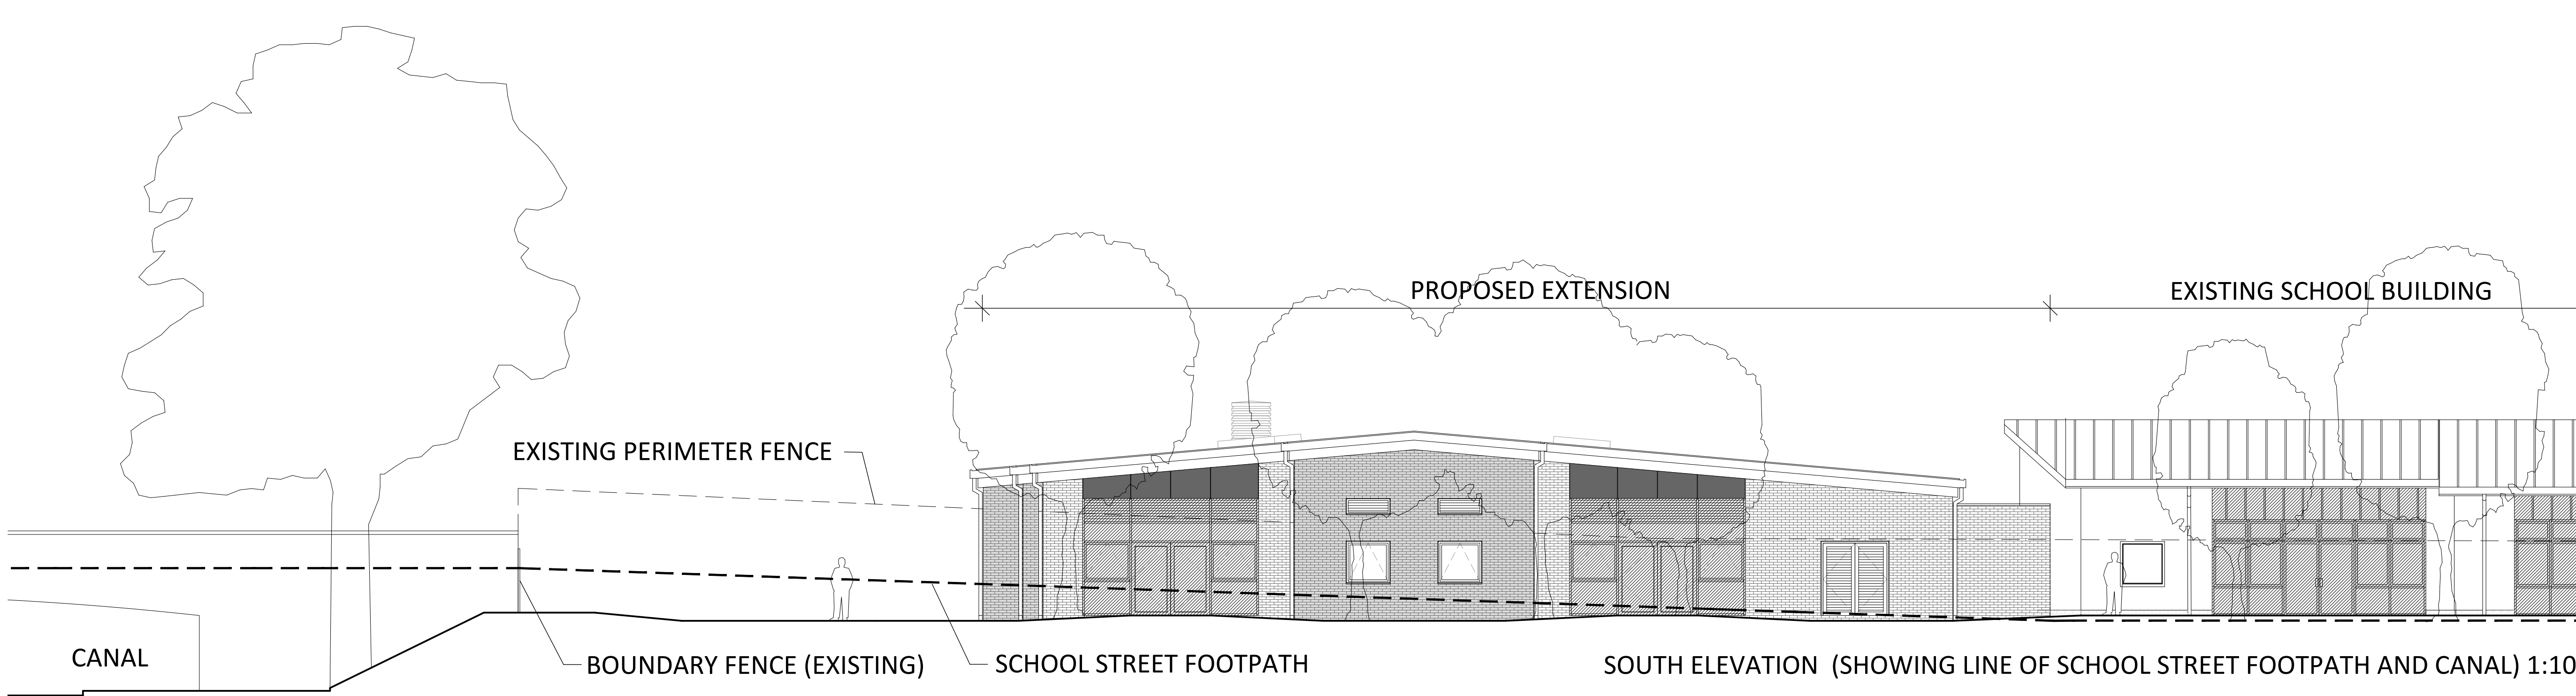

SOUTH ELEVATION (SHOWING LINE OF SCHOOL STREET FOOTPATH AND CANAL) 1:100

THIS DRAWING SHOWS THE NEW CLASSROOM BLOCK IN THE CONTEXT OF THE EXISTING SCHOOL
READ WITH DRAWING 2128.32.1401 FOR MATERIALS /FINISHES

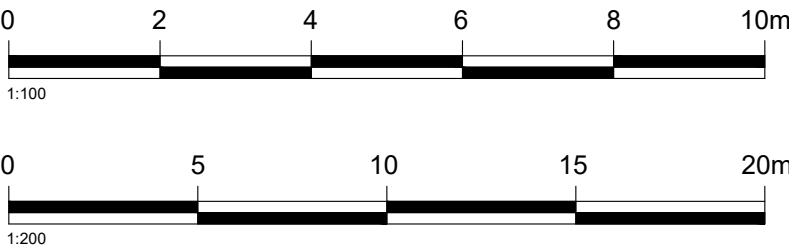

status

PLANNING

This drawing is ©Bradshaw Gass & Hope LLP and is not to be copied, reproduced or re-distributed either in whole or in part without the prior written permission of the originator.

The originator shall have no responsibility for any liability, loss, cost, damage or expense arising from or relating to any use of this document other than for its intended purpose on this project.

This drawing shall be read in conjunction with all other relevant drawings, specifications and associated documentation. Any discrepancies, errors or omissions are to be reported to the originator before proceeding with work.

All dimensions are to be checked on site by the contractor prior to proceeding with any work.

Hazard Identification

ref

hazard

date

P4	PROPOSED ELEVATION UPDATED	AC 08.11.23
P3	PLANNING ISSUE	AGR 09.10.23
ref	revision	by date

21 Silverwell Street
Bolton
BL1 1PR
t: 01204 525321
email@bghbolton.co.uk
www.bghbolton.co.uk

BGH

Architects
Consulting Engineers
Quantity Surveyors

Bradshaw Gass & Hope LLP

client

ISG CONSTRUCTION LTD

project

MILLWOOD SCHOOL
NEW CLASSROOM BLOCK

drawing

PROPOSED STREET ELEVATION
TO SCHOOL STREET

drawn by

AGR

date

AUG 23

checked by

date

scale

1:100 / 1:200

rev

A1

dwg no

2128.32.1402

rev

P4