


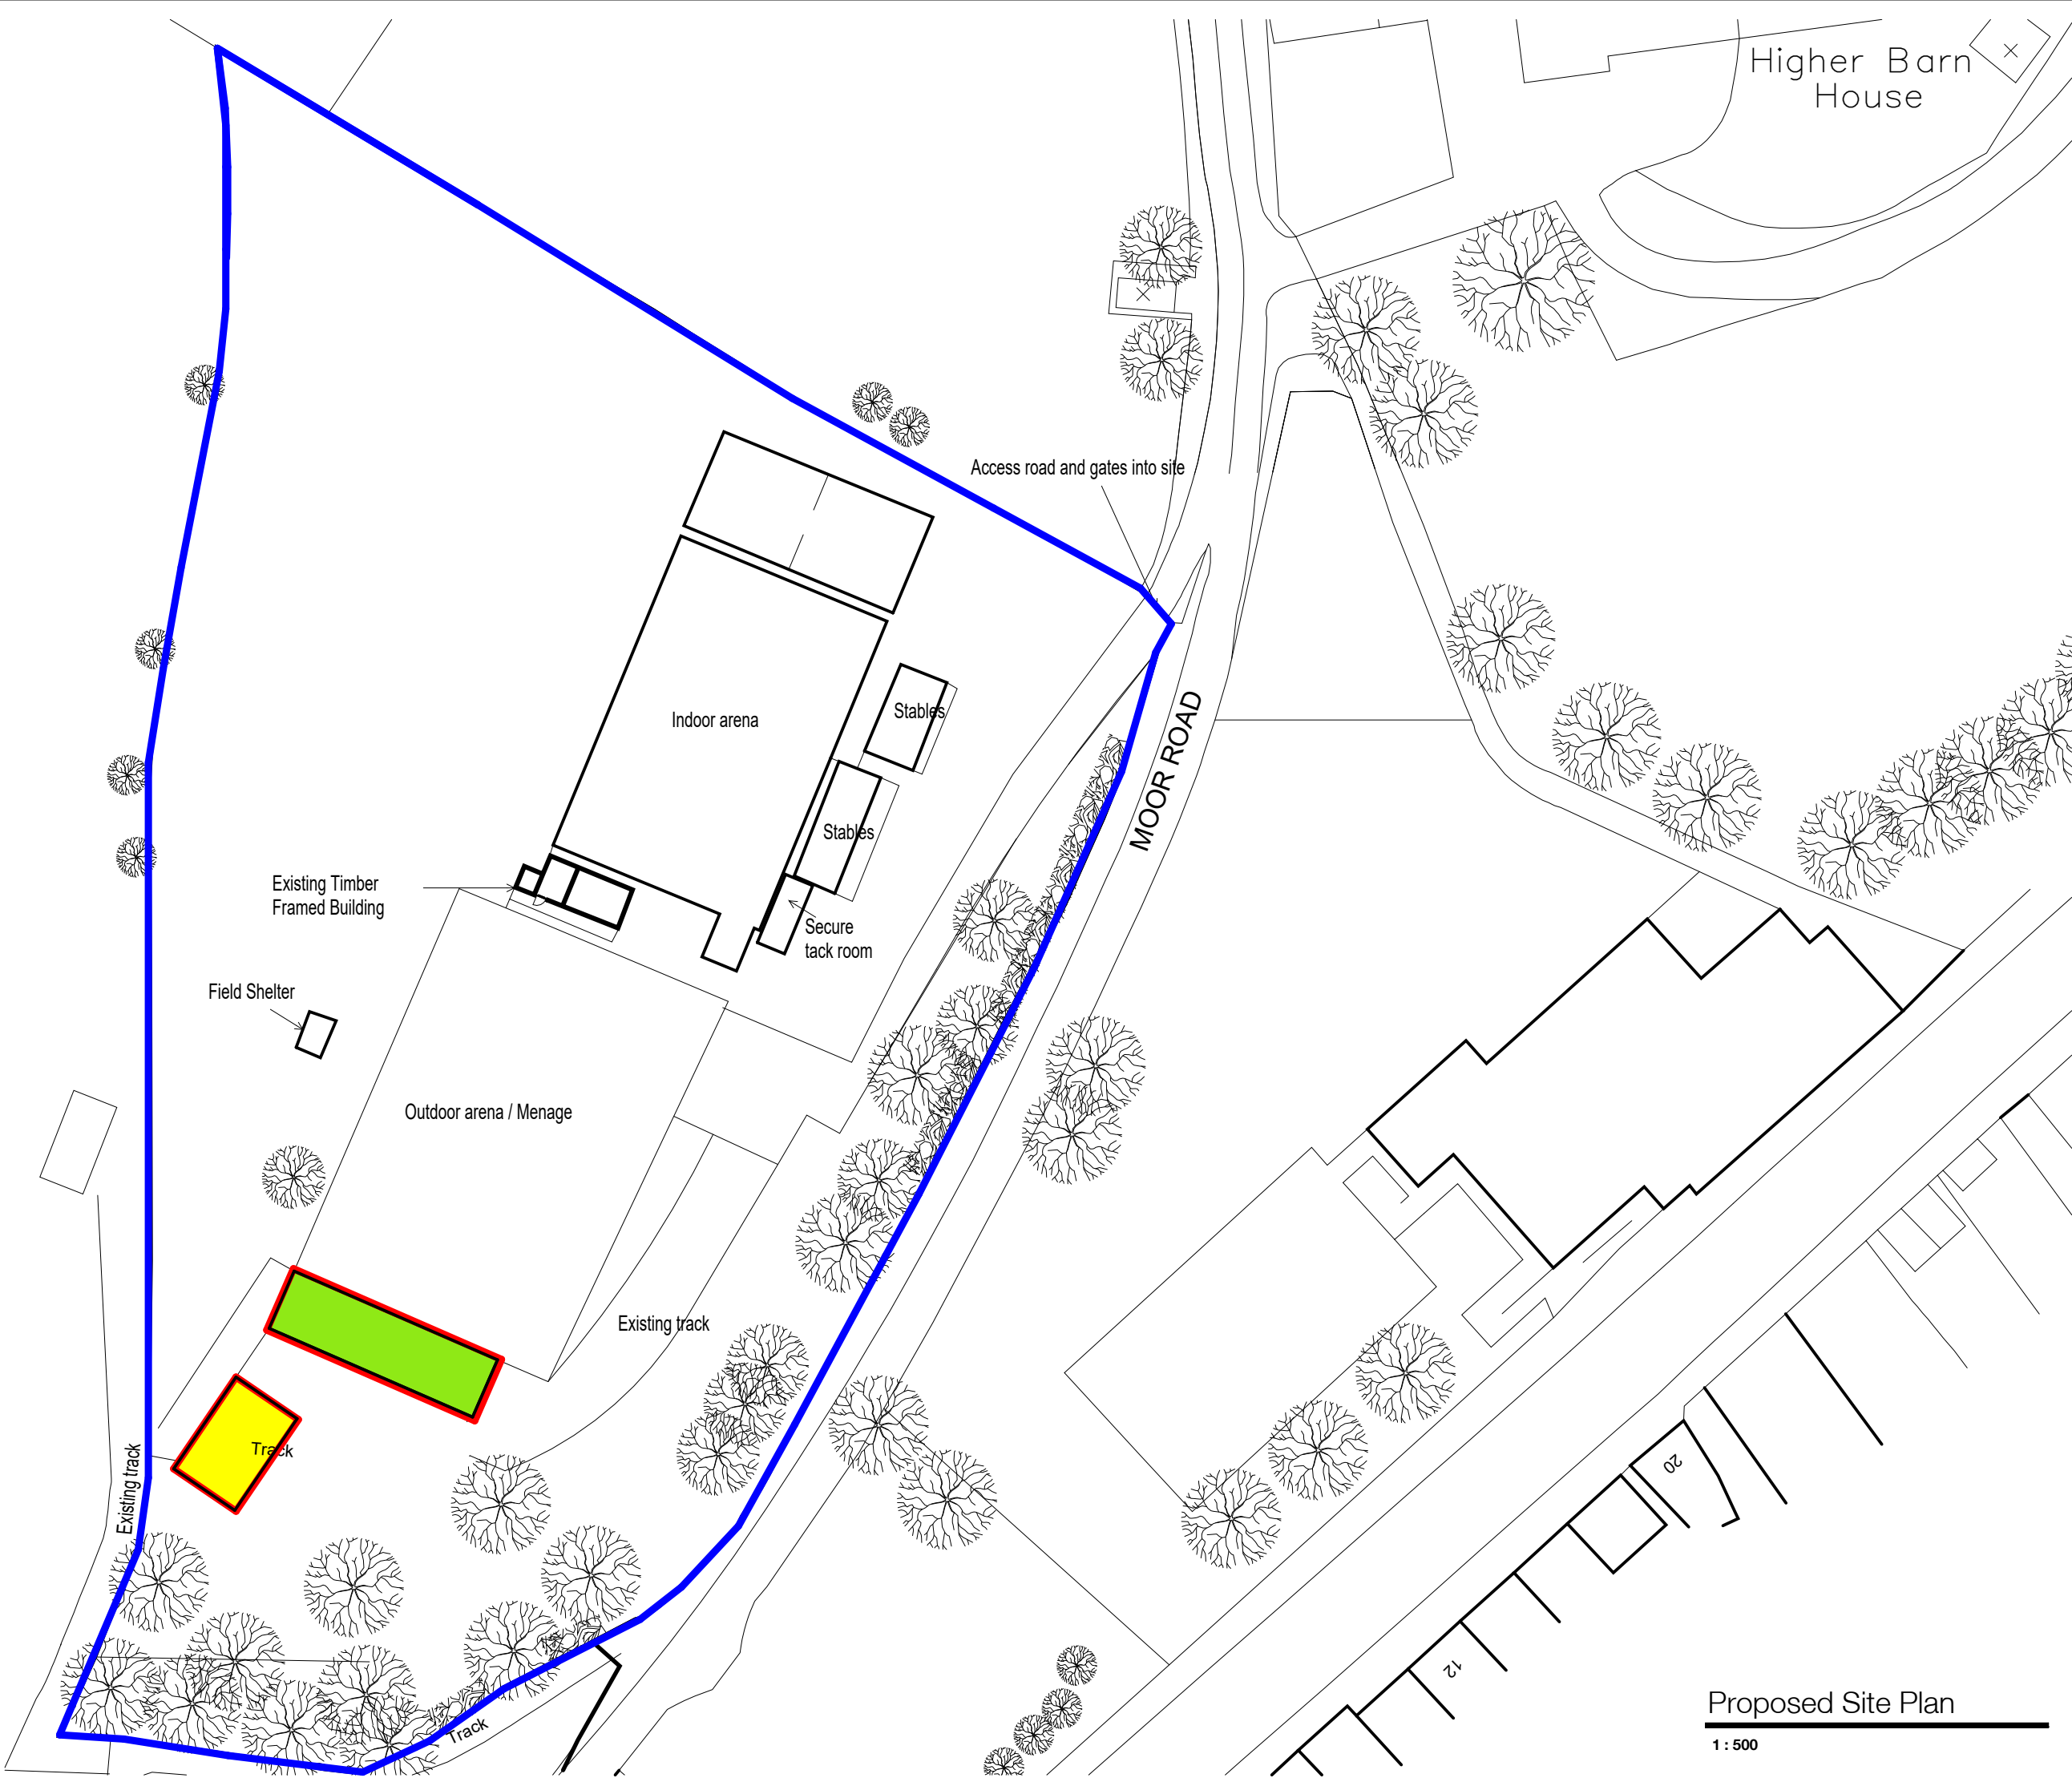


The use of this data by the recipient acts as an agreement of the following statements. Do not use this data if you do not agree with any of the following statements:-

Ryder Architecture has co-ordinated relevant information received from third parties, but are not responsible for the content of the information received from others.

The controlled version of this drawing should be viewed in DWF or PDF format not DWG or other formats. All prints of this drawing must be made in full colour.

Where this drawing has been based upon Ordnance Survey data, it has been reproduced under the terms of Ryder Licence No. 100000144. Reproduction of this drawing in whole or in part is prohibited without the prior permission of Ordnance Survey.

Do not scale the drawing. Use figured dimensions in all cases. Check all dimensions on site. Report any discrepancies in writing to Ryder before proceeding.

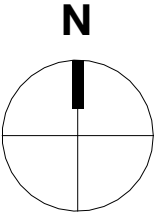

- Assumed Site Boundary
- Areas of work
- Existing Stable Block to have Memorial Clock Tower mounted on centre of ridge line
- Relocated Stable Block

Drawings updated following planners comments.

Drawings to be used for Building Regulations ONLY, not to be issued for Construction

All dimensions to be confirmed on site by contractor

P4	Update to red boundary	EBO	SWA	28/05/24
P3	Updates as per instruction	EBO	SWA	20/05/24
P2	Drawings updated following planners comments	MMO	DRO	16/02/24
P1	First Issue	EBO	SWA	24/01/24

Rev	Description	Drawn	Checked	Date
-----	-------------	-------	---------	------

Suitability

Work in Progress

Project

Client

Margaret Haes Riding Centre

Location

Drawing

Proposed Site Plan 1-500

Drawing Number

Project ID

MHRC -RYD-ZZ -00 -DR -A -1002

Project Number

11420:00

Scale at A3

As indicated

Status

S0

Revision

P4

info@ryderarchitecture.com
www.ryderarchitecture.com

Ryder

Proposed Site Plan

1 : 500