


All dimensions are to be checked on site. This drawing shall not be scaled to ascertain dimensions.

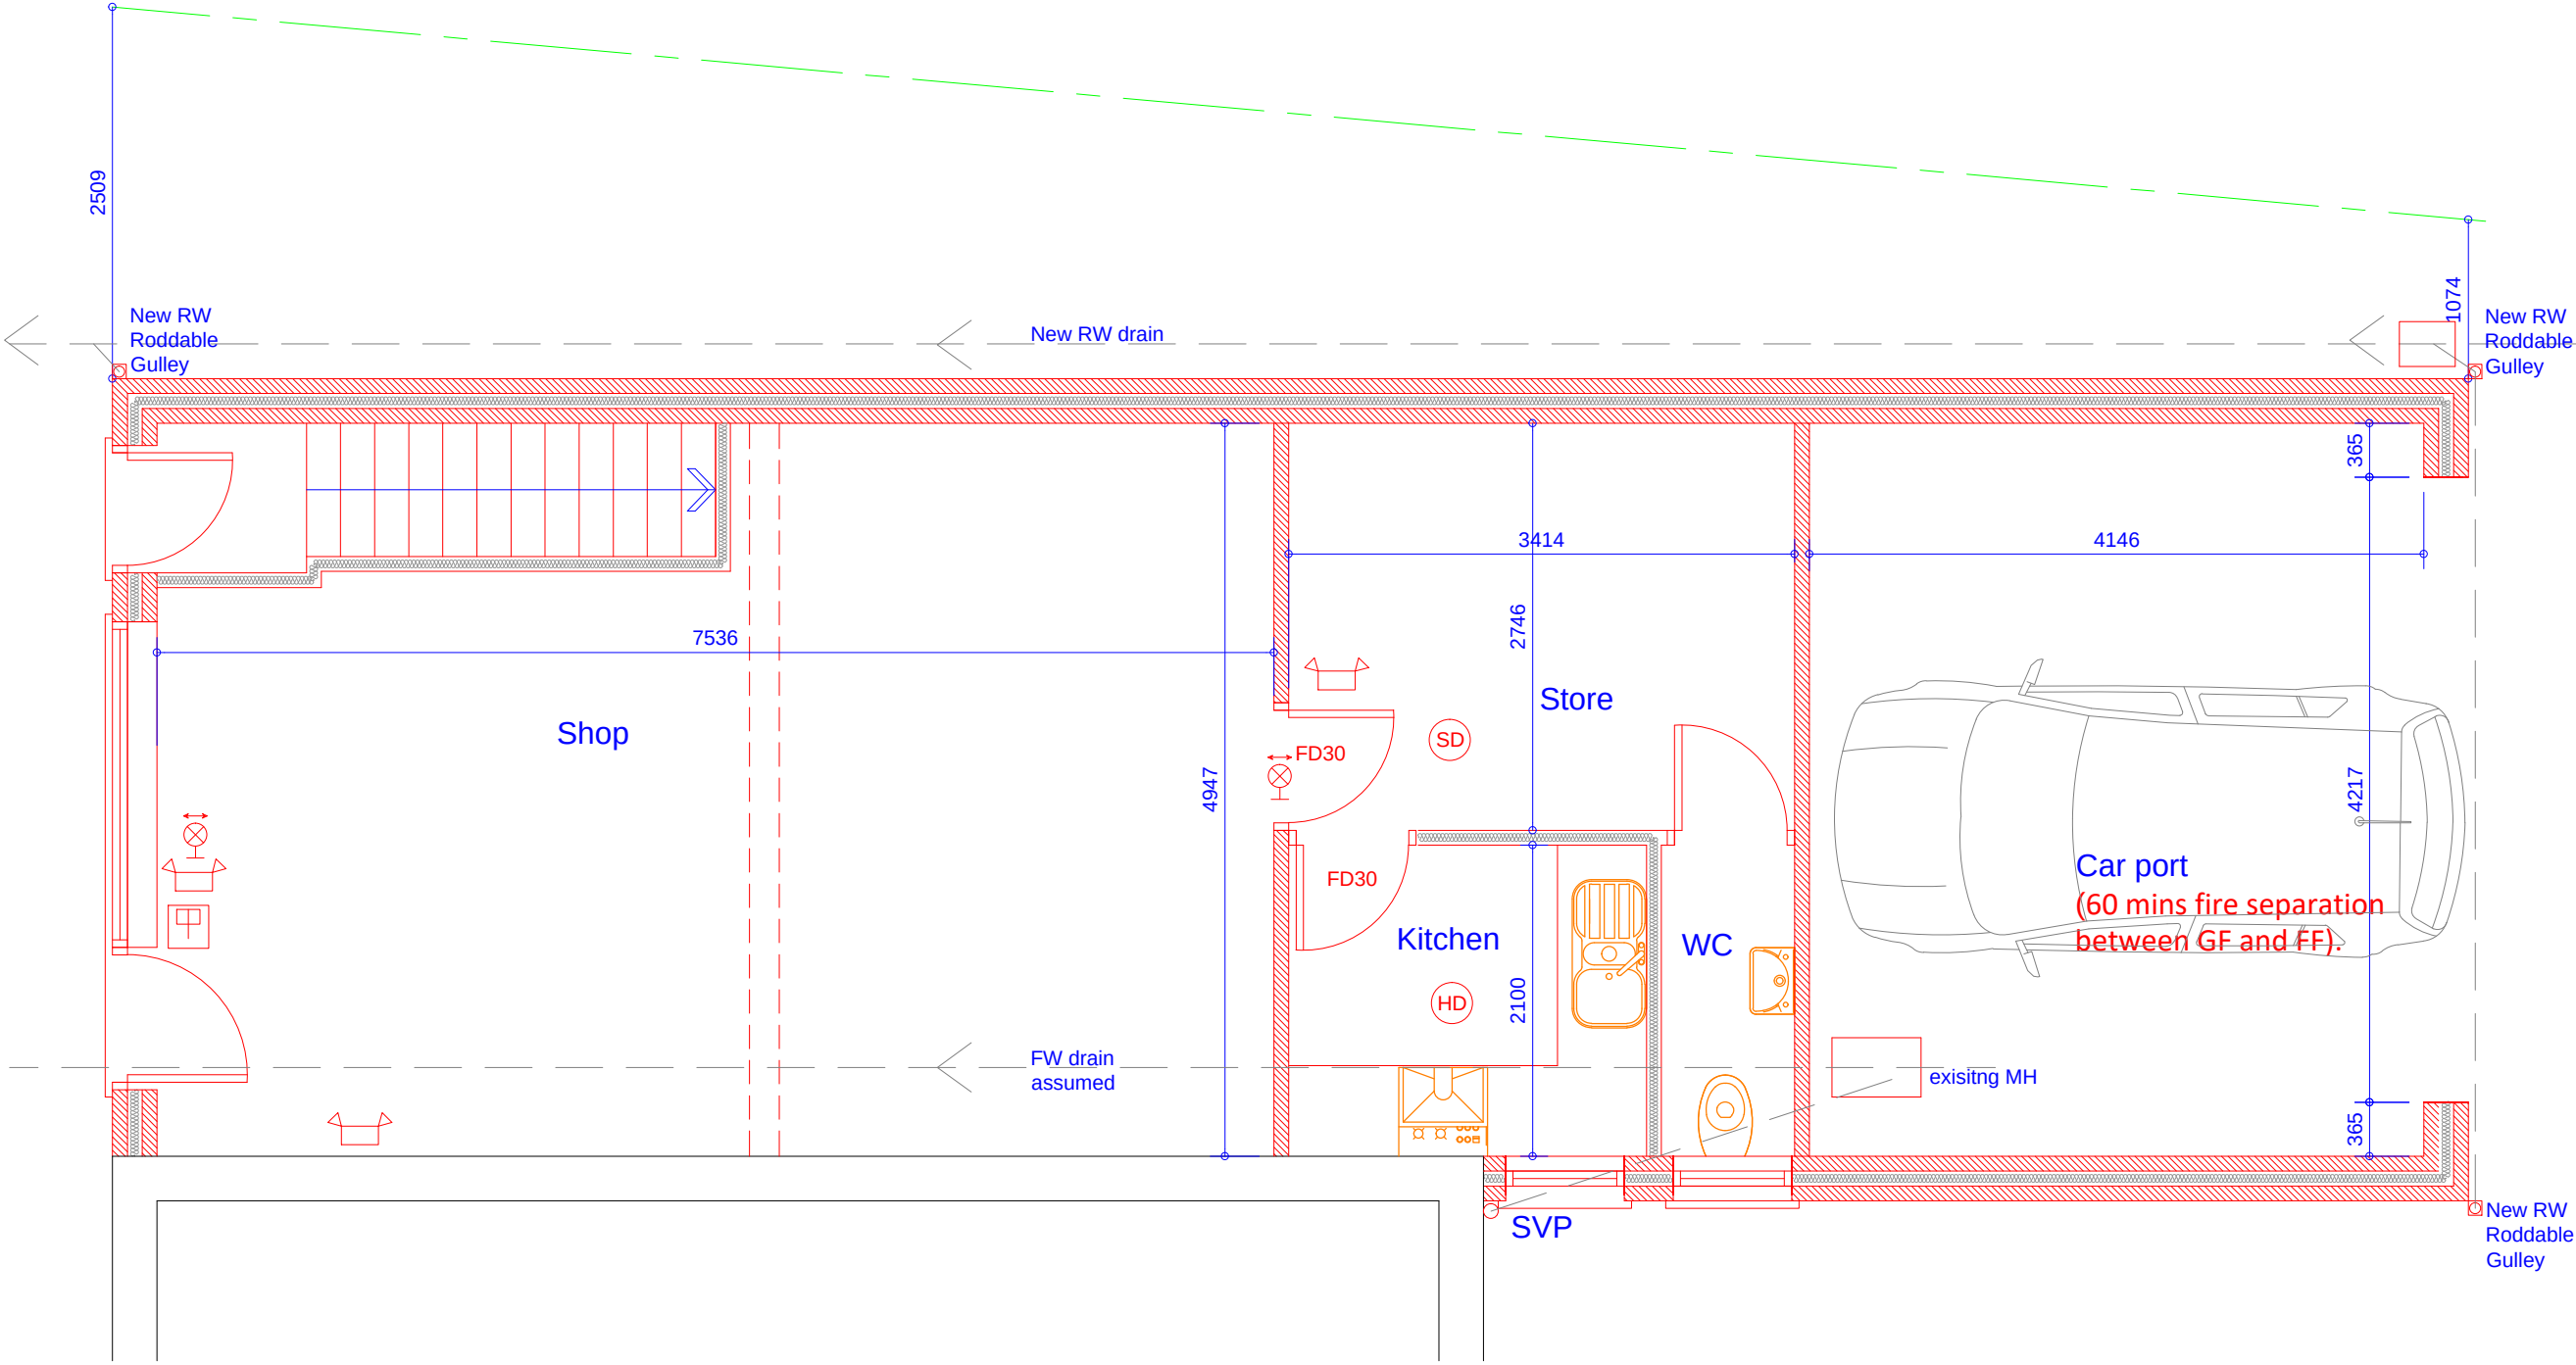

Existing Ground Floor Plan
Scale 1:50

Rev	Date	Description
Issued For : INFORMATION PURPOSES ONLY		
Client Mrs. Casasola		
Project 391a Bury Old Road, Prestwich, M25 1PS Proposed Change of use from Shop to flat with garage conversion.		
Scheme - Drawing Title Existing Ground Floor Plan		
01	Date 7.10.21	
Drawing No.	Revision	Scale 1:50 @A3

DOMESTIC, ARCHITECTURAL & SURVEYING SERVICES.
HOUSE EXTENSIONS, GARAGE/LOFT CONVERSIONS.
PLANS FOR PLANNING & BUILDING CONTROL.
www.jktechservs.co.uk