




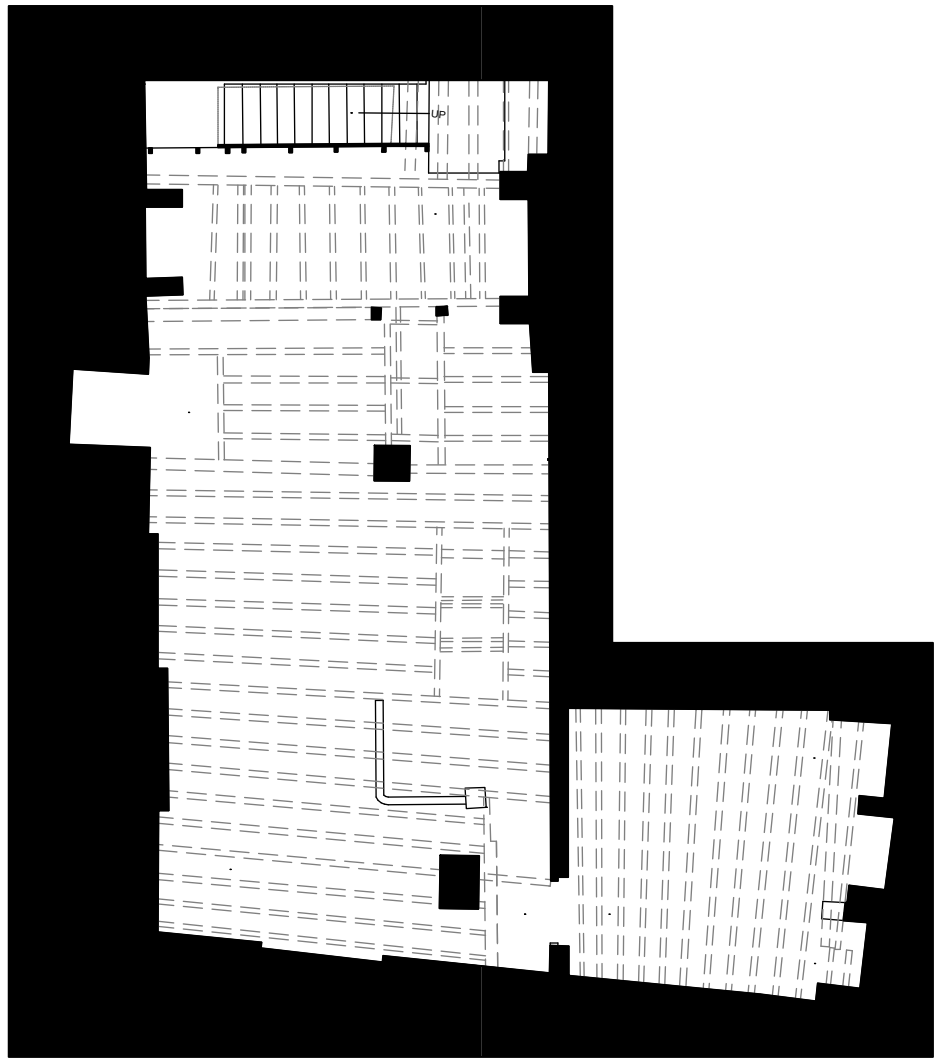


BASEMENT FLOOR PLAN

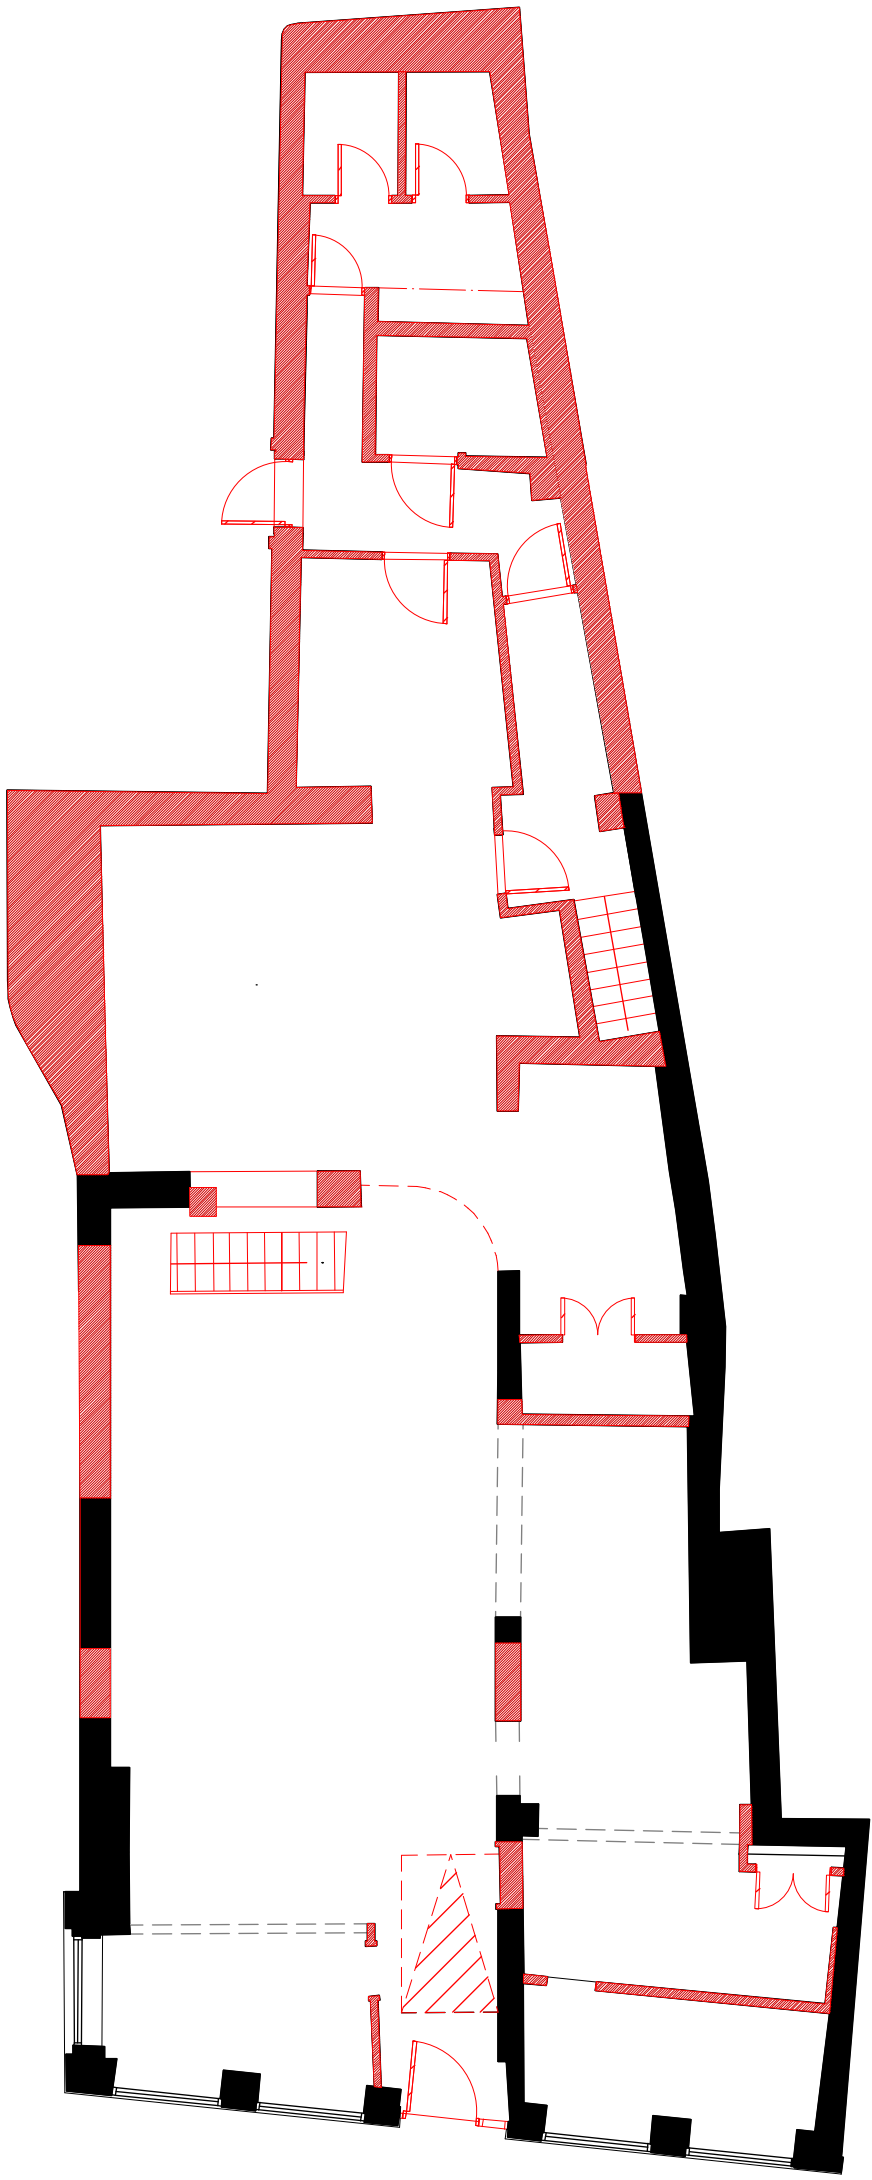

GROUND FLOOR PLAN

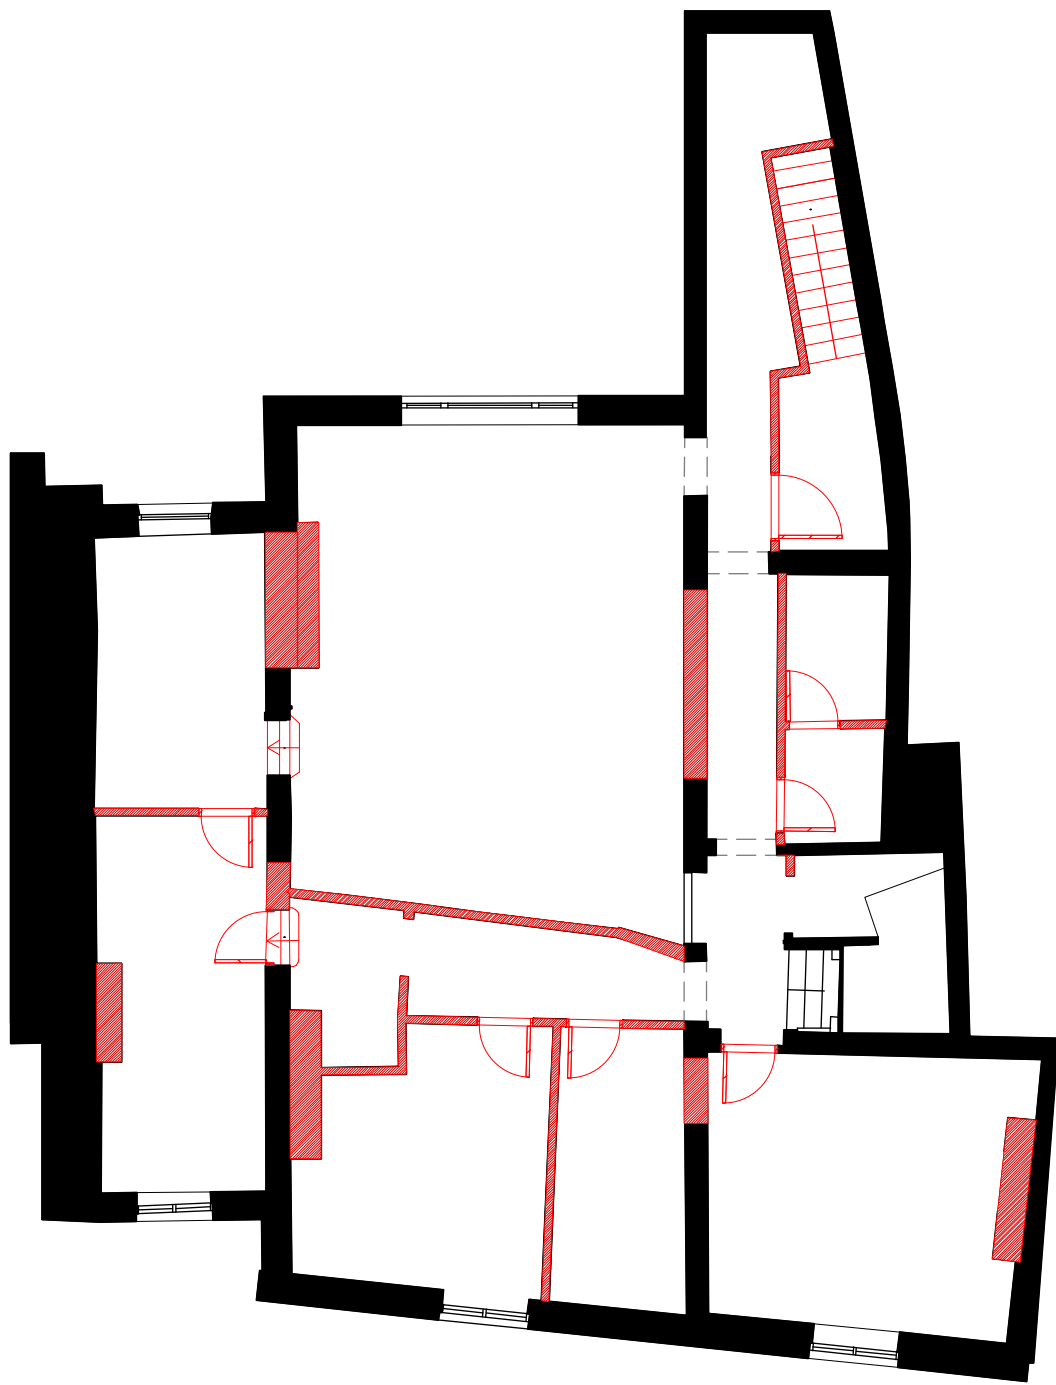

FIRST FLOOR PLAN

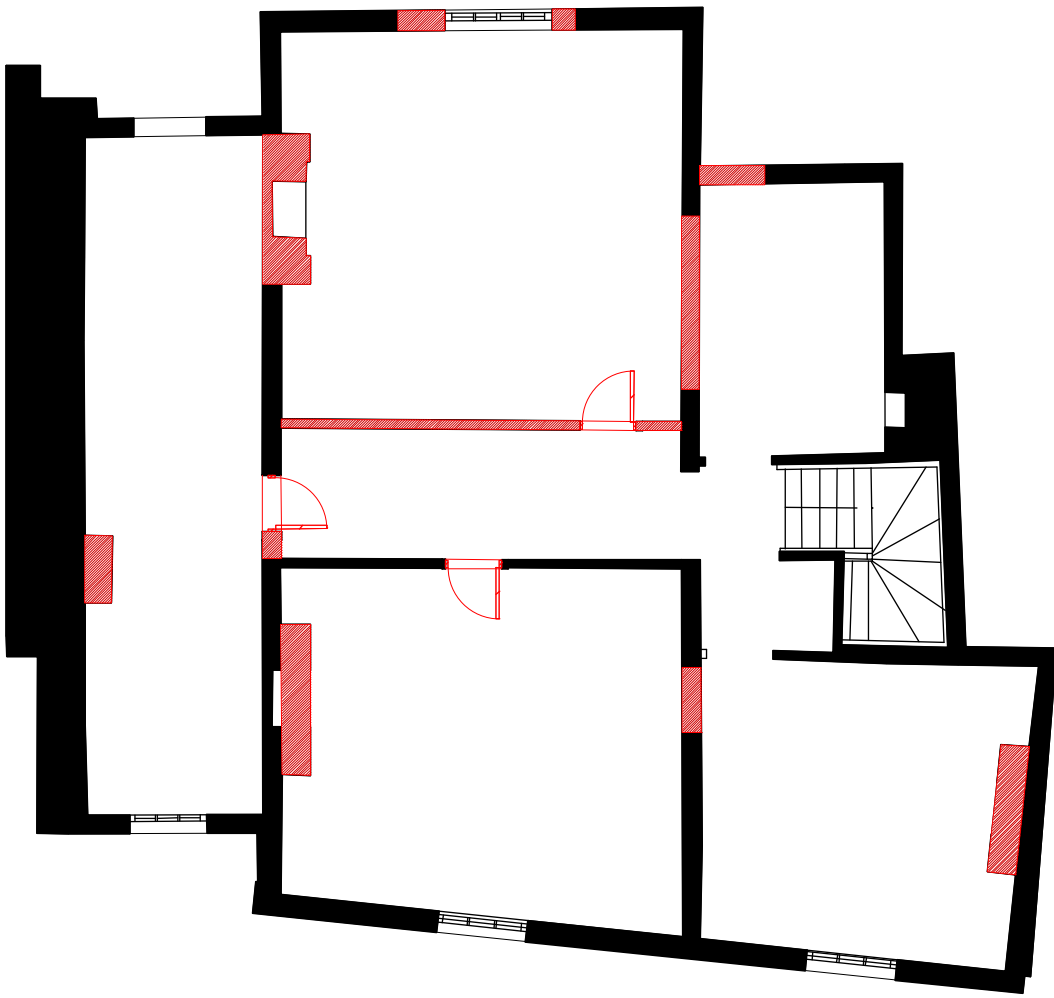

SECOND FLOOR PLAN

0 1 2 3 4 5 6 7 8 9 10 M

DEMOLITION PLANS
1:100 @ A1

137 The Rock
© Copyright Ollier Smurthwaite Architects

PLANNING

IMPORTANT NOTES:

-  DENOTES WALLS TO BE DEMOLISHED
-  DENOTES COMPONENTS TO BE REMOVED

REVISION	DATE	DESCRIPTION

CLIENT: 21 LIVING	
PROJECT: PROPOSED RESIDENTIAL DEVELOPMENT	
ADDRESS: 137 THE ROCK, BURY	
DRAWING TITLE:DEMOLITION PLANS	
SCALE: 1:100 @ A1	DATE: APRIL 2023
DRAWING NO: A750_P_104	

OLLIER SMURTHWAITE ARCHITECTS
40 King Street, Manchester, M2 6BA
T 0161 883 0838
F 0161 883 0839
E mail@olliersmurthwaite.com