




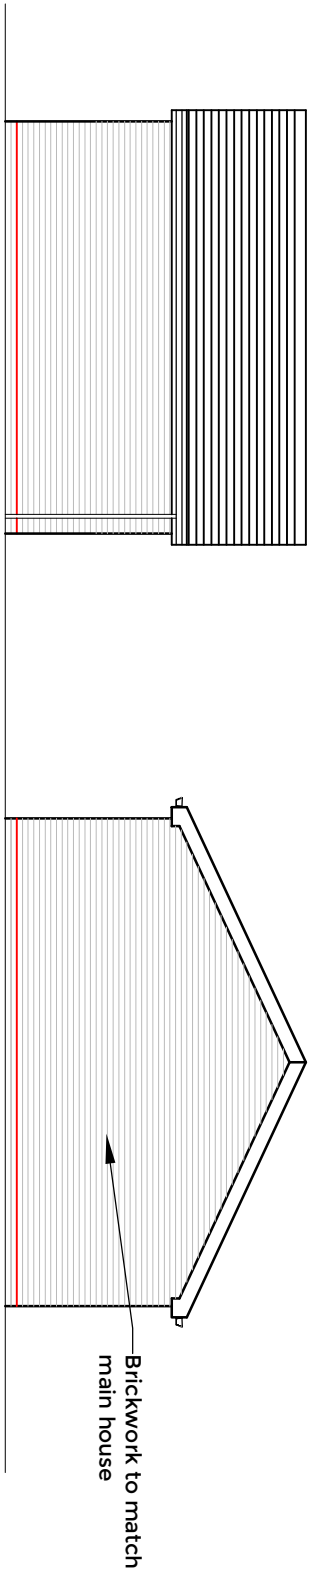

REAR ELEVATION 1:100

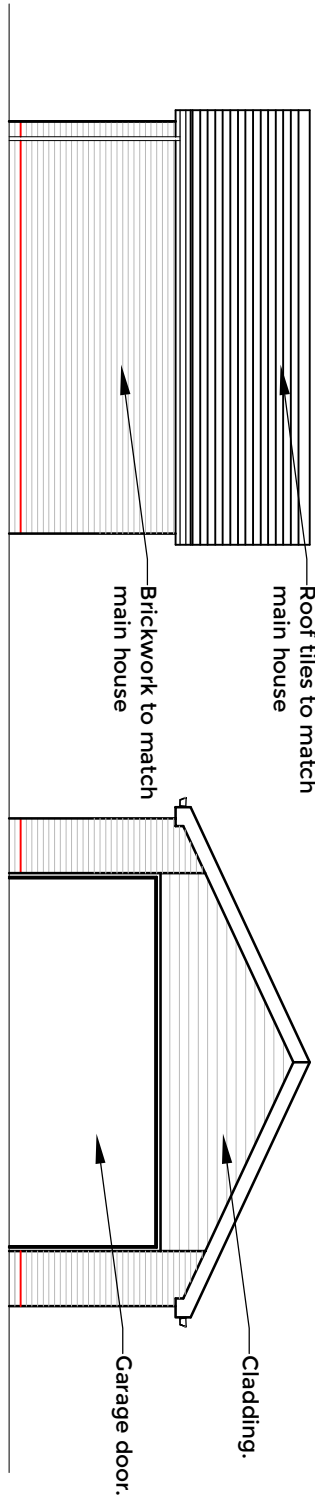


FRONT ELEVATION 1:100

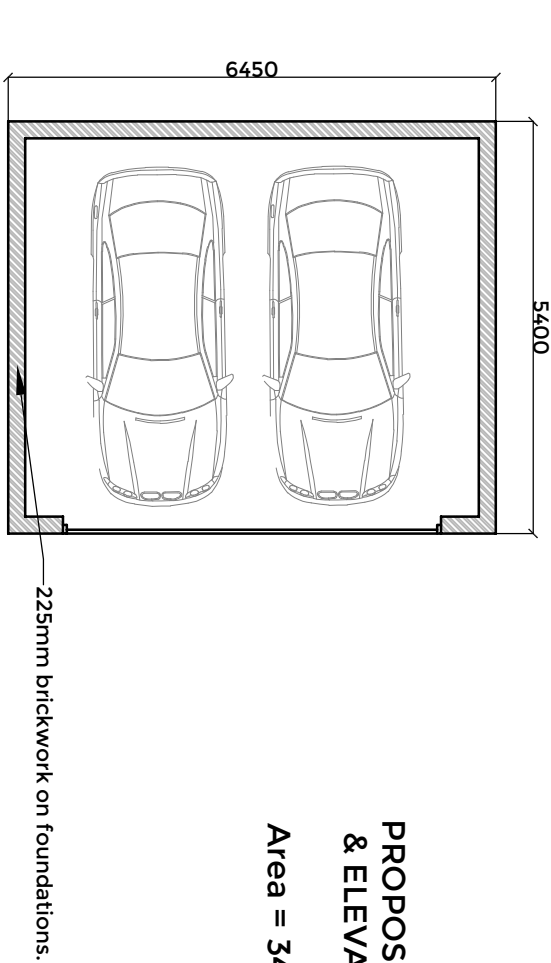

SIDE ELEVATIONS 1:100

PROPOSED DOUBLE GARAGE PLAN
& ELEVATIONS 1:100
Area = 34.8m2

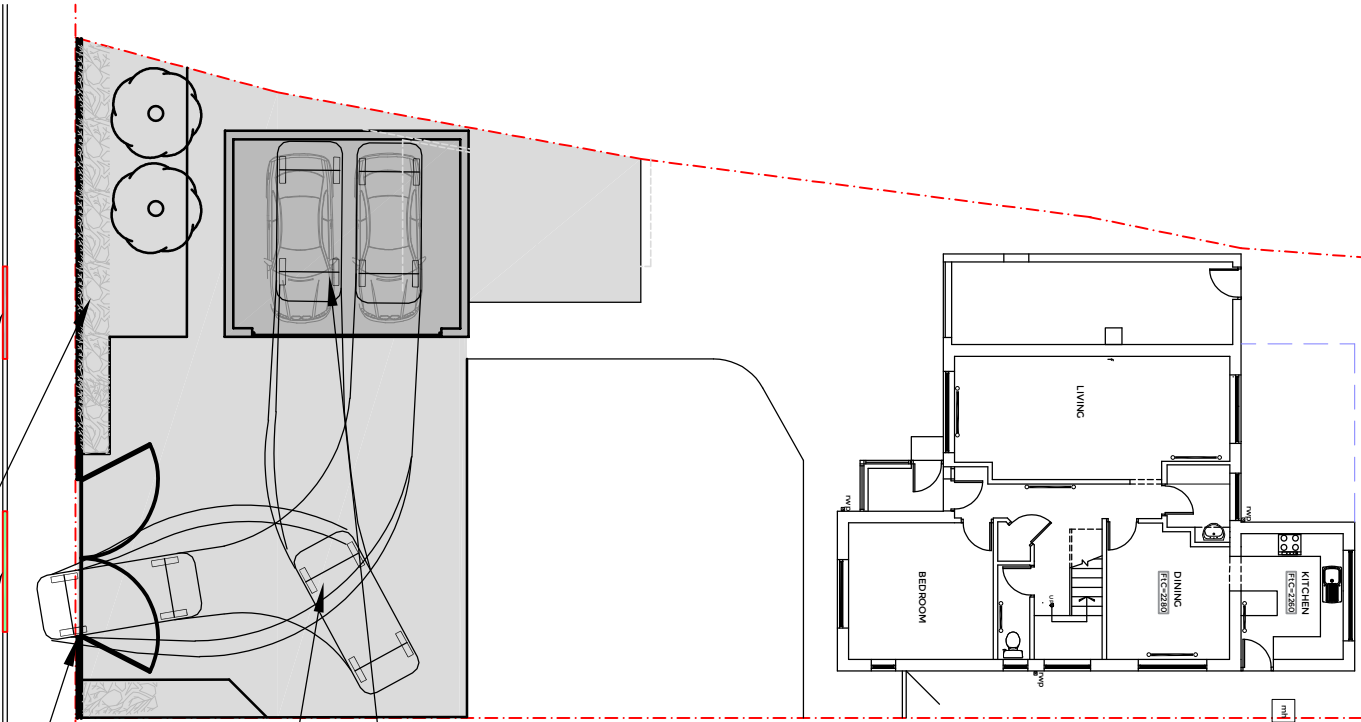


PROPOSED SITE PLAN 1:200


- Proposed garage.
- Hardstanding (permeable paving) for vehicle turning.
- Access and egress in forward gear..
- New metal railing and gates or as planning approved.
- New dropped kerb/crossing point for new access opening.
- Existing shrubbery retained and extended to cover redundant opening.
- Existing dropped kerb/crossing point made redundant.



GOOGLE EARTH
IMAGE NTS

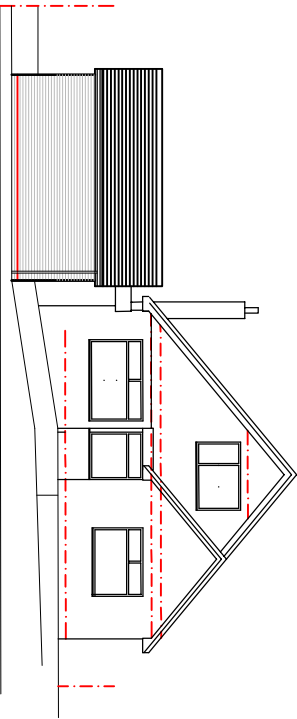

STREET VIEW ELEVATION (APPROX)ACCOUNTING FOR
CHANGE IN LEVEL- RISING UP FROM STREET
TO DWELLING 1:200

 

This drawing is ©TECH:D Ltd and is not to be copied, reproduced or re-distributed either in whole or in part without the prior permission of the originator. The originator shall have no responsibility for any liability, loss, cost, damage or expense arising from or relating to any use of this document other than for its intended purpose on this project. This drawing shall be read in conjunction with all other relevant drawings, specifications and associated documentation. Any discrepancies, errors or omissions are to be reported to the originator before proceeding with work. This drawing is for Local Authority submission only. The client is to seek approval from the land freeholder and all parties who may have an interest in the land. All materials shall be suitable for their purpose and installed in strict accordance with the manufacturers instructions. All workmanship and materials to comply with Building regulations, British standards, Codes of practice and NHBC requirements where relevant. The contractor is to comply with the CDM regulations. All dimensions are to be checked on site by the contractor prior to proceeding with any work.

NOTES / KEY:

A	CARAGE POSITION AMD	DD	070322		

Architectural
Designer
1, 0788 976428
www.techd.co.uk

27 Oakham Chase, Bury
BL8 9XJ

12 Cliff Ave, S/Seat, Bury,
BL9 5NT.

client
MRS V.VARLEY / MR T. BROOKS,
12 CLIFF AVE, S/SEAT, BURY,
BL9 5NT.
Project
NEW GARAGE

status: Planning & building regulations
drawing
PROPOSED PLANS &
ELEVATIONS

L.A.	Bury MBC	date	FEB 22
drawn by	DD.	scale	1:100@A3
dwg no	22-01	12.	rev A