




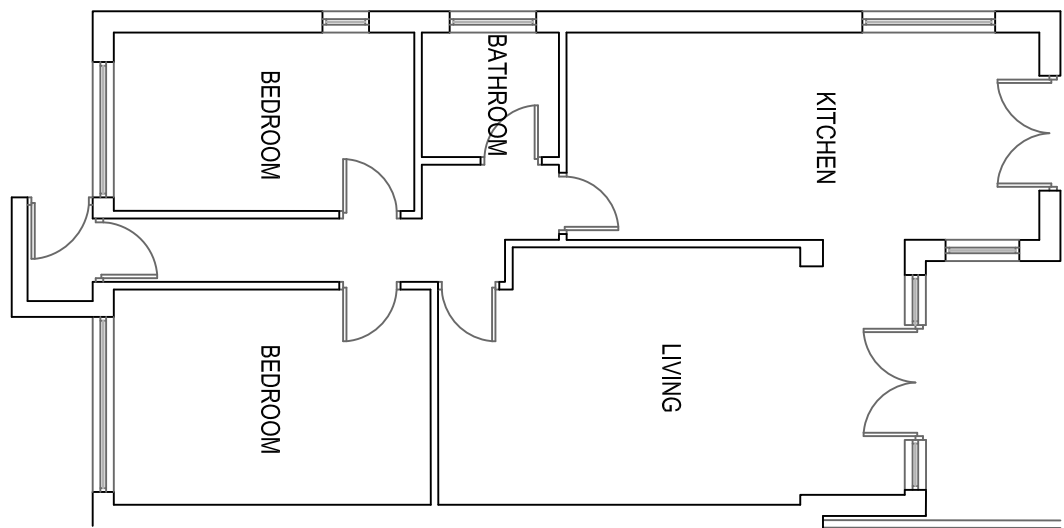


EXISTING GF PLAN 1:100

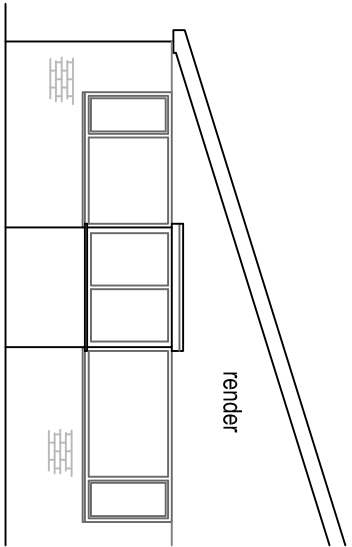


EXISTING FRONT ELEVATION 1:100

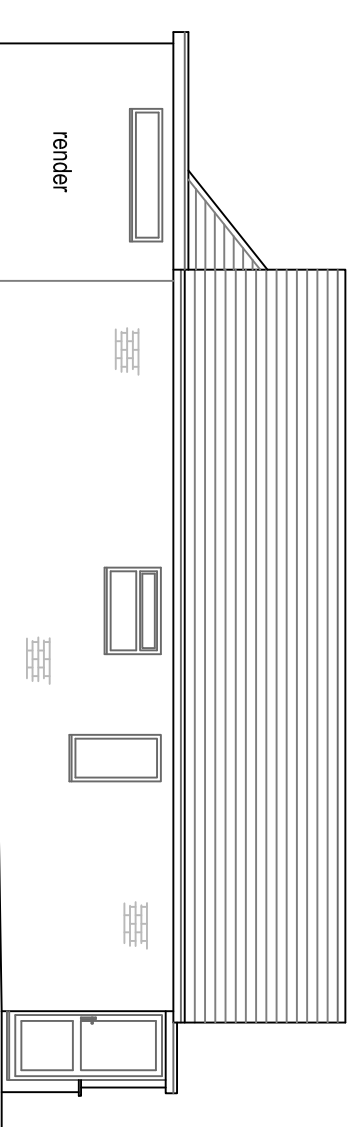


EXISTING SIDE ELEVATION 1:100

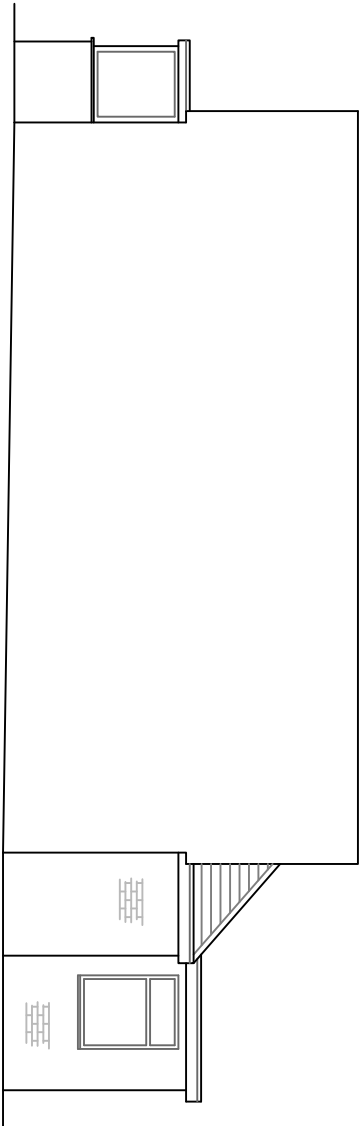


EXISTING SIDE ELEVATION 1:100

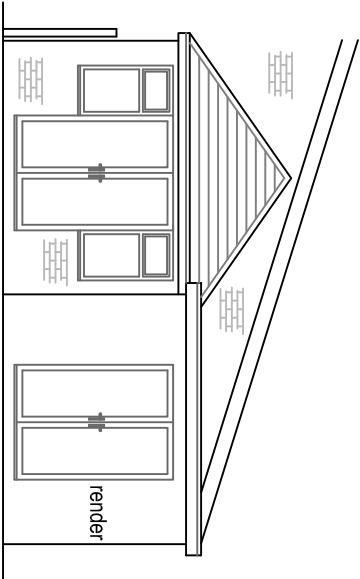


EXISTING REAR ELEVATION 1:100

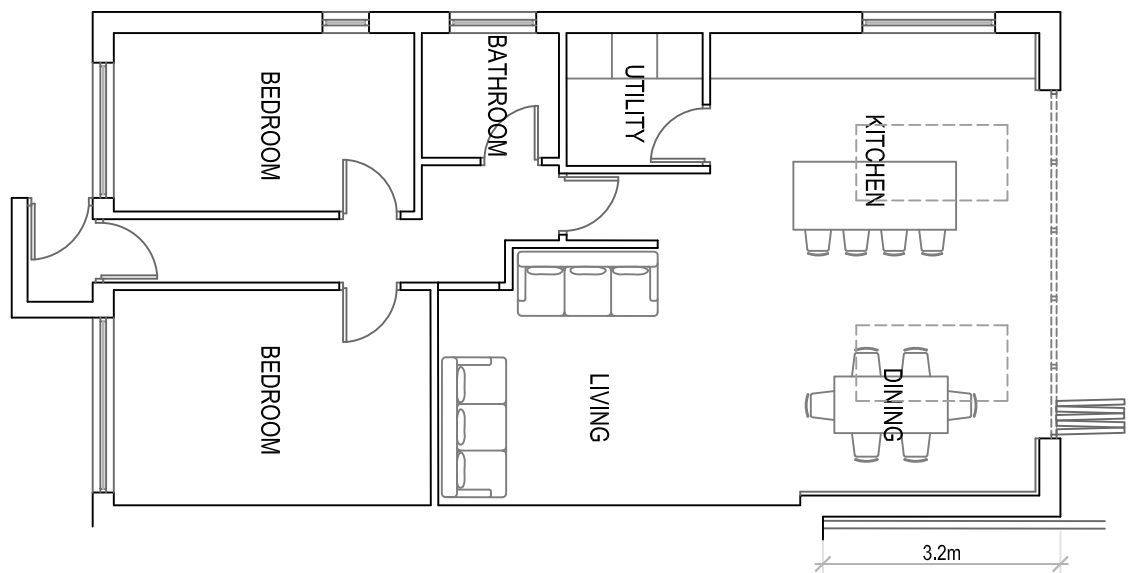


PROPOSED GF PLAN 1:100

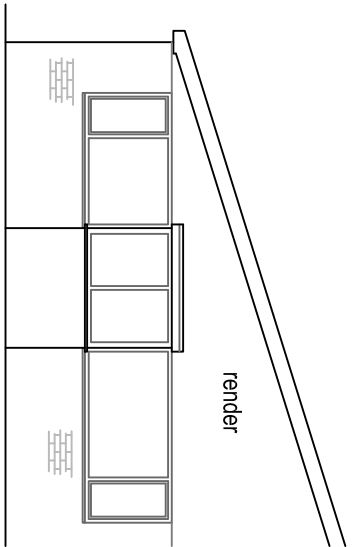


PROPOSED FRONT ELEVATION 1:100

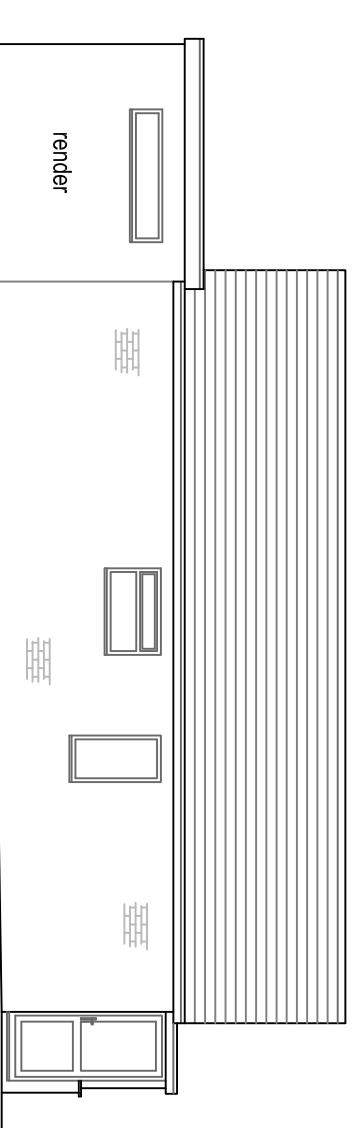


PROPOSED SIDE ELEVATION 1:100

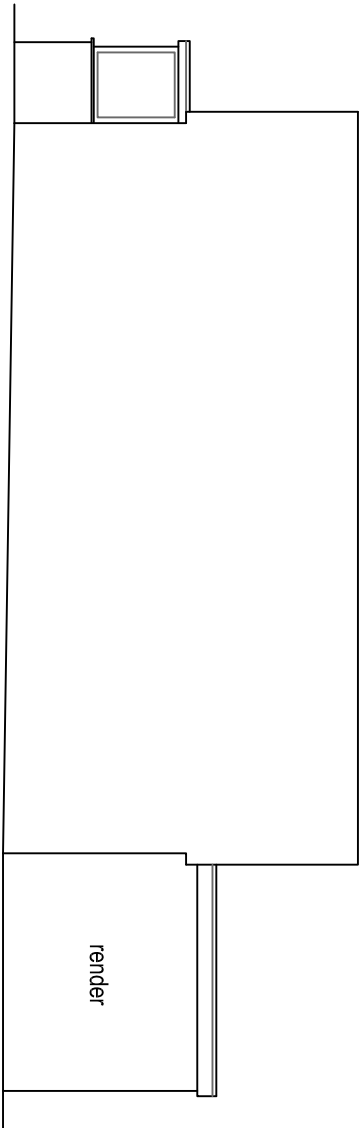


PROPOSED SIDE ELEVATION 1:100

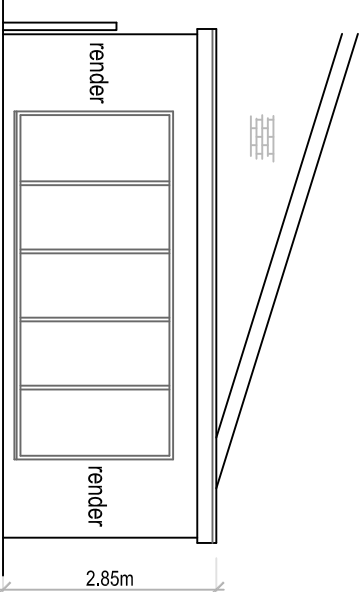



PROPOSED REAR ELEVATION 1:100

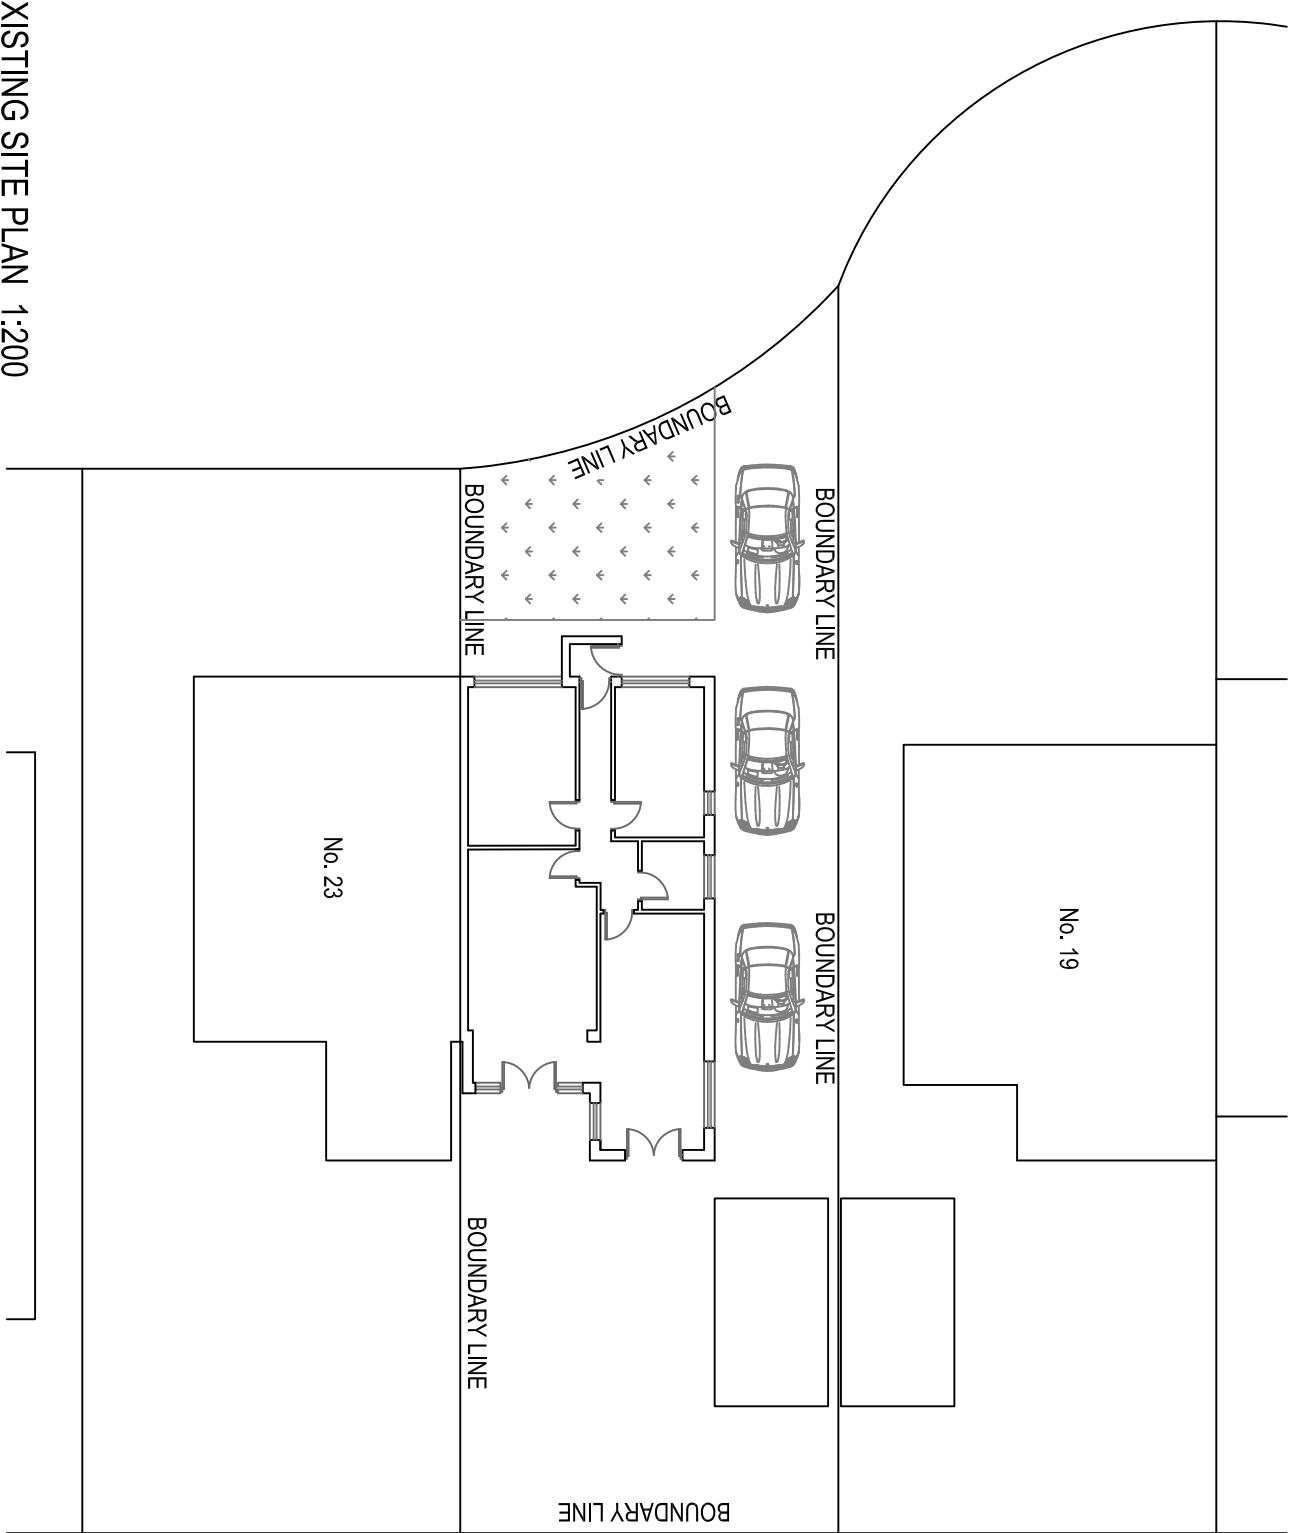

EXISTING SITE PLAN 1:200

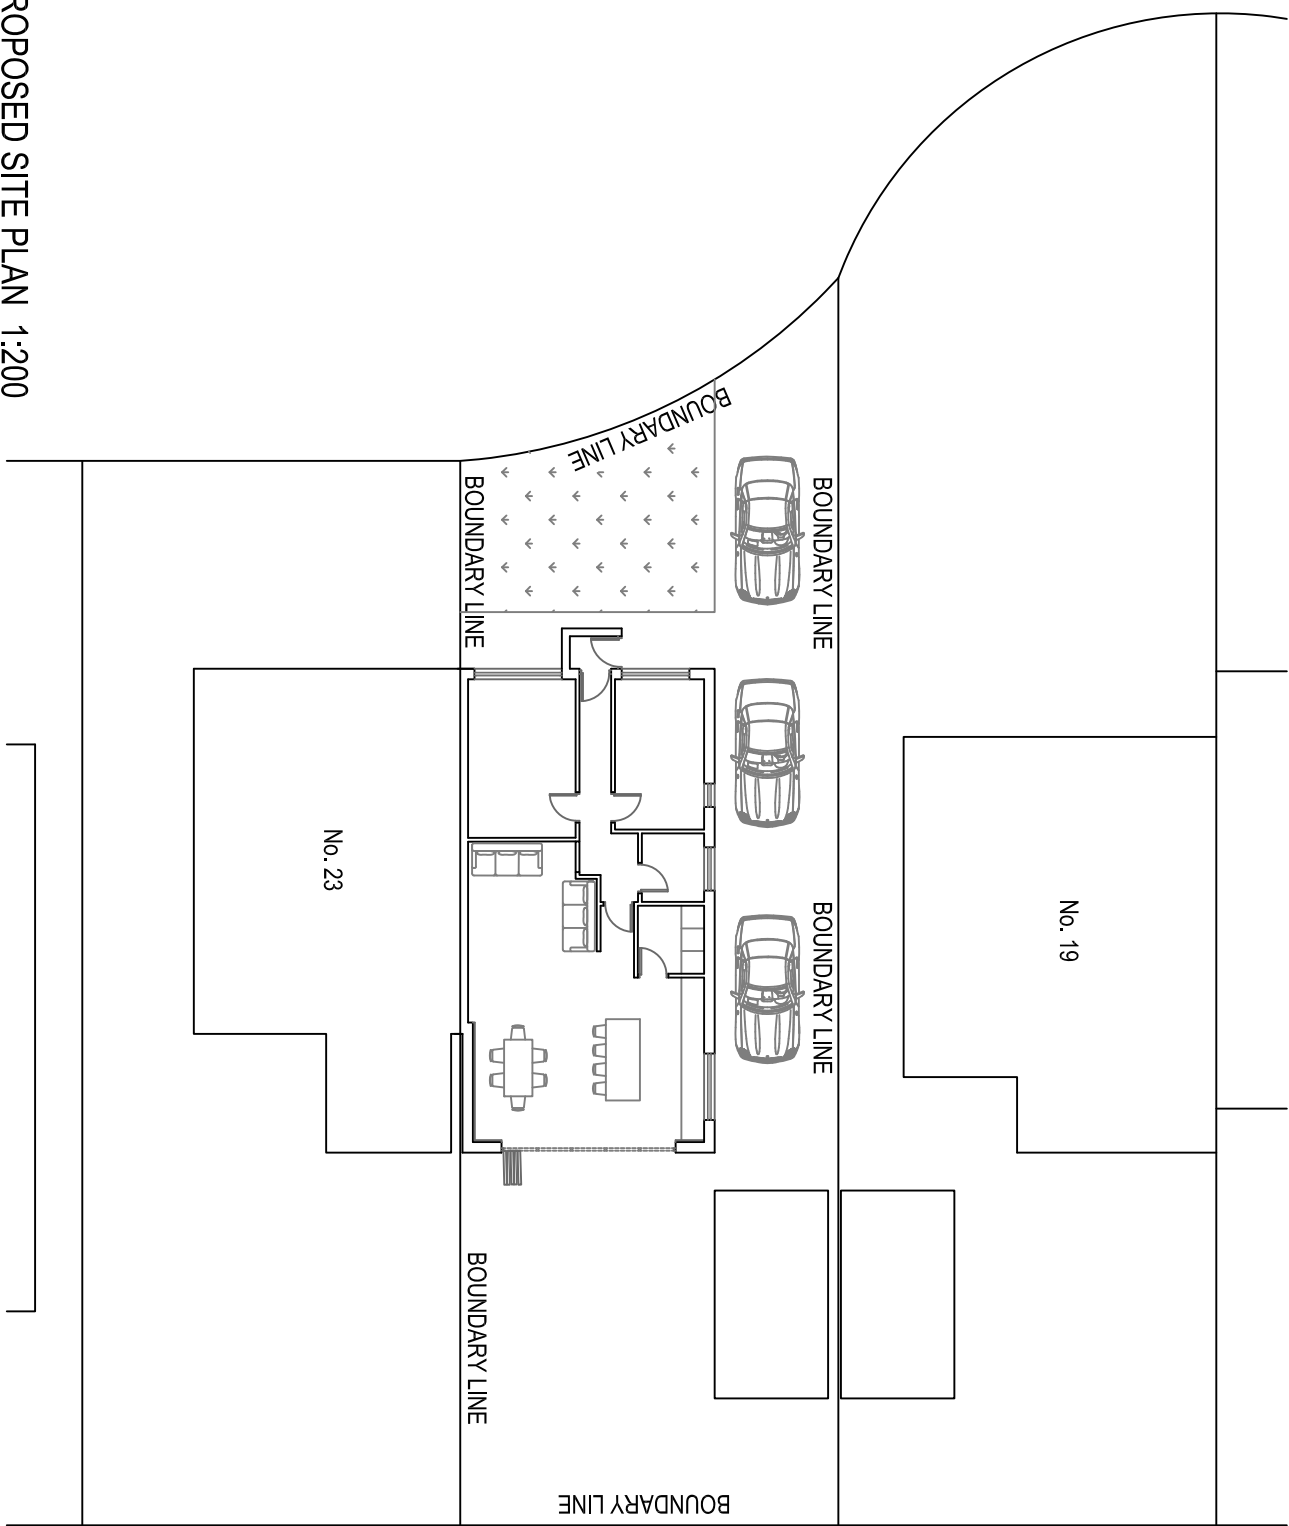

PROPOSED SITE PLAN 1:200

 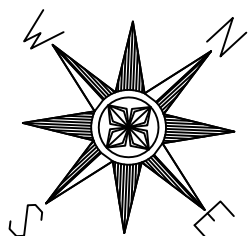

21 Shepherds Close
Greenmount, Bury
BL8 4BL

Existing & Proposed Plans
& Elevations

Drawn: CDW/
Scale: 1:200 & 1:100 @ A1
Date: January 2025

2945_BUR_01_Planling

CDWP
CD Wilkinson Plans

tel: 07967 522401 email: chris@cdwilkinsonplans.co.uk
5 Highmadow, Manchester, M26 1YN