




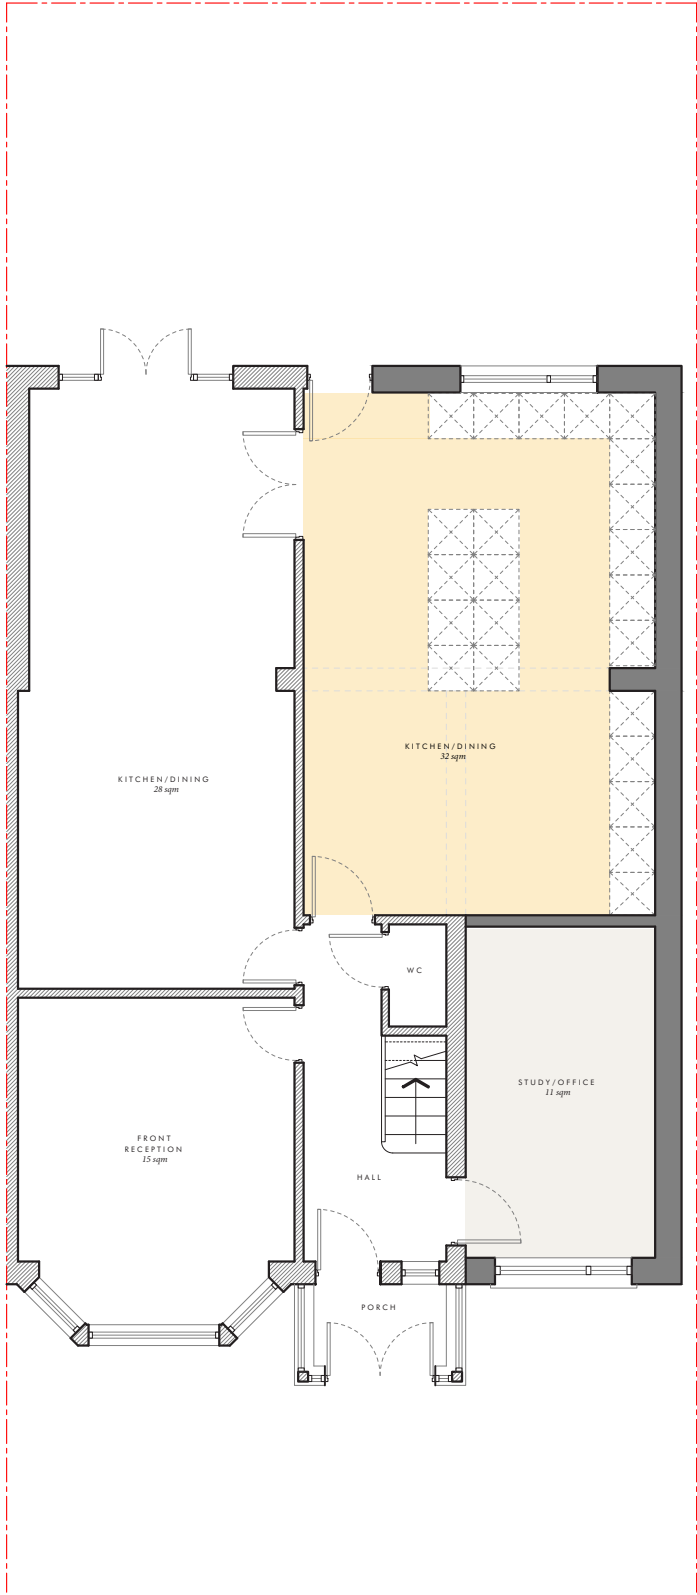

PROPOSED GROUND FLOOR PLAN
1:100 @ A3

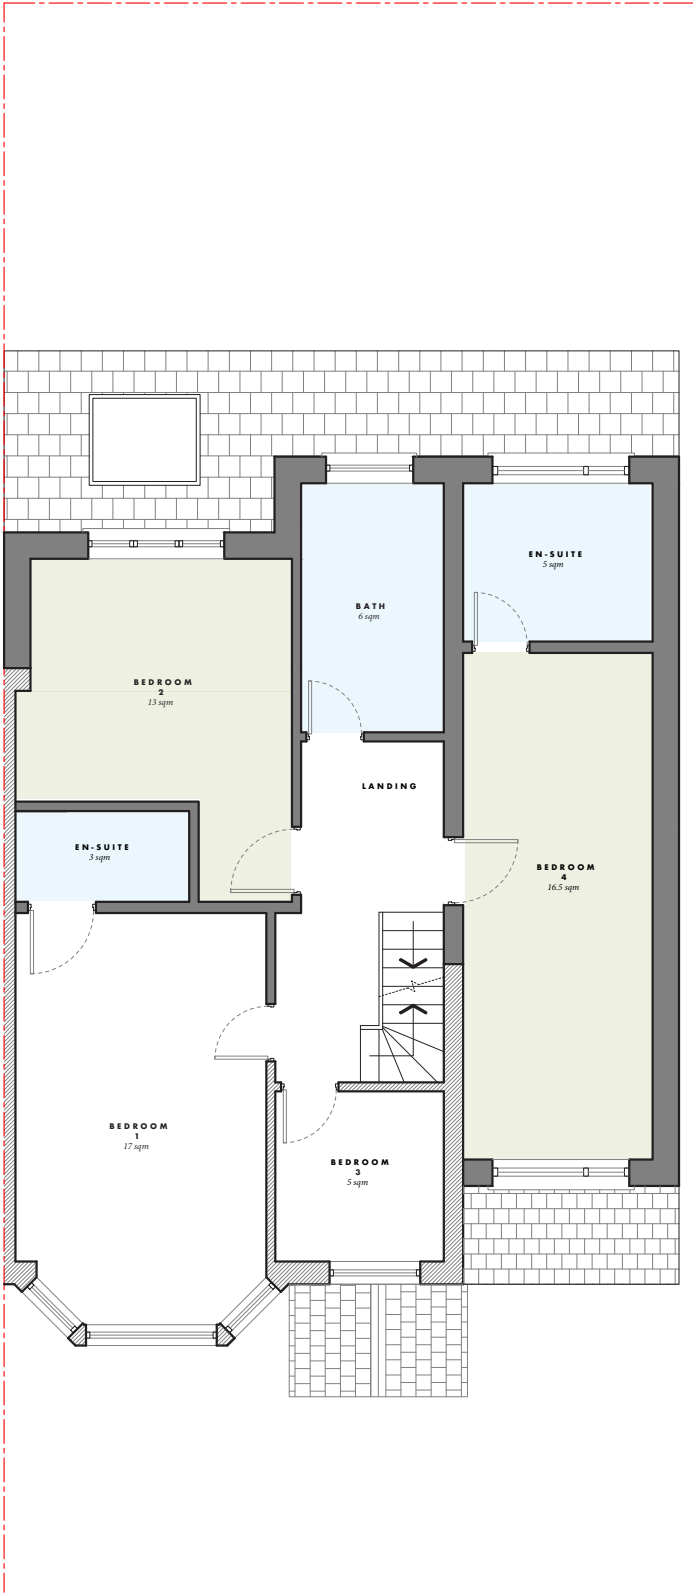

PROPOSED FIRST FLOOR PLAN
1:100 @ A3

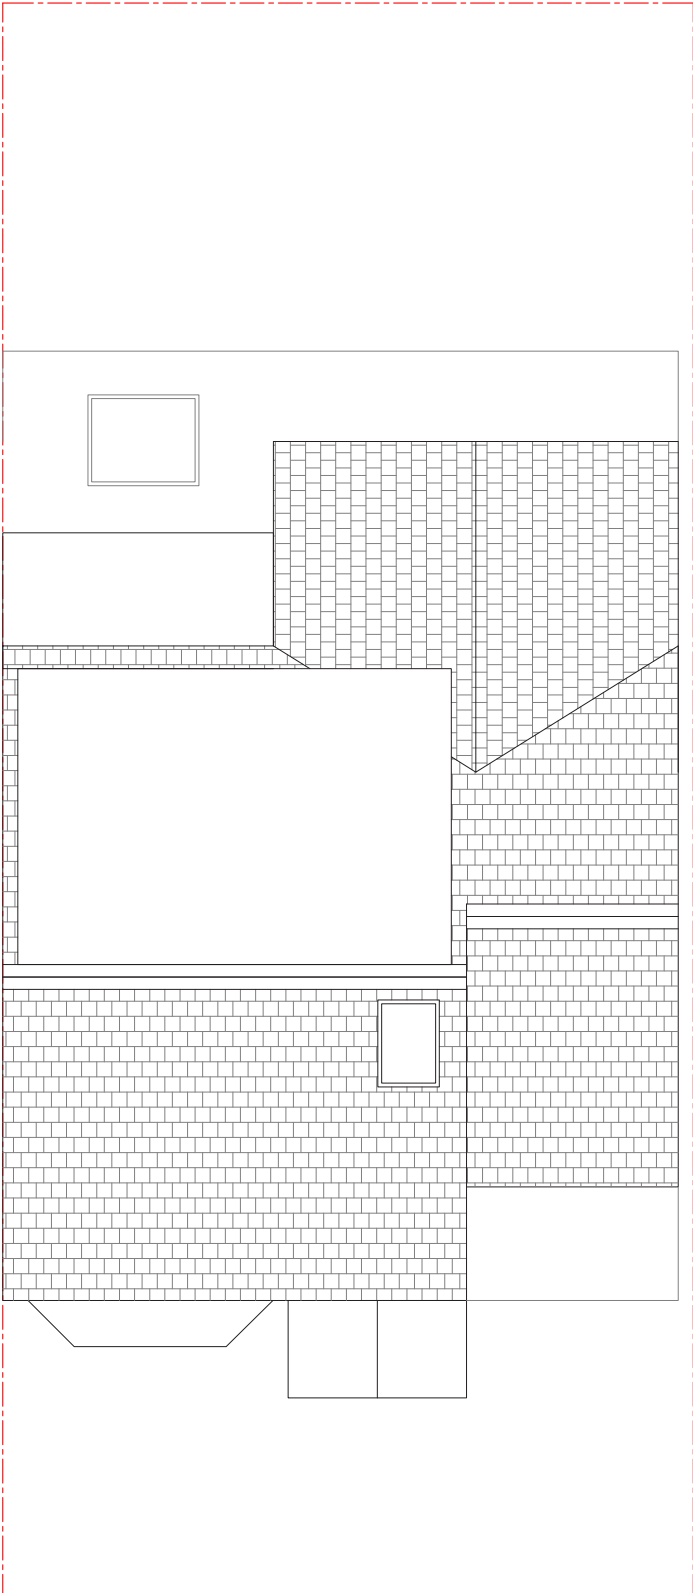

PROPOSED ROOF PLAN
1:100 @ A3



Dimensioning

Figured dimensions only to be taken from these designs and drawings. Work to annotated dimensions only. All dimensions to be checked on site. Architectural designers to be informed immediately of any discrepancies before work proceeds. Drawings are to be read in conjunction with relevant specifications, structural engineers and service engineers' drawings.

Rev	Date	Description
-	15/05/23	Issued to client for comments
A	18/05/23	Issued for Planning
B	02/09/23	Revised Drawing
C	03/09/23	Revised Drawing



S A L E E M

ARCHITECTS

Architecture | Masterplanning | Graphics

CLIENT:
Homeowner

PROJECT:
103 Kings Road,
Prestwich,
M25 0JS

TITLE:
Proposed Plans

SCALE:
1:100 @ A3

DRAWING NO.
Sheet 3

REV:
C

DATE:
May 2023