



- notes
1. DO NOT SCALE FROM THIS DRAWING - USE FIGURED DIMENSIONS ONLY
  2. TO BE READ IN CONJUNCTION WITH ALL OTHER CONSULTANTS / SPECIALISTS DRAWINGS. REPORT ANY DISCREPANCIES BEFORE AFFECTED WORK COMMENCES
  3. ALL SETTING OUT DIMENSIONS TO BE CHECKED ON SITE BY CONTRACTOR BEFORE WORK COMMENCES

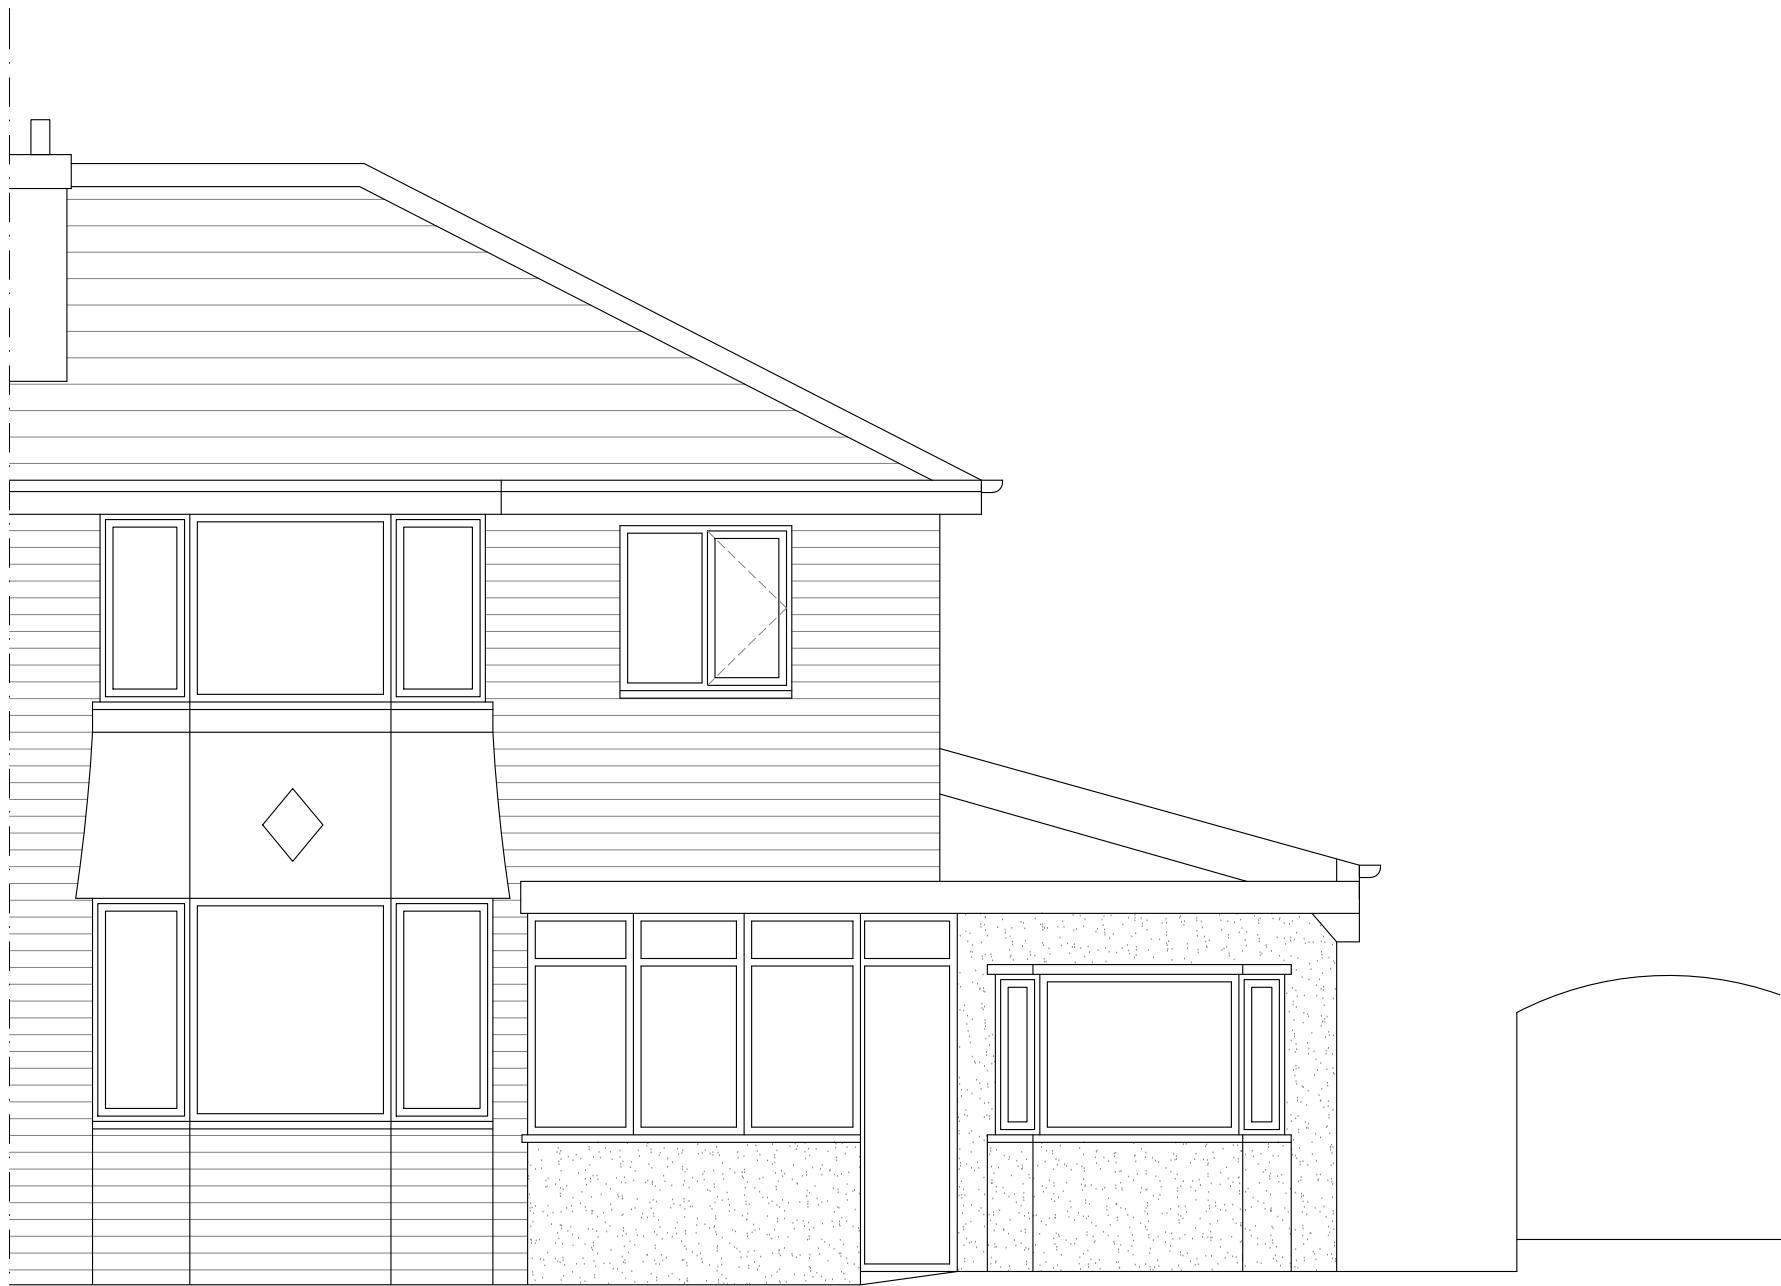

Existing Front Elevation  
1:50

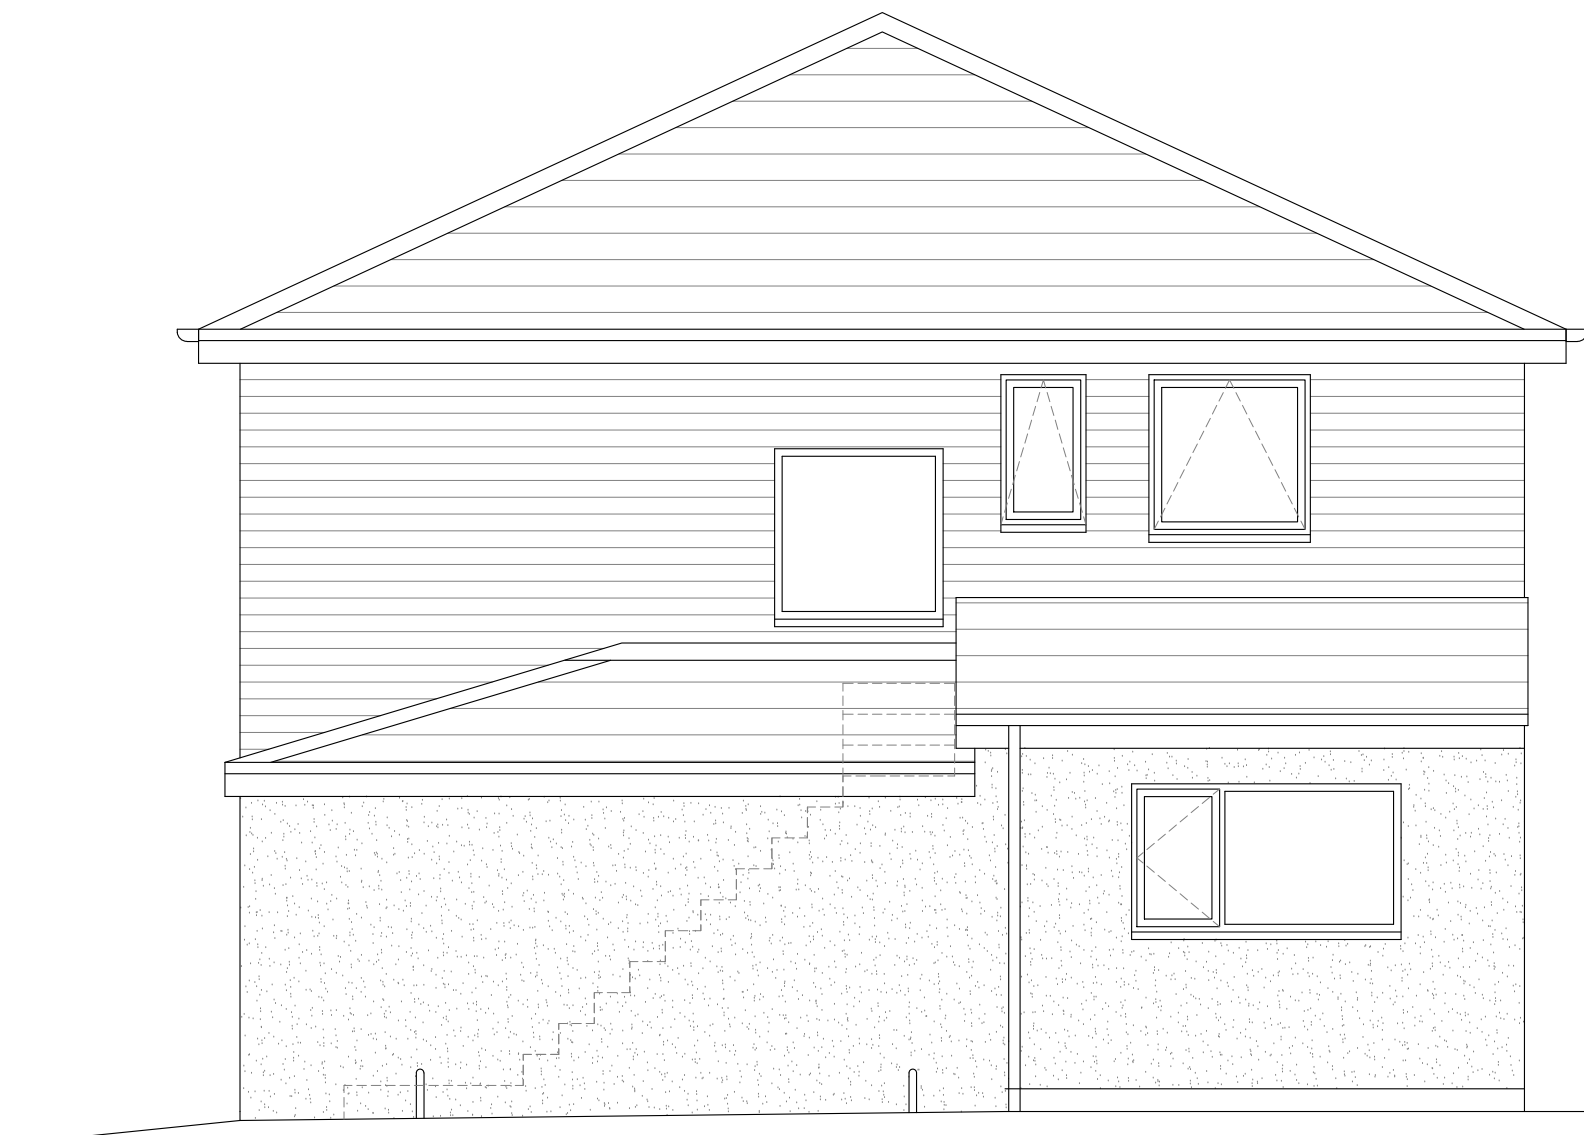

Existing Side Elevation  
1:50



Existing Rear Elevation  
1:50



|                |                     |    |    |  |  |
|----------------|---------------------|----|----|--|--|
| rev.           | description         |    |    |  |  |
| A              | 04.09.20            | JS | CW |  |  |
|                | For Comment         |    |    |  |  |
|                |                     |    |    |  |  |
| client         | D. Clark            |    |    |  |  |
| project        | 6 Dempsey Drive     |    |    |  |  |
| drawing title  | Existing Elevations |    |    |  |  |
| drawing number | SW275 - 201         |    |    |  |  |
| revision       | B                   |    |    |  |  |
| drawing status | Planning            |    |    |  |  |
| scale          | 1:50 @A1            |    |    |  |  |
| date           | 04.09.20            |    |    |  |  |
| drawn by       | JS                  |    |    |  |  |
| checked by     | CW                  |    |    |  |  |