
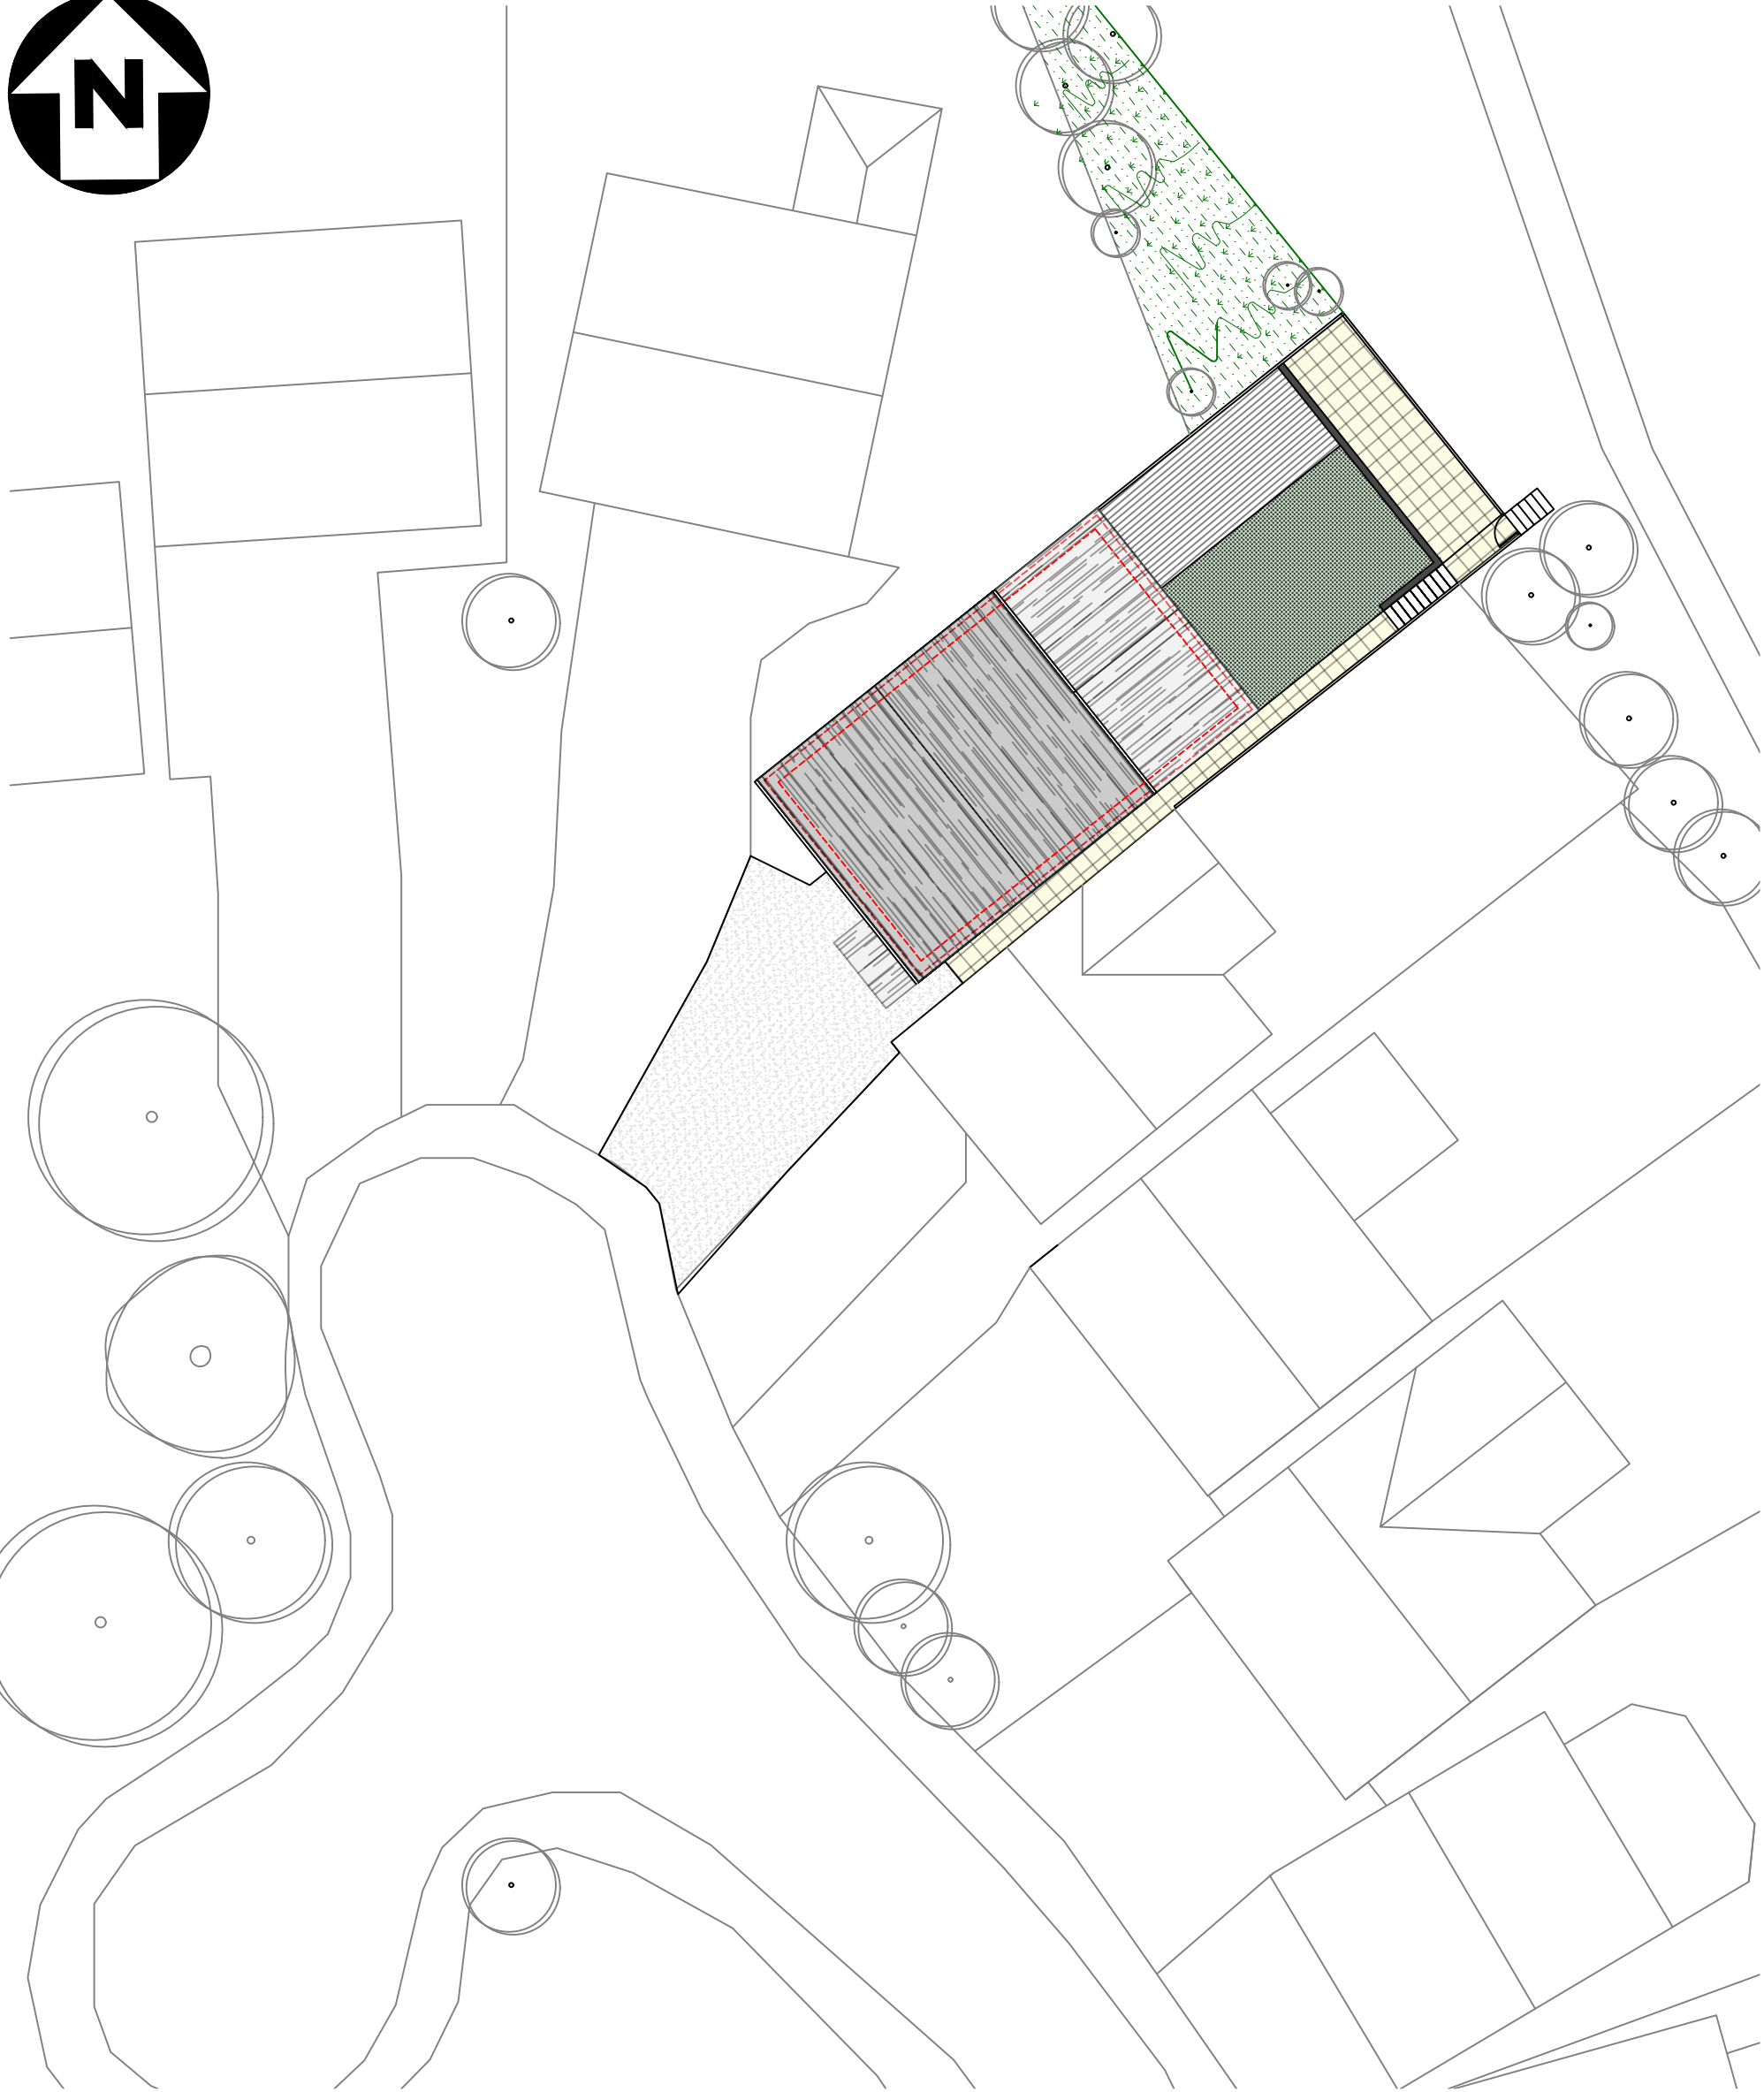


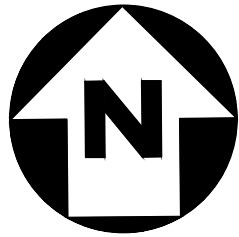

Existing site plan - 10 Camden Close
scale 1:200

general notes:

all builders work is to be constructed in accordance with the current and relevant building regulations and british standards.



manufacturers installation/ guidance notes are to be read in conjunction to task being carried out.

all dimensions on drawing are in millimeters unless otherwise stated. all levels on drawing are in meters unless otherwise stated.

the contractor shall be responsible for the accuracy of all dimensions and for the correct setting out of work carried out on site.

this drawing is to be read in conjunction with all relevant architectural, structural and mechanical drawings/ specifications issued.

all materials and workmanship shall be in accordance with the relevant specifications and british standards

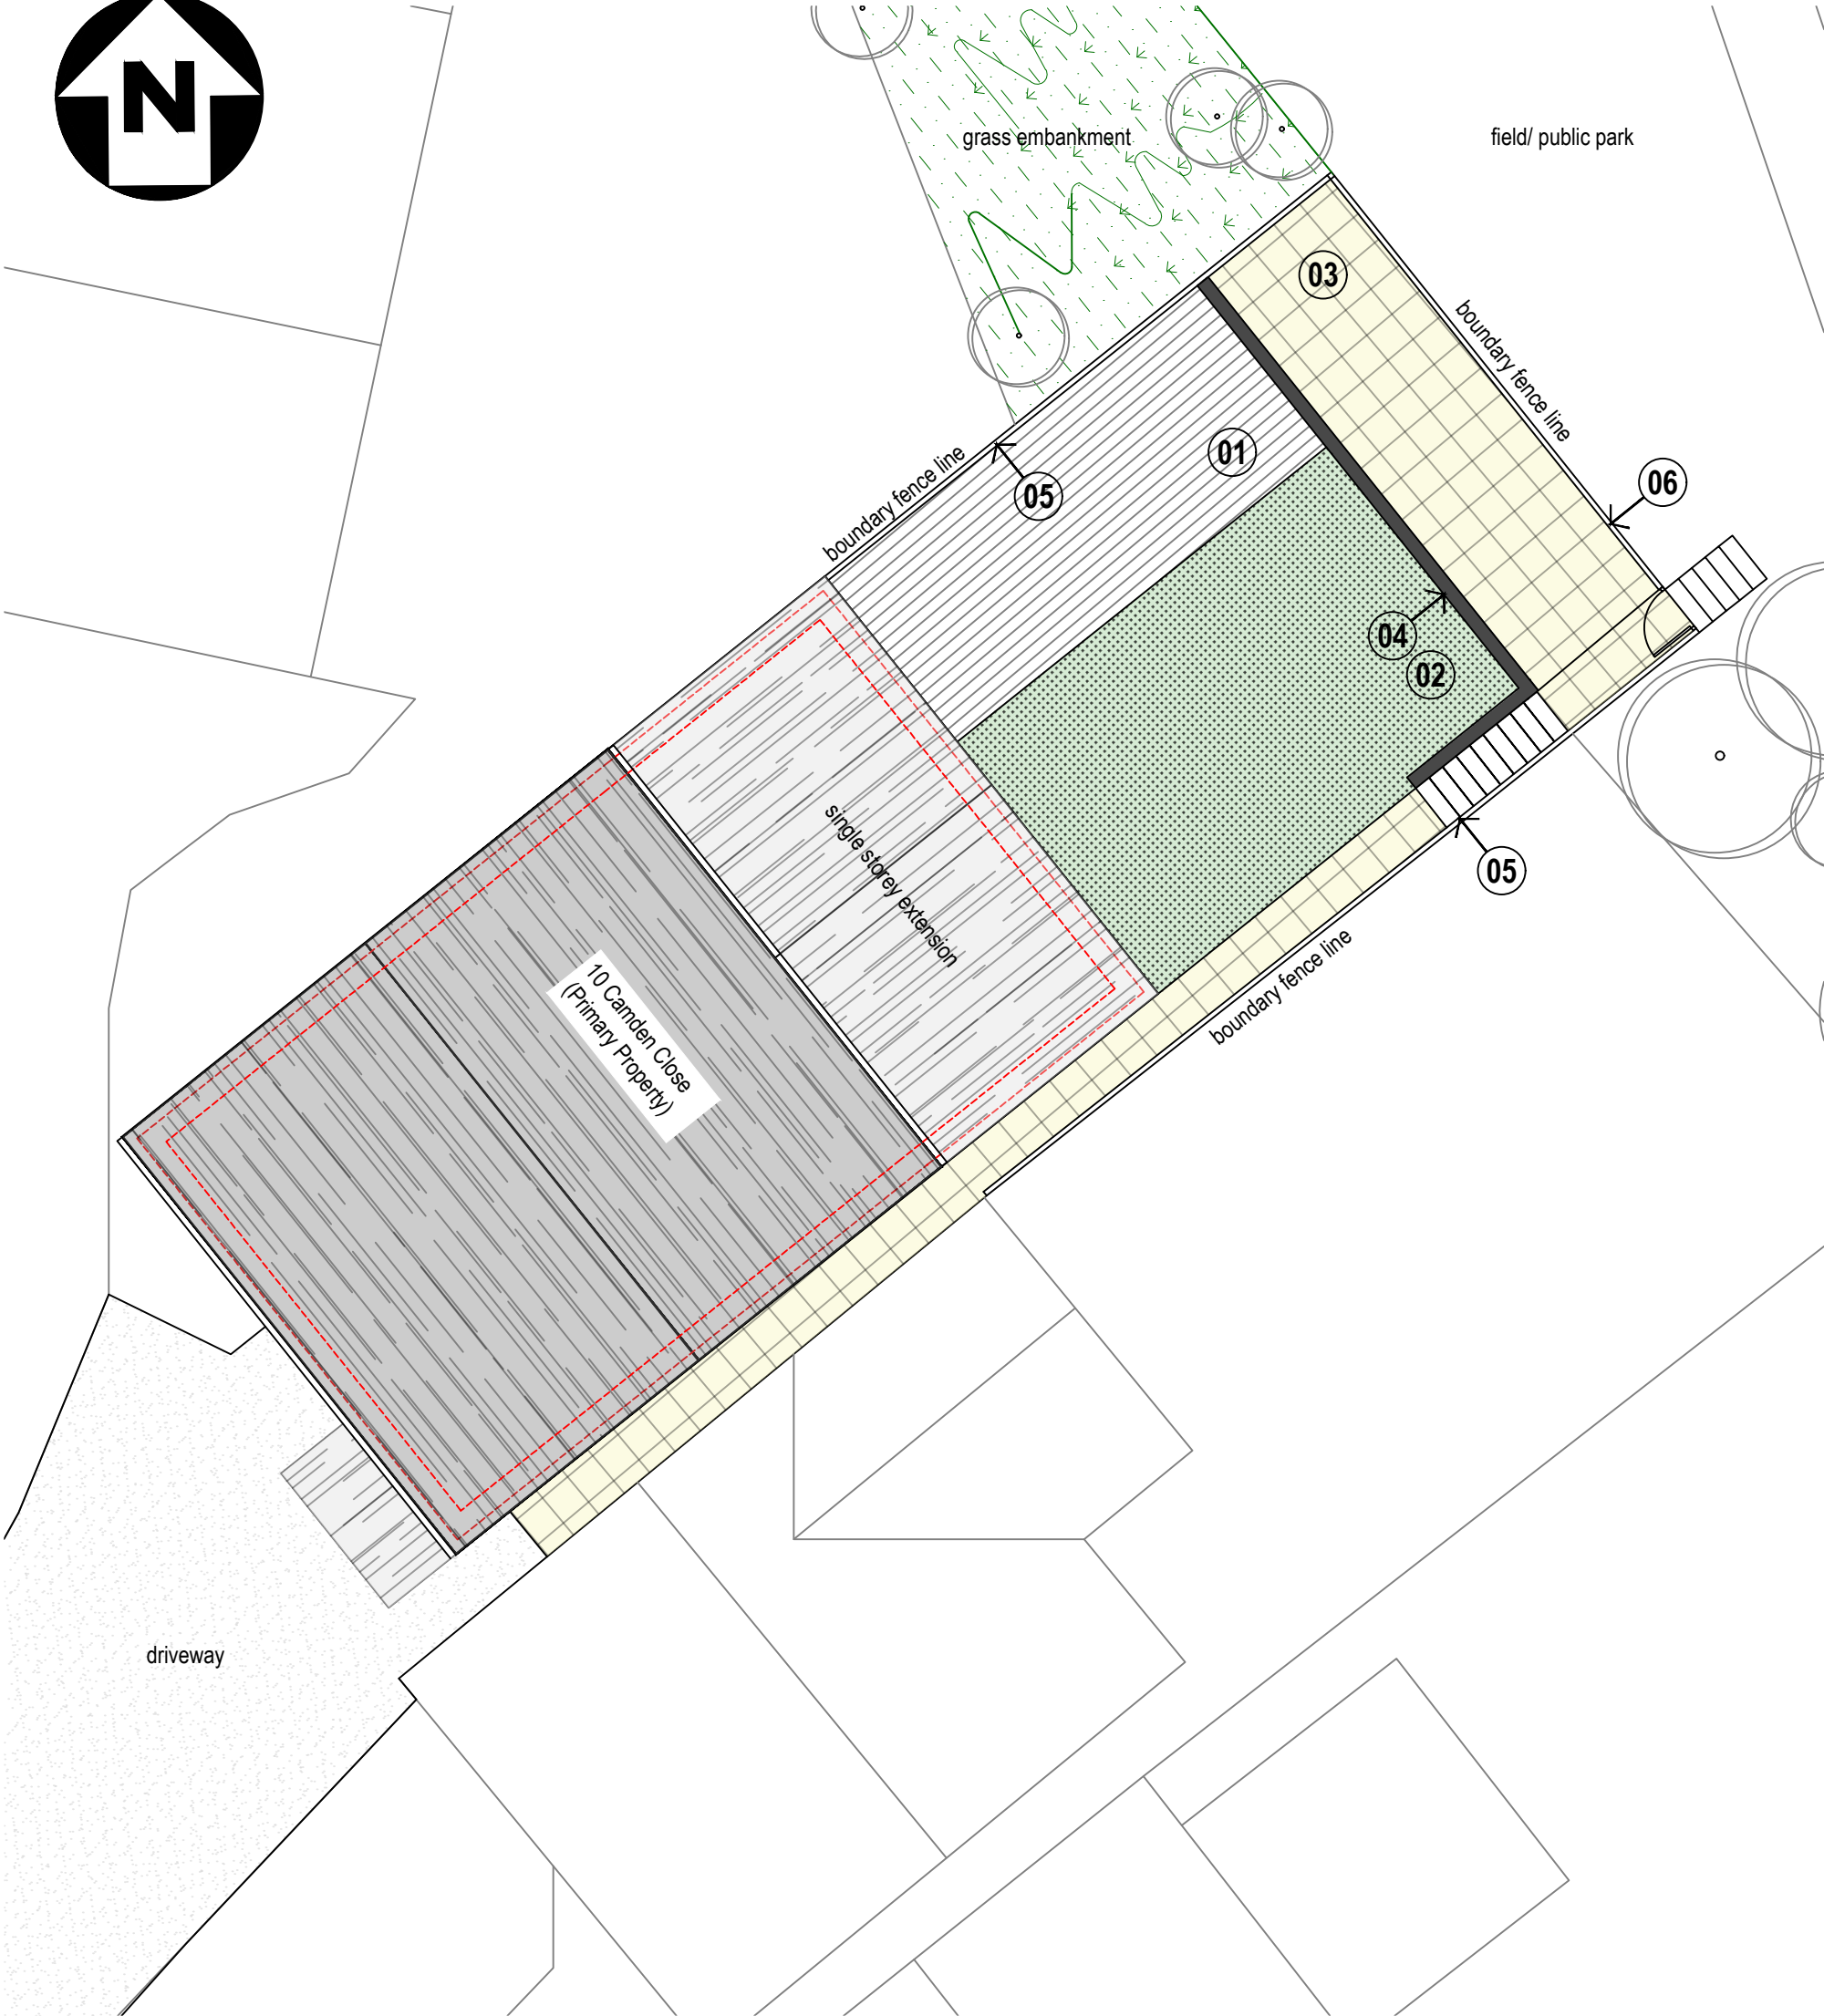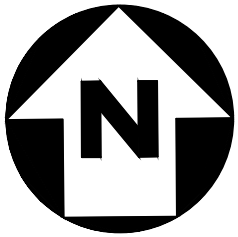

Existing site plan & material key
scale 1:100

- 01 Timber decking
- 02 Artificial grass
- 03 Concrete paving slabs
- 04 Concrete retaining wall
- 05 Boundary fence line - timber
- 06 Boundary fence line - concrete posts with timber/ concrete panels

REVISION STATUS: - : ORIGINAL COPY - ISSUED FOR REVIEW 30.11.24

ISSUE PURPOSE: ISSUED FOR PLANNING

CLIENT:	Mr M Tomkin	DATE:	30-11-2024
PROJECT:	10 Camden Close, BL2 5RH External Decking proposal	SCALE:	Refer to drawing
DRAWING TITLE:	Existing Site plan	DRAWN:	RJR
JOB No.	STAGE	DRAWING No.	REVISION
24_11.01	I	24_11.01.GA_01	Org.

STAGE IDENTIFICATION: DESIGN - D TENDER - T PLANNING APPROVAL - PA CONSTRUCTION - C RECORD - R INFORMATION - I