


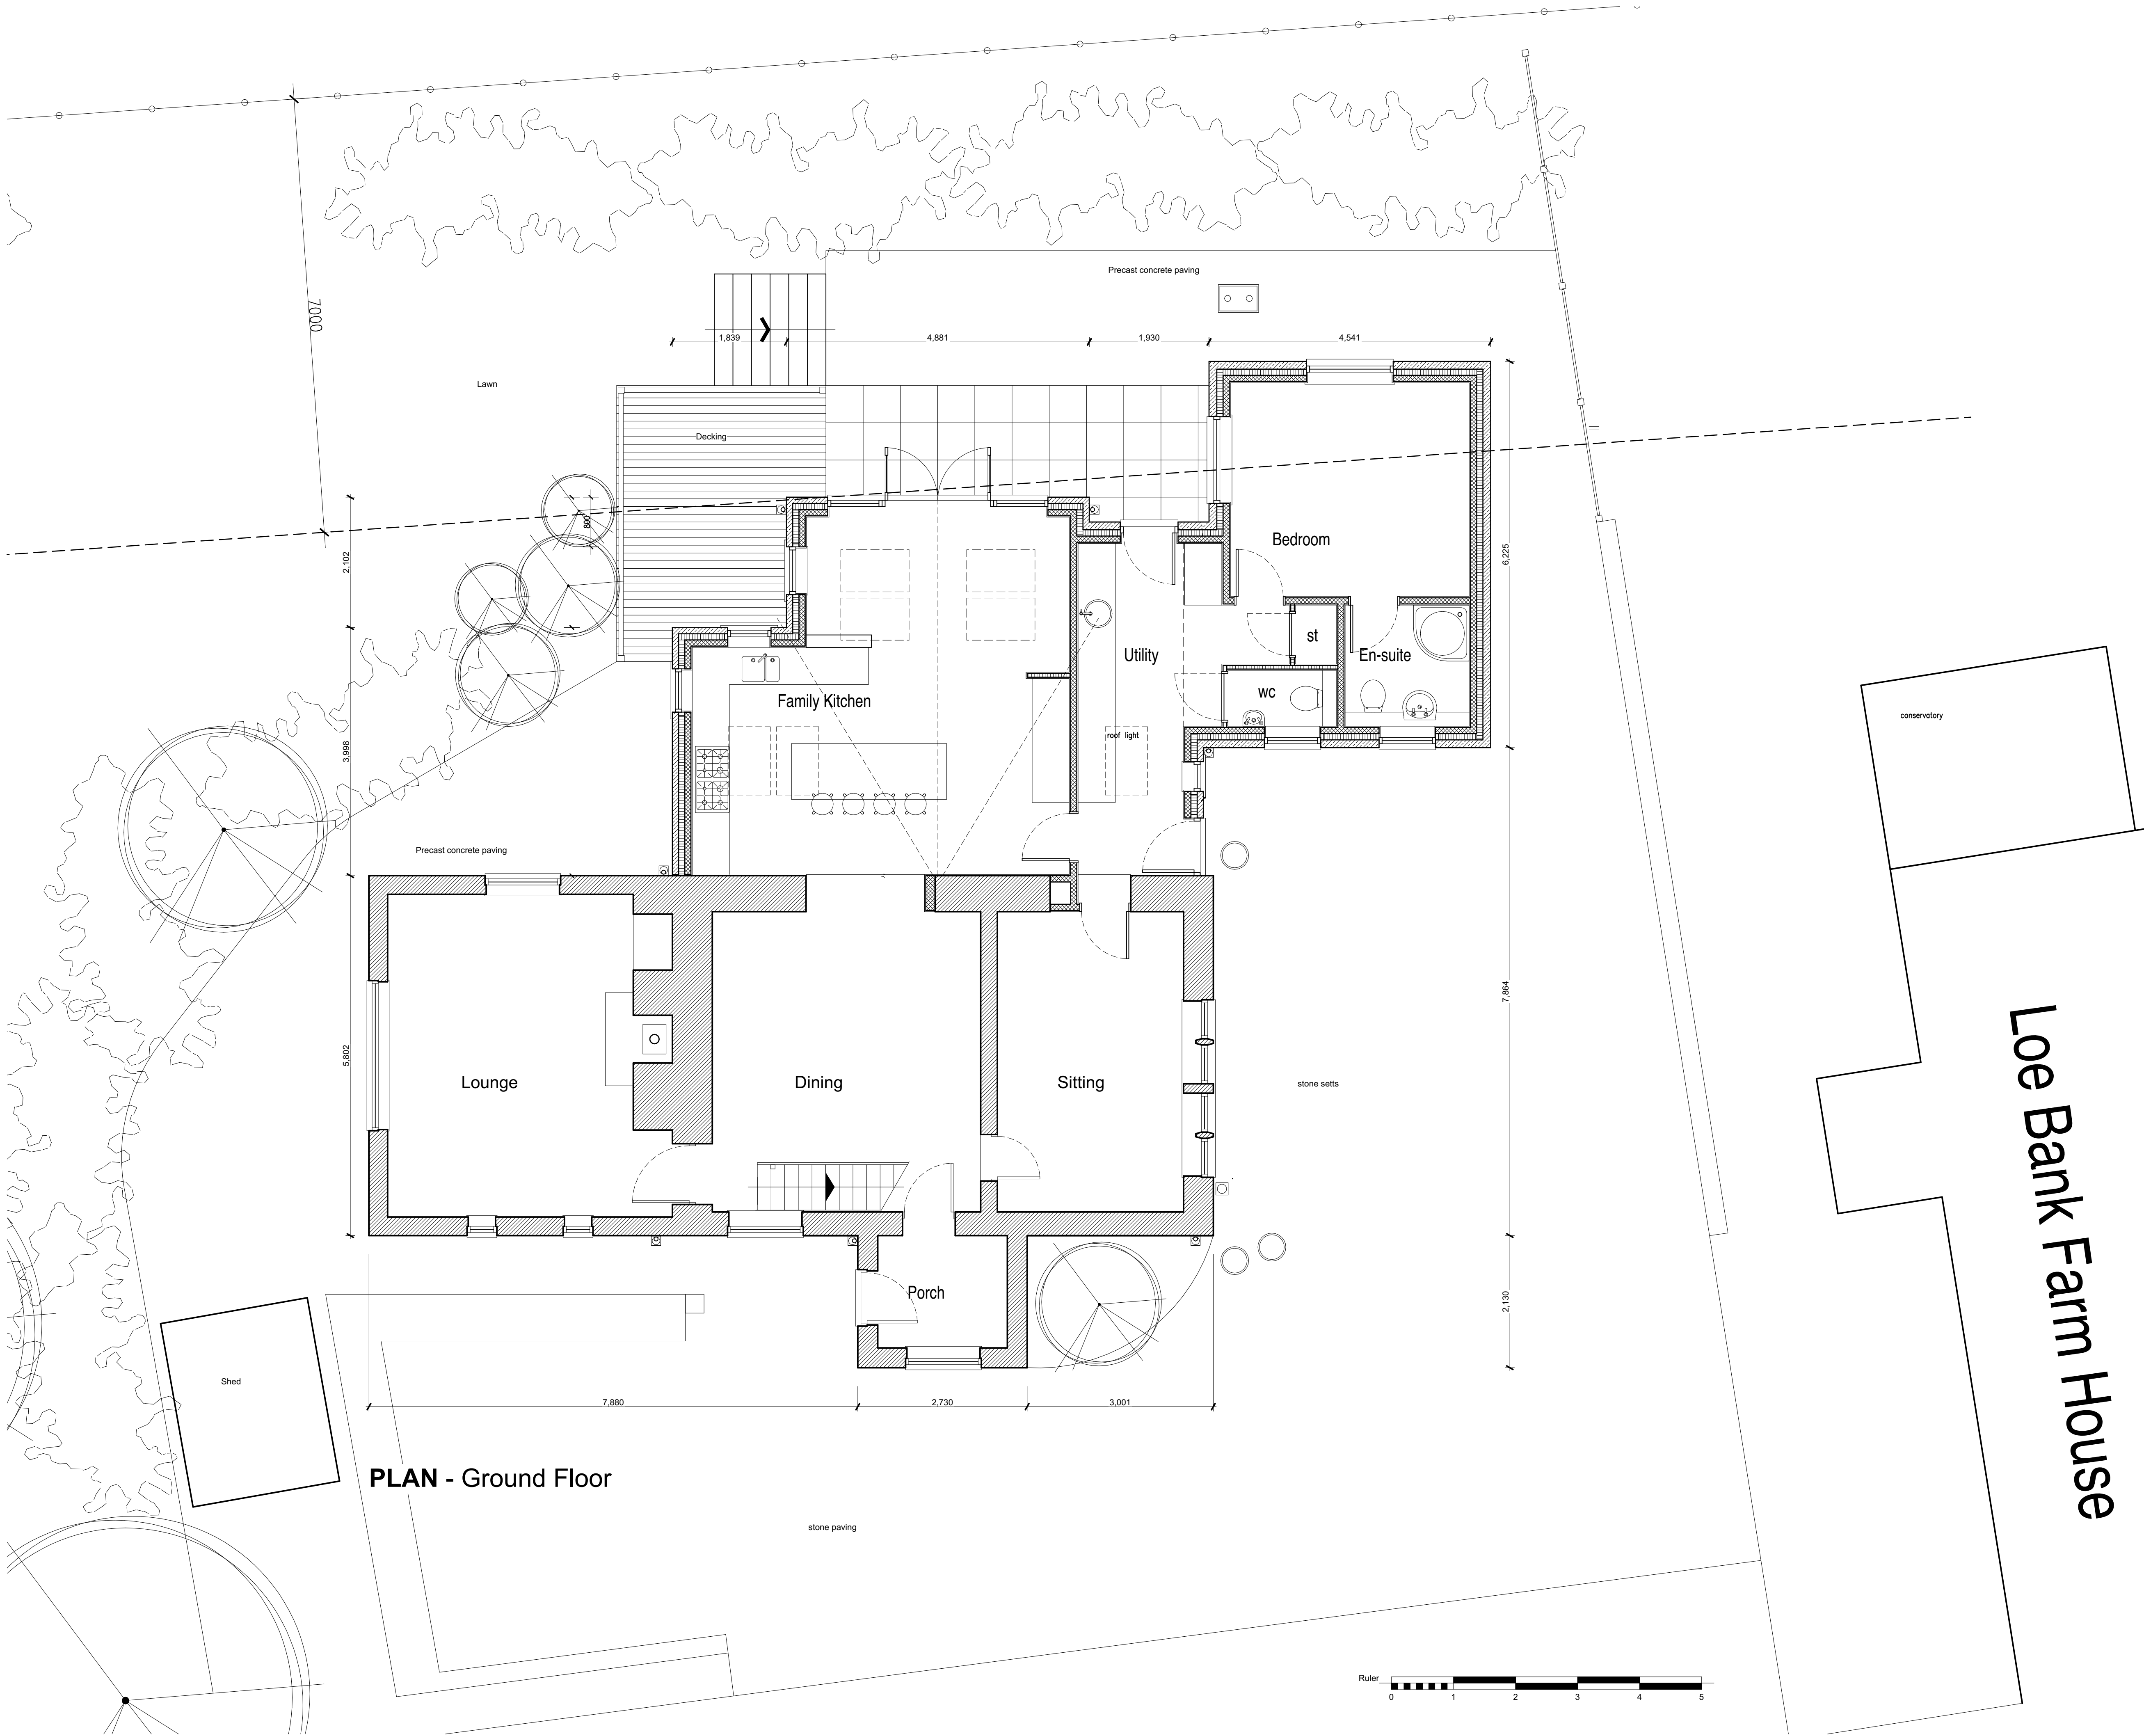

- NOTES**
- This drawing is copyright. No unauthorised copying of drawing without the express permission of the architect.
 - Do not scale from prints. Use figure dimensions only.
 - Contractors to check all dimensions on site prior to commencement of works.
 - All works to be carried out in accordance with current statutory Health and Safety Regulations.
 - This drawing is to be read in conjunction with all relevant consultants' and / or specialists' drawings / documents and any discrepancies or variations are to be notified to the architect before affected work commences.

REV	AMENDMENT	DATE
Project	SHAUNINGS COTTAGE, LOE BANK FARM, BOLTON RD, HAWKSHAW, BL8 4JA	
Drawing	Existing Ground Floor Plan	
Client	Mr & Mrs C Butler	
Drawn	mc	Checked by JH
Scale	1:50 when printed @ A1	
Drg. No.	23.644.01	
Drg. Size	A1	
Date	20 September 23	

JOHN HOLT ARCHITECTS LTD.

3 MANCHESTER ROAD BURY LANCASHIRE BL9 0DR
TELEPHONE 0161 764 8314 E-MAIL mail@holtarchitects.co.uk
DO NOT SCALE DRAWING