




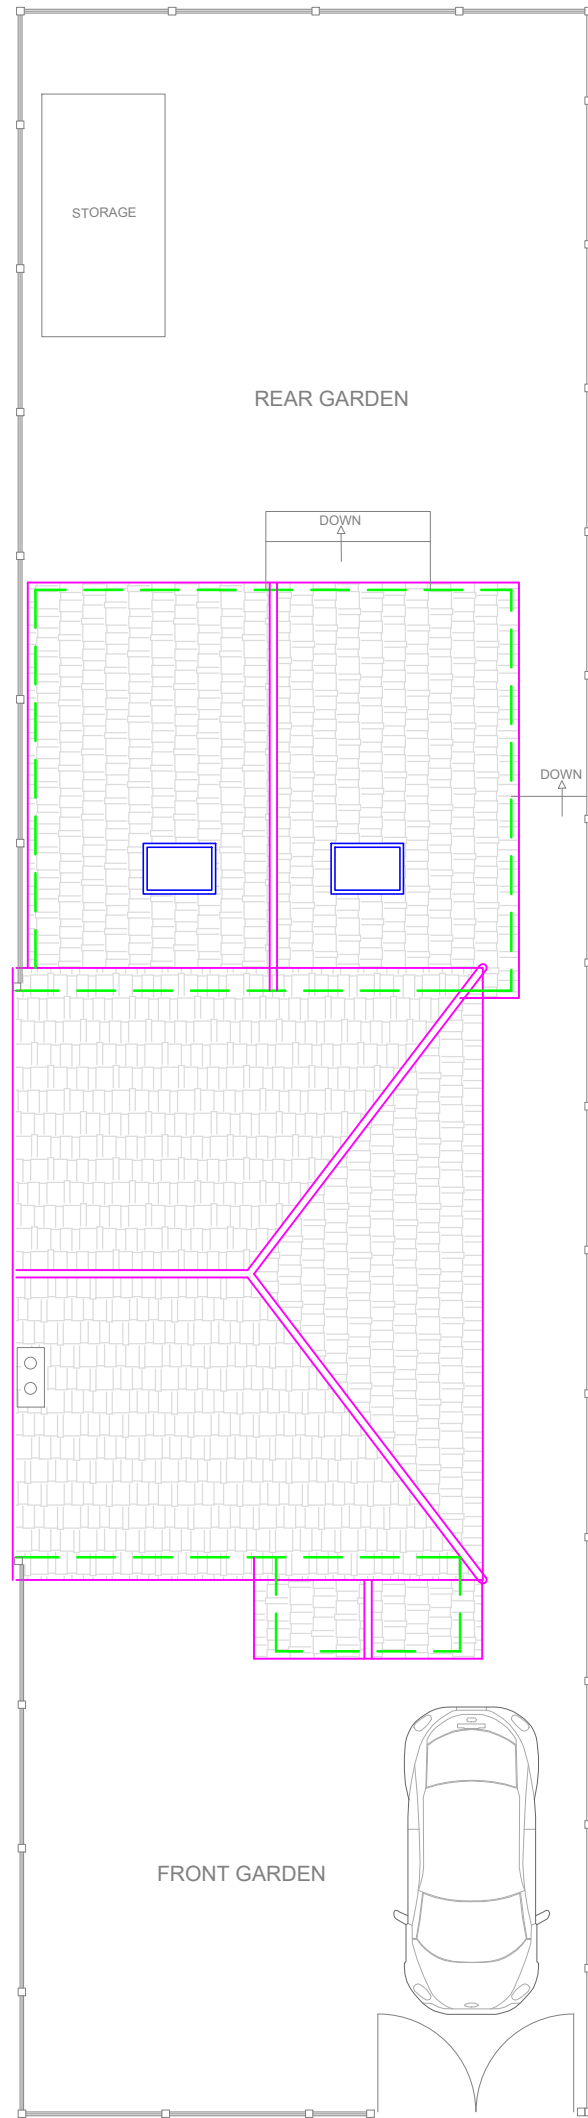


PROPOSED SITE PLAN

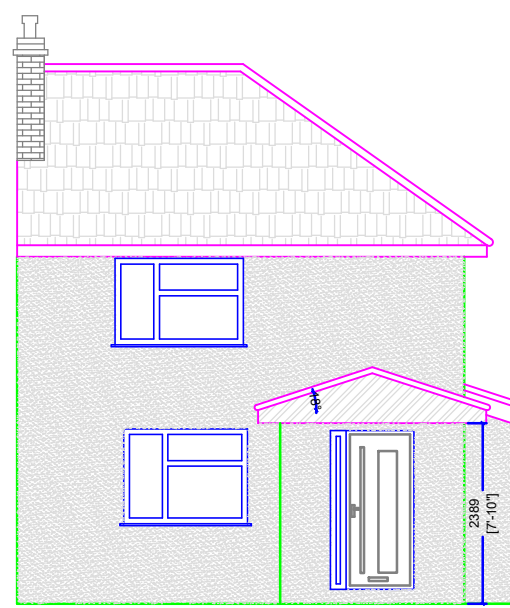


PROPOSED FRONT ELEVATION
FINISH WITH K-RENDER IN WHITE COLOUR

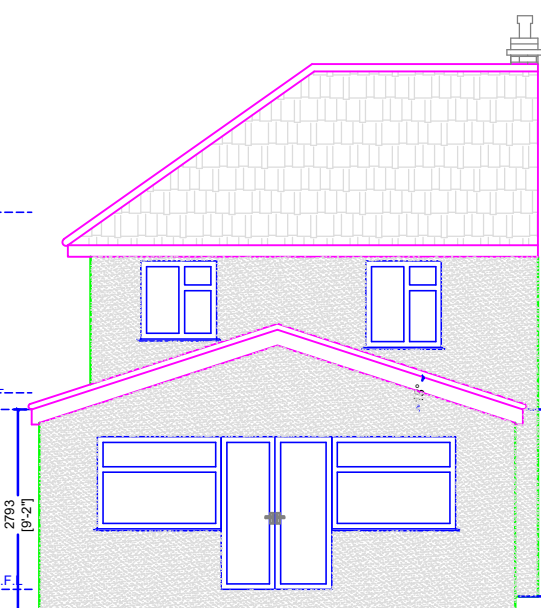


PROPOSED REAR ELEVATION
FINISH WITH K-RENDER IN WHITE COLOUR

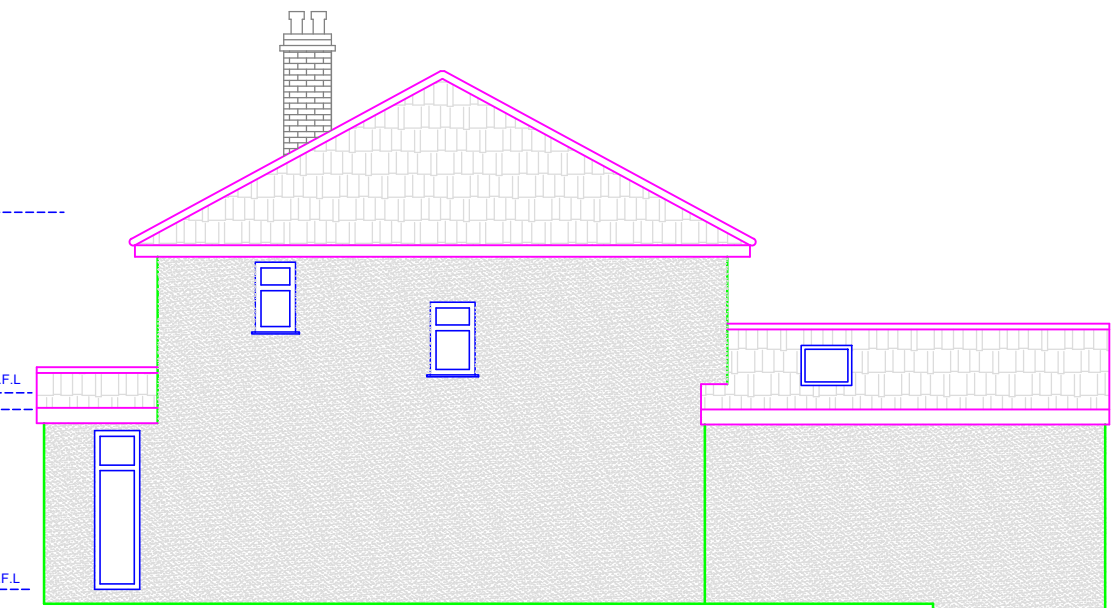

PROPOSED SIDE ELEVATION(NORTH EAST)
FINISH WITH K-RENDER IN WHITE COLOUR

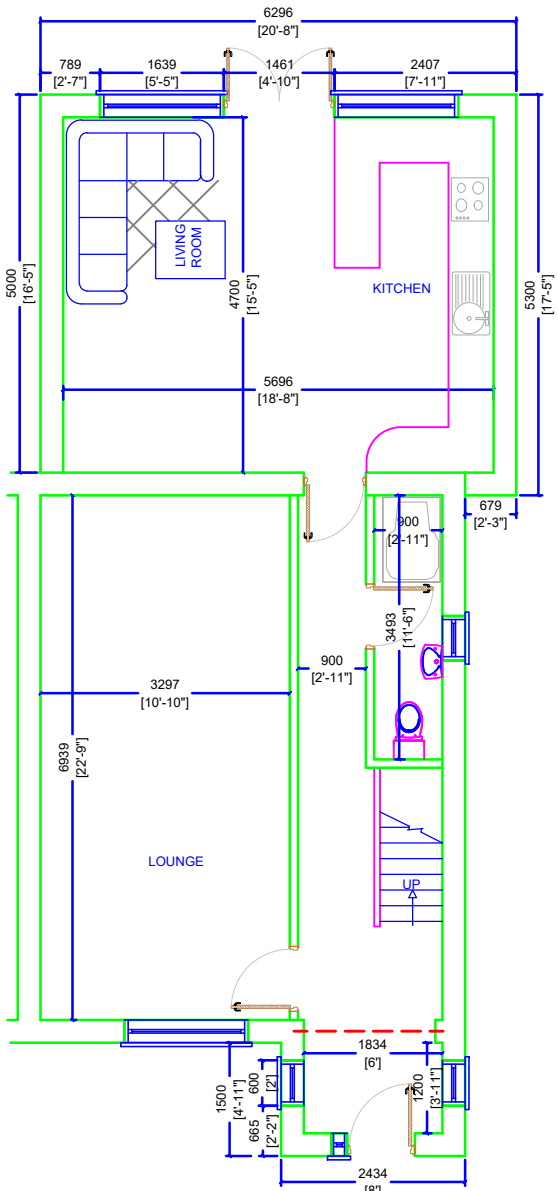

PROPOSED GROUND FLOOR PLAN

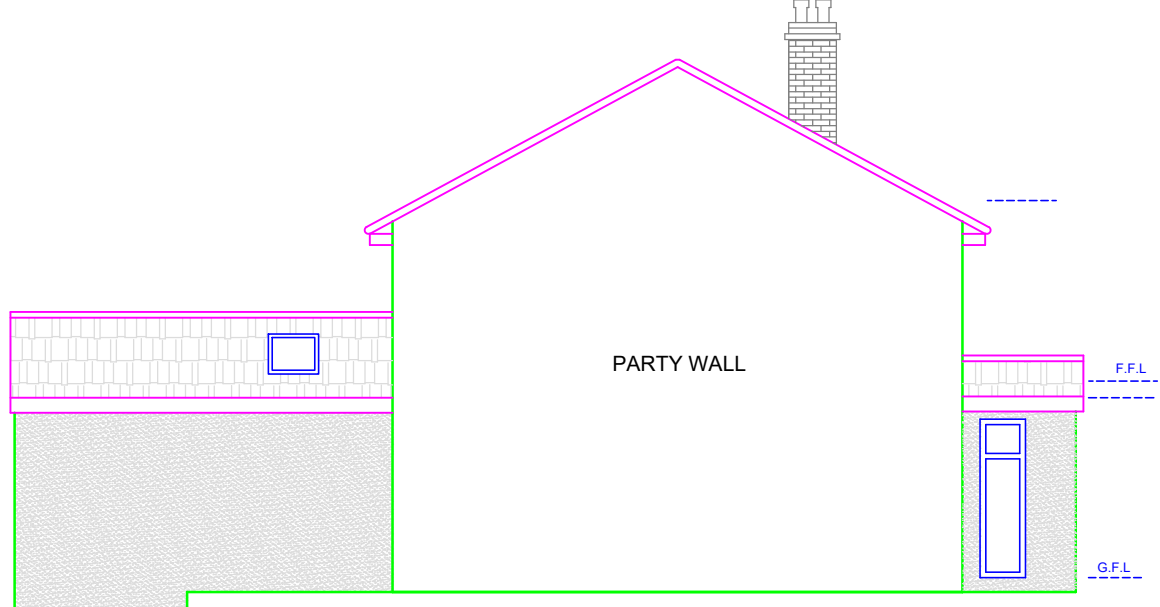

PROPOSED SIDE ELEVATION(NORTH EAST)
FINISH WITH K-RENDER IN WHITE COLOUR



PROPOSED BLOCK PLAN @ Scale: 1:500

I Planning Services email: ipsuk@live.co.uk		6b Cook Street, Bury, Lancashire, BL9 0RP, 0161 8717405	
Proposed Floor plans and Elevations of 55 Borough Avenue, Radcliffe, M26 2QG			
Scale :1 : 100 on A3		All Dimensions in Meters	
Ref.: IPS/R/55/M262QG		Date : 27/03/2023	
SHT 2 of 2		Proposal	

