
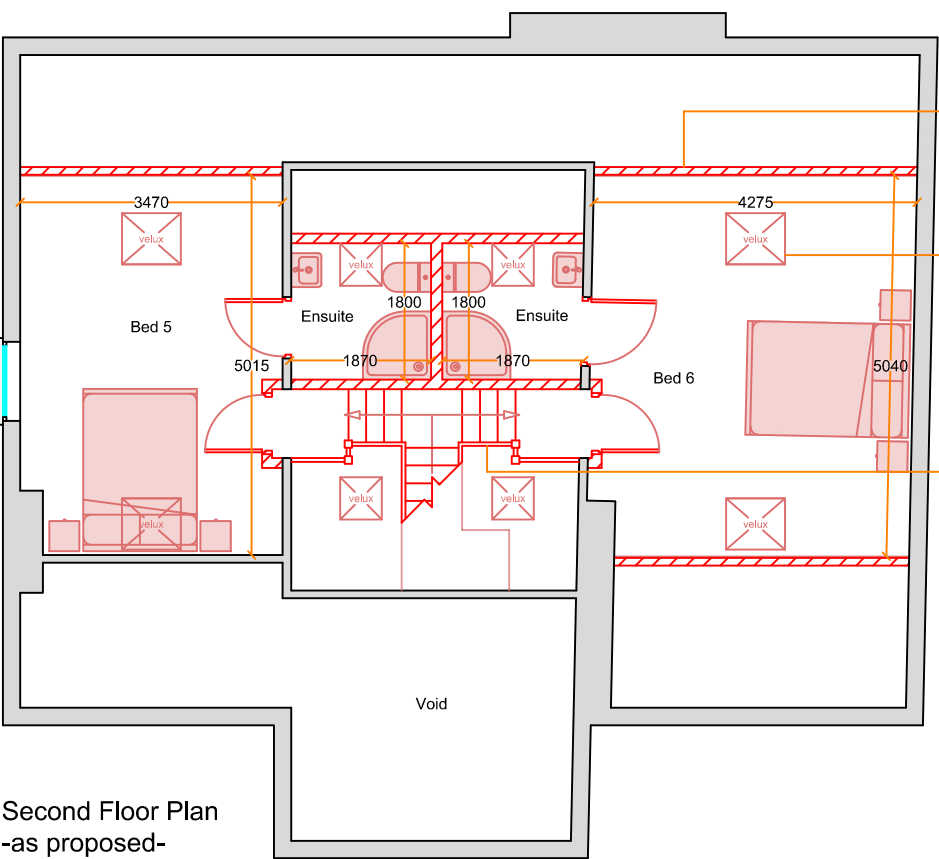


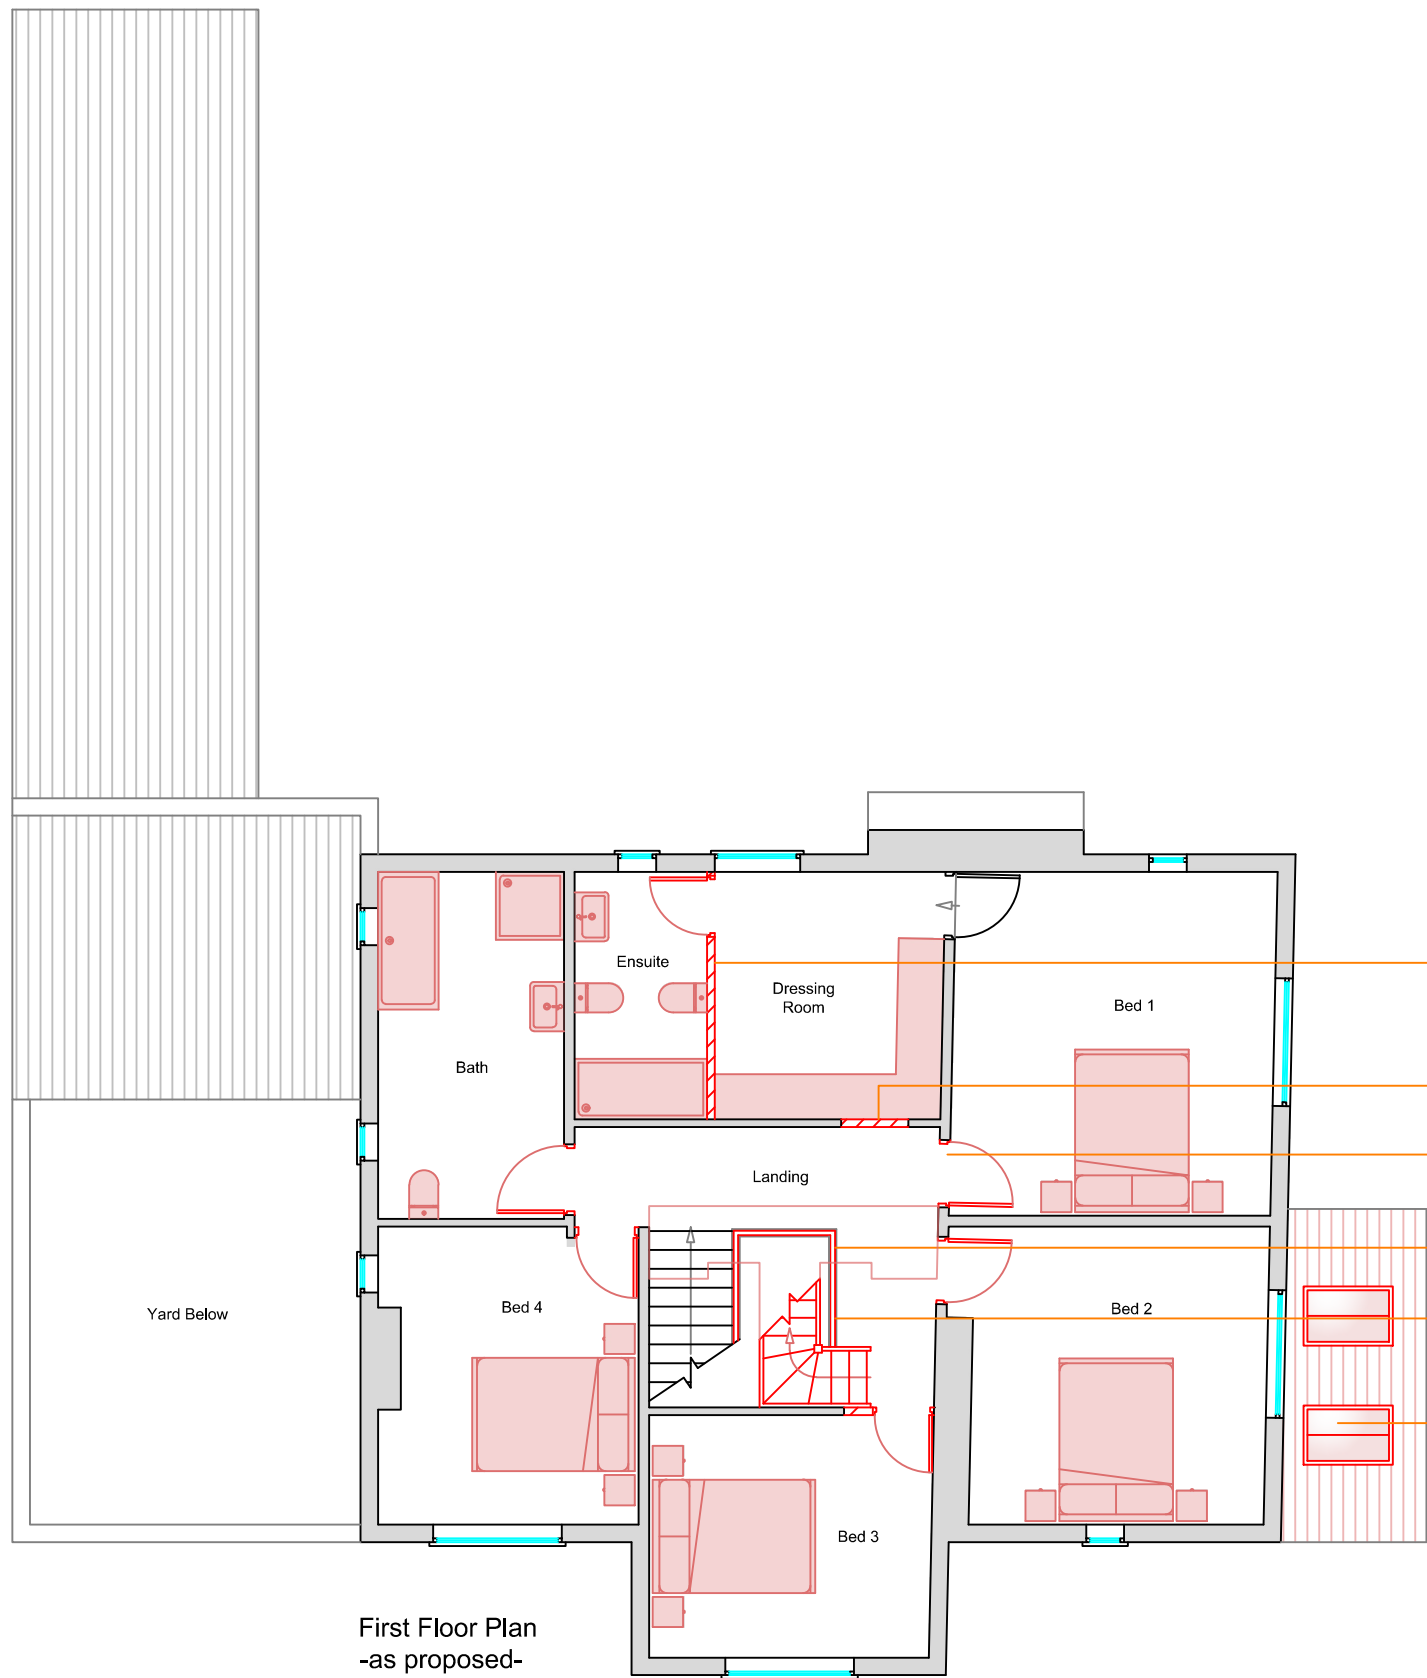

- new stud walls
- conservation style Velux rooflights
- new staircase with glass balustrade

rev	date	description
B	15/05/23	layout amended
A	04/05/23	layout amended
client		

Brian Acklam

project

Proposed Alterations
2 Deyne Avenue
Prestwich,
Manchester, M25 1EJ

drawing title

First & Second Floor Plans
- as proposed -

scale
1:100 @ A3

date
March 2023

drawing No.
23.3634-10

rev.
B