



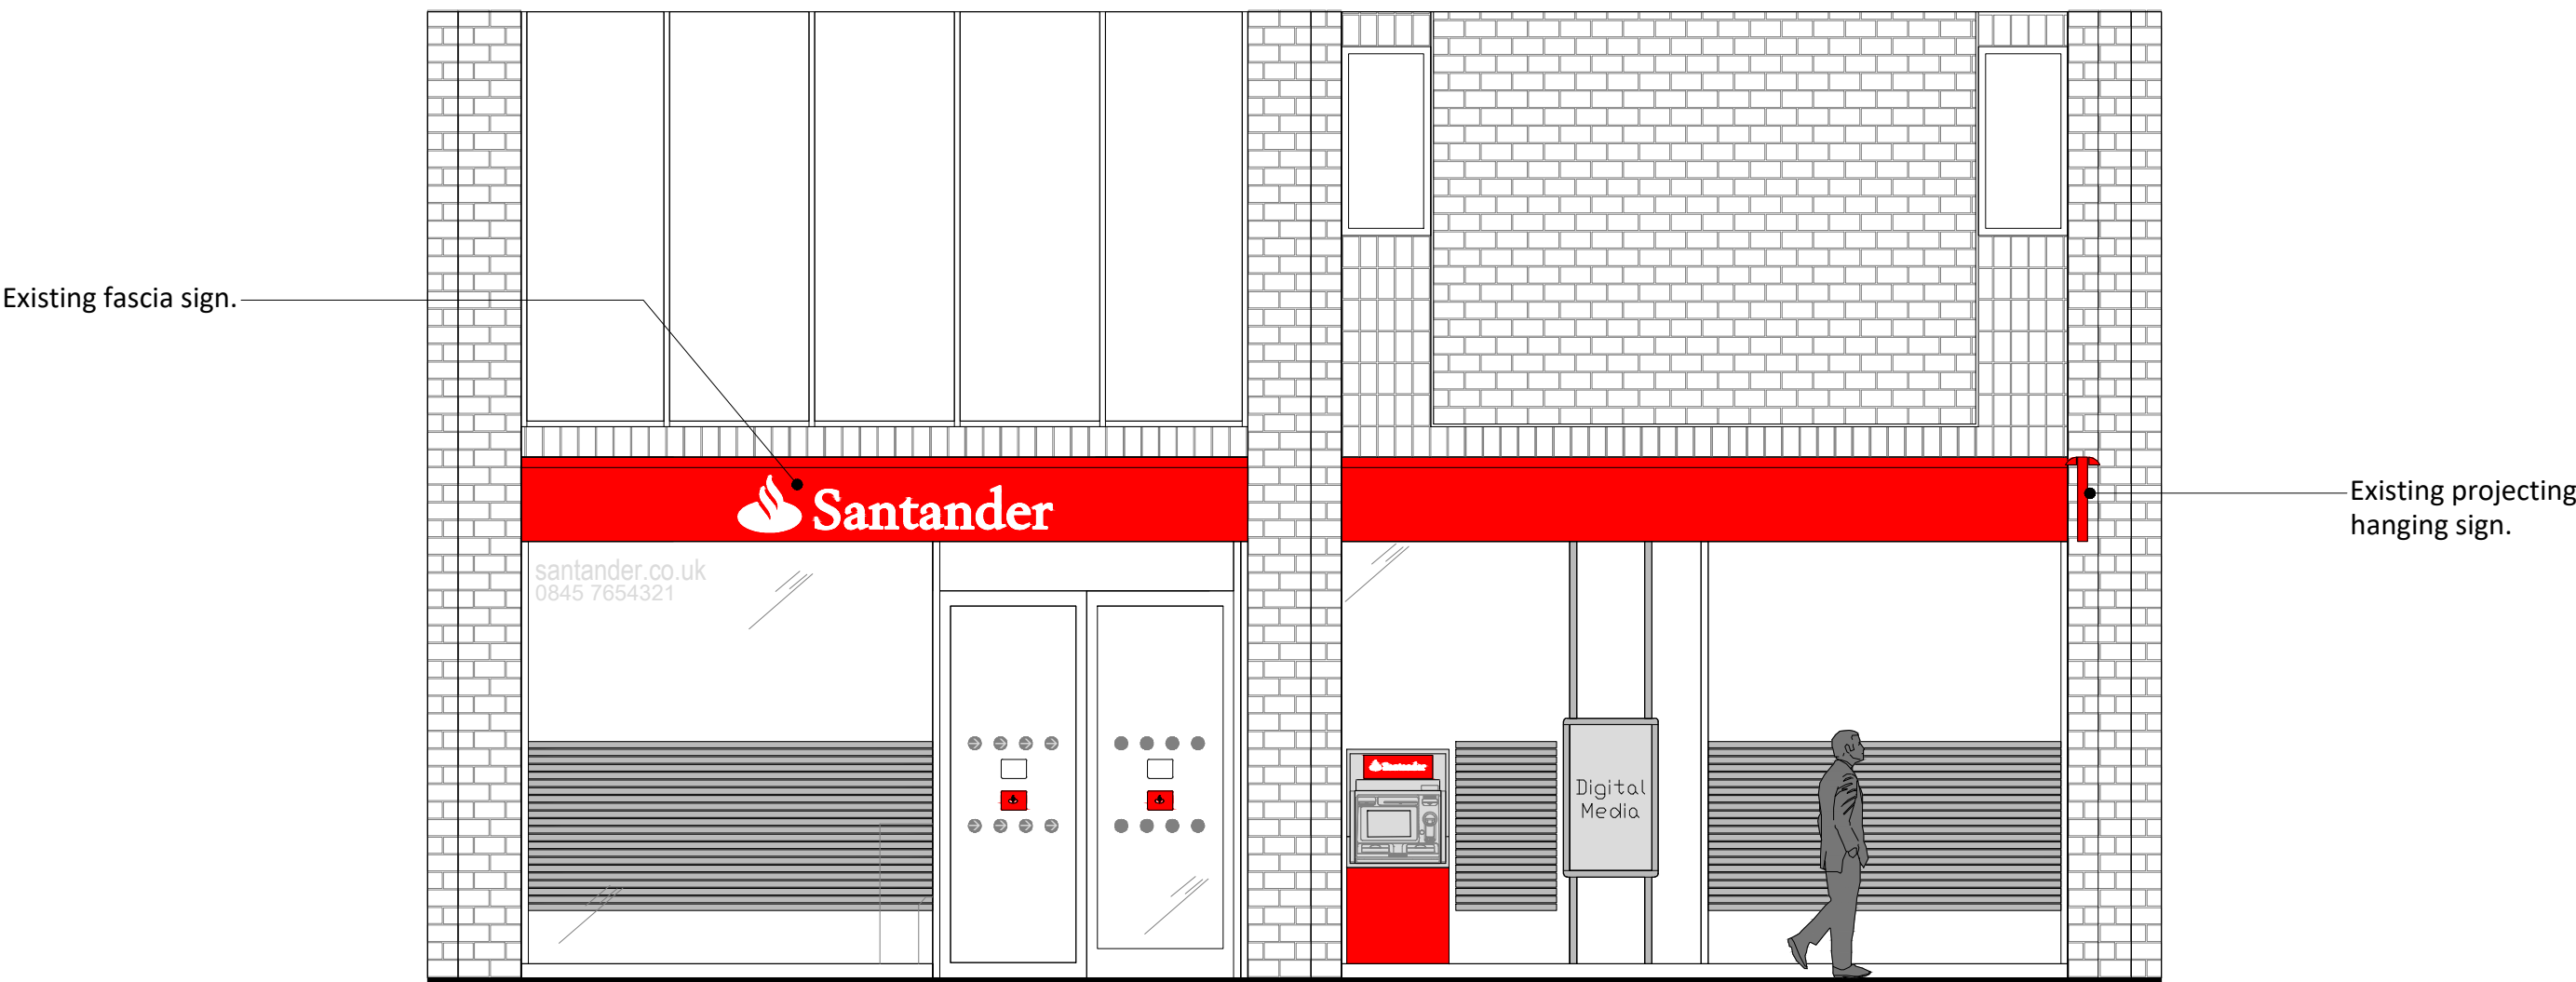

EXISTING FRONT ELEVATION
1:50 @ A1, 1:100 @ A3

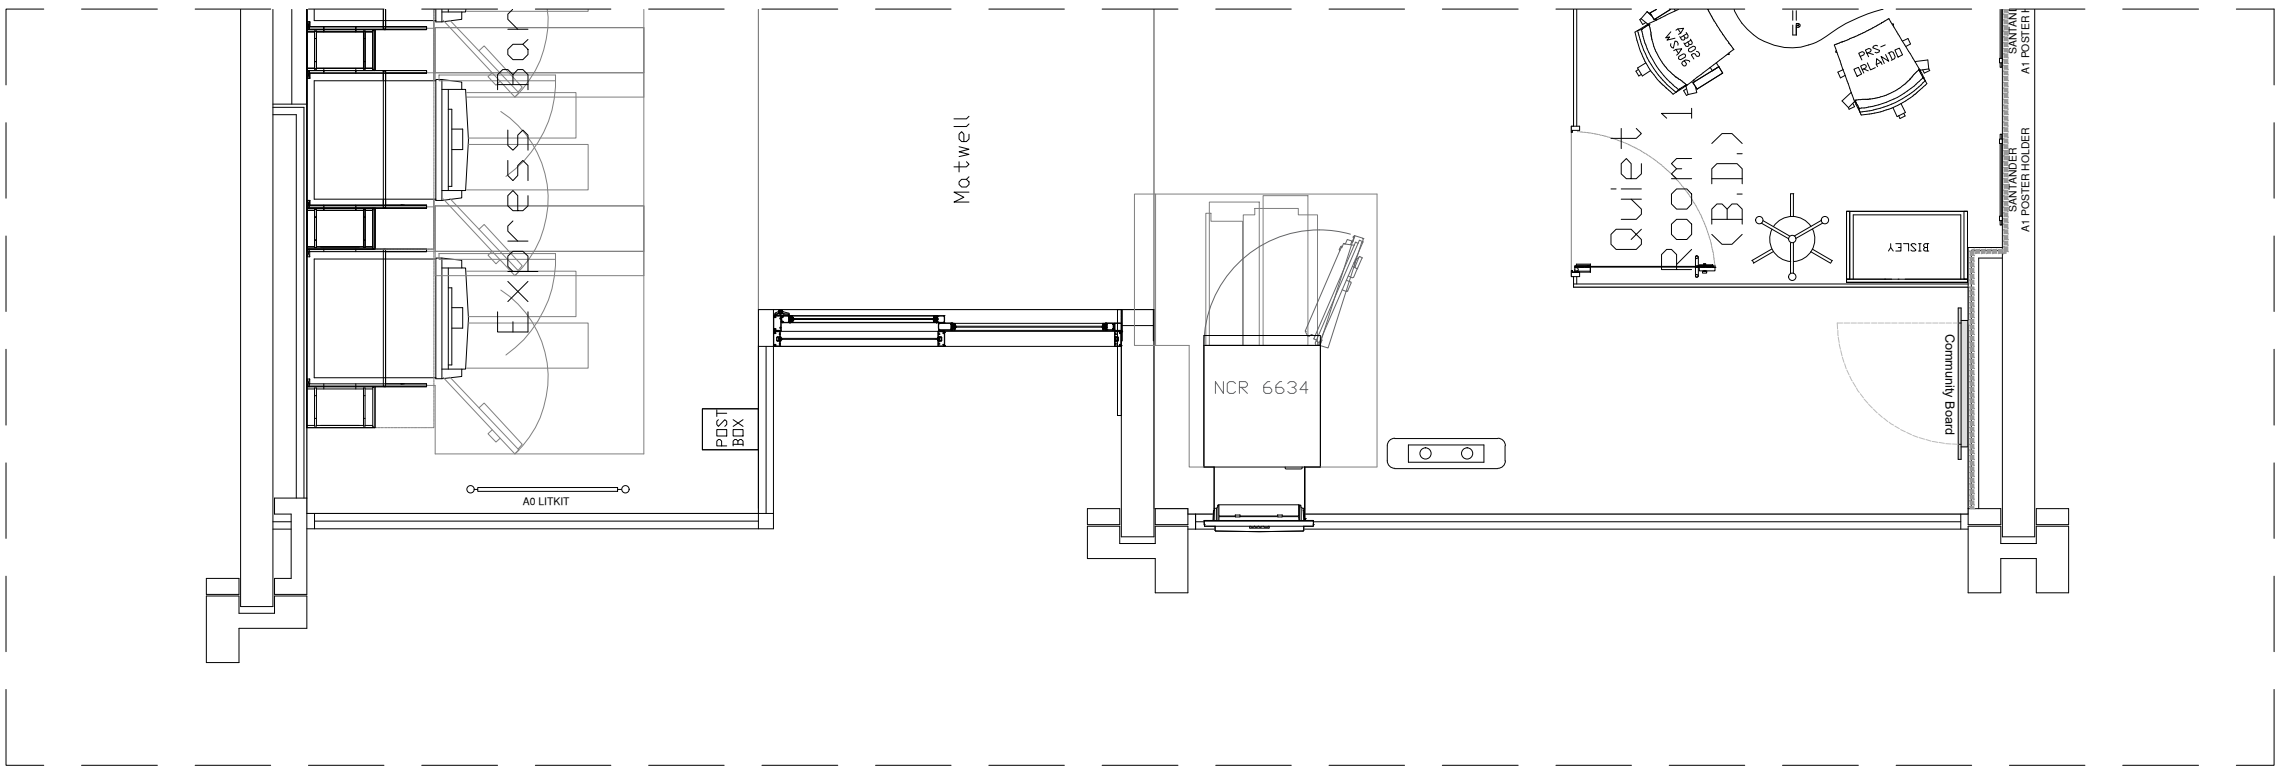

EXISTING SHOPFRONT PLAN
1:50 @ A1, 1:100 @ A3

Notes.
This Drawing is the copyright and property of Santander UK PLC. It must not be copied or published without written consent.

Do not scale from this drawing.

Rev	Description	Date	By

PLANNING

Client **Santander**

Project
Bury
3 Union Street,
Bury, Lancashire, BL9 0NY

Title
Existing Front Elevation

Scale
1:50 @ A1 & 1:100 @ A3

Drn BG	App
Date 08/05/2026	Date
Client drawing number BuryUS-0319-FR-EL-EX-PL	rev. -