



EXTERIOR WORKS:
Replace high energy external lights with low energy alternatives.
Install new signage.
Query: does striped manifestation to shopfront glazing need to be replaced with frosted?

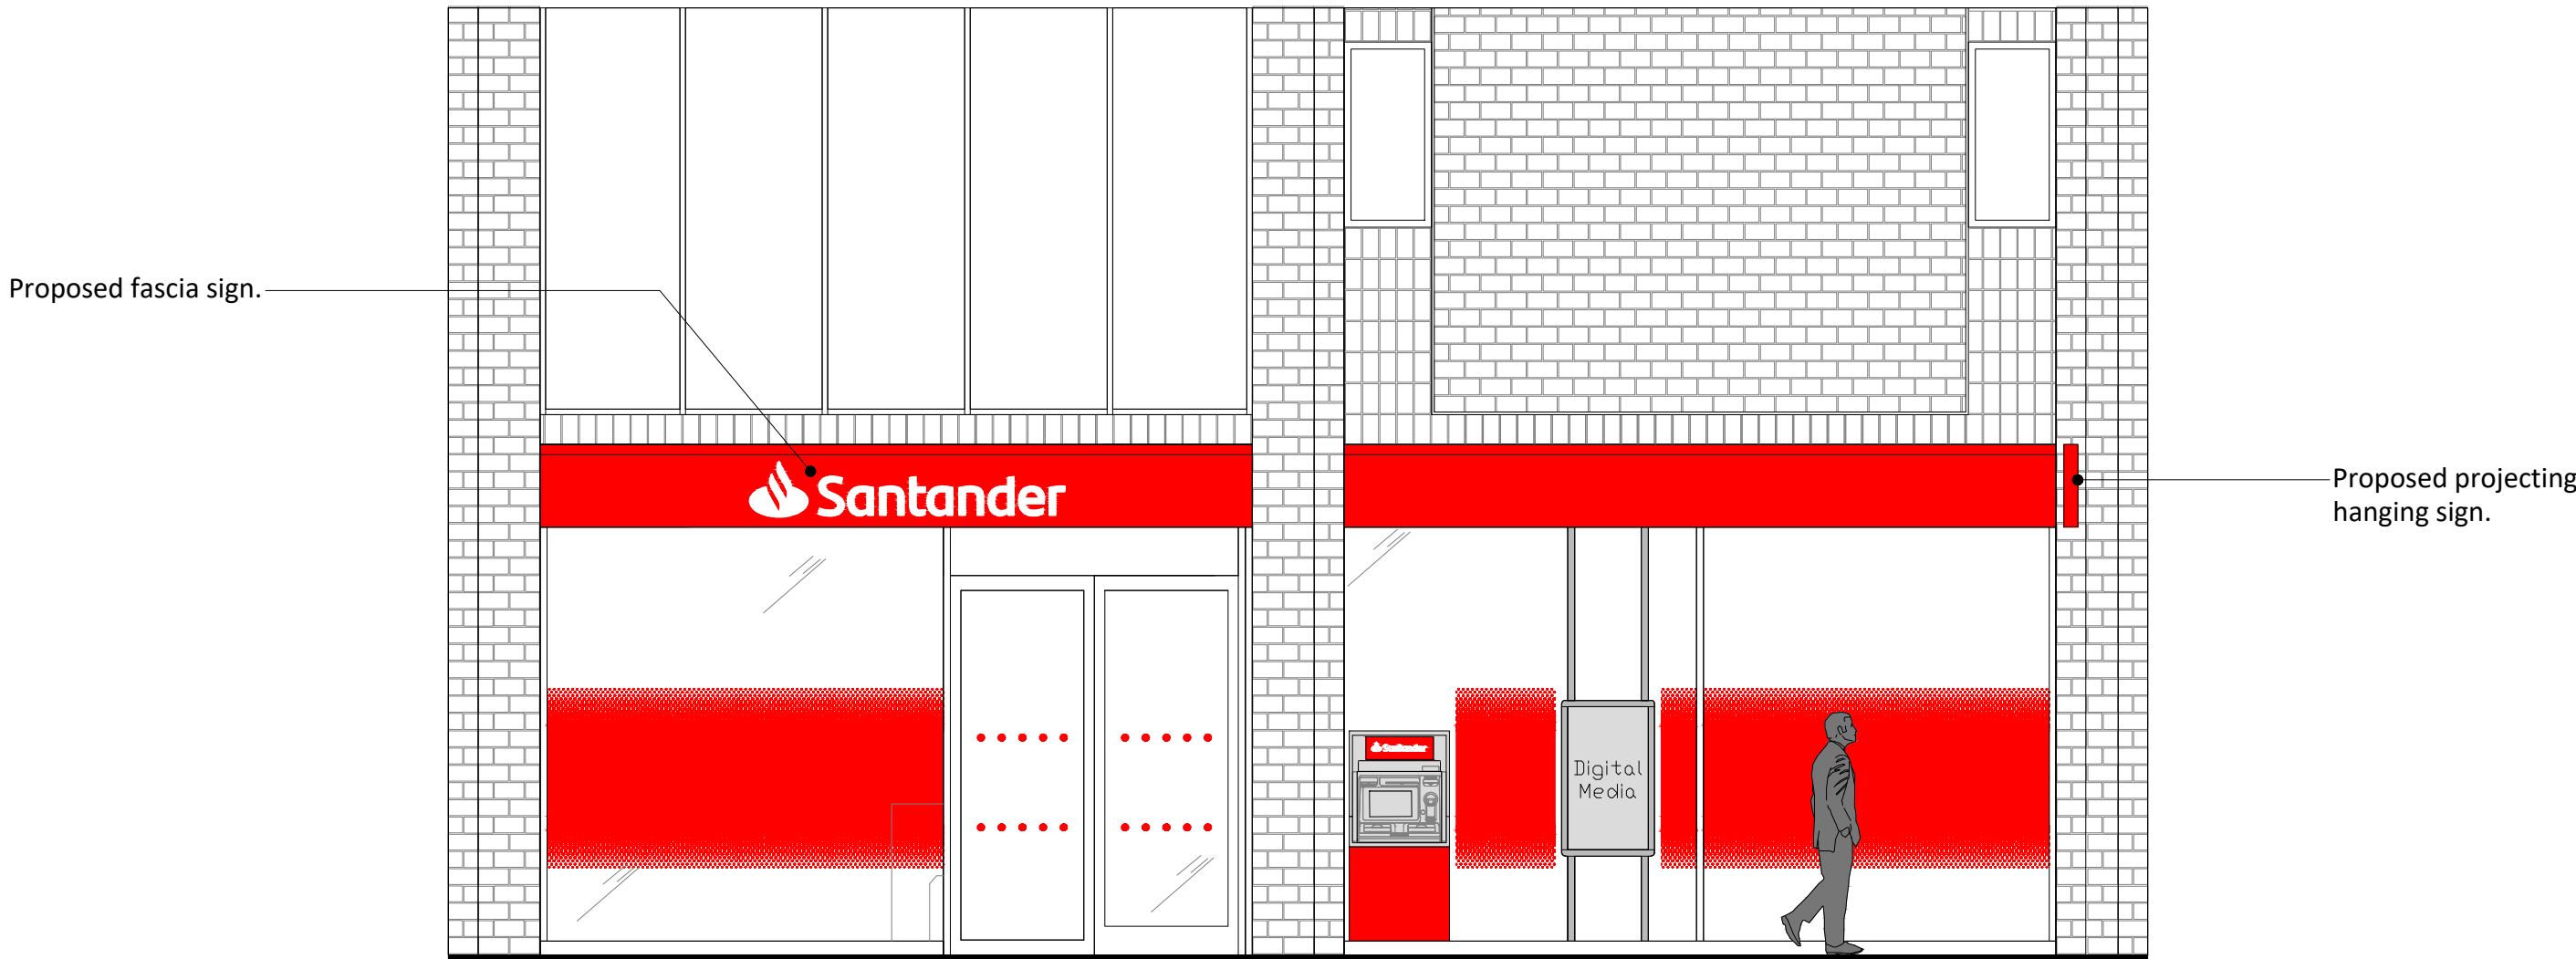

PROPOSED FRONT ELEVATION
1:50 @ A1, 1:100 @ A3

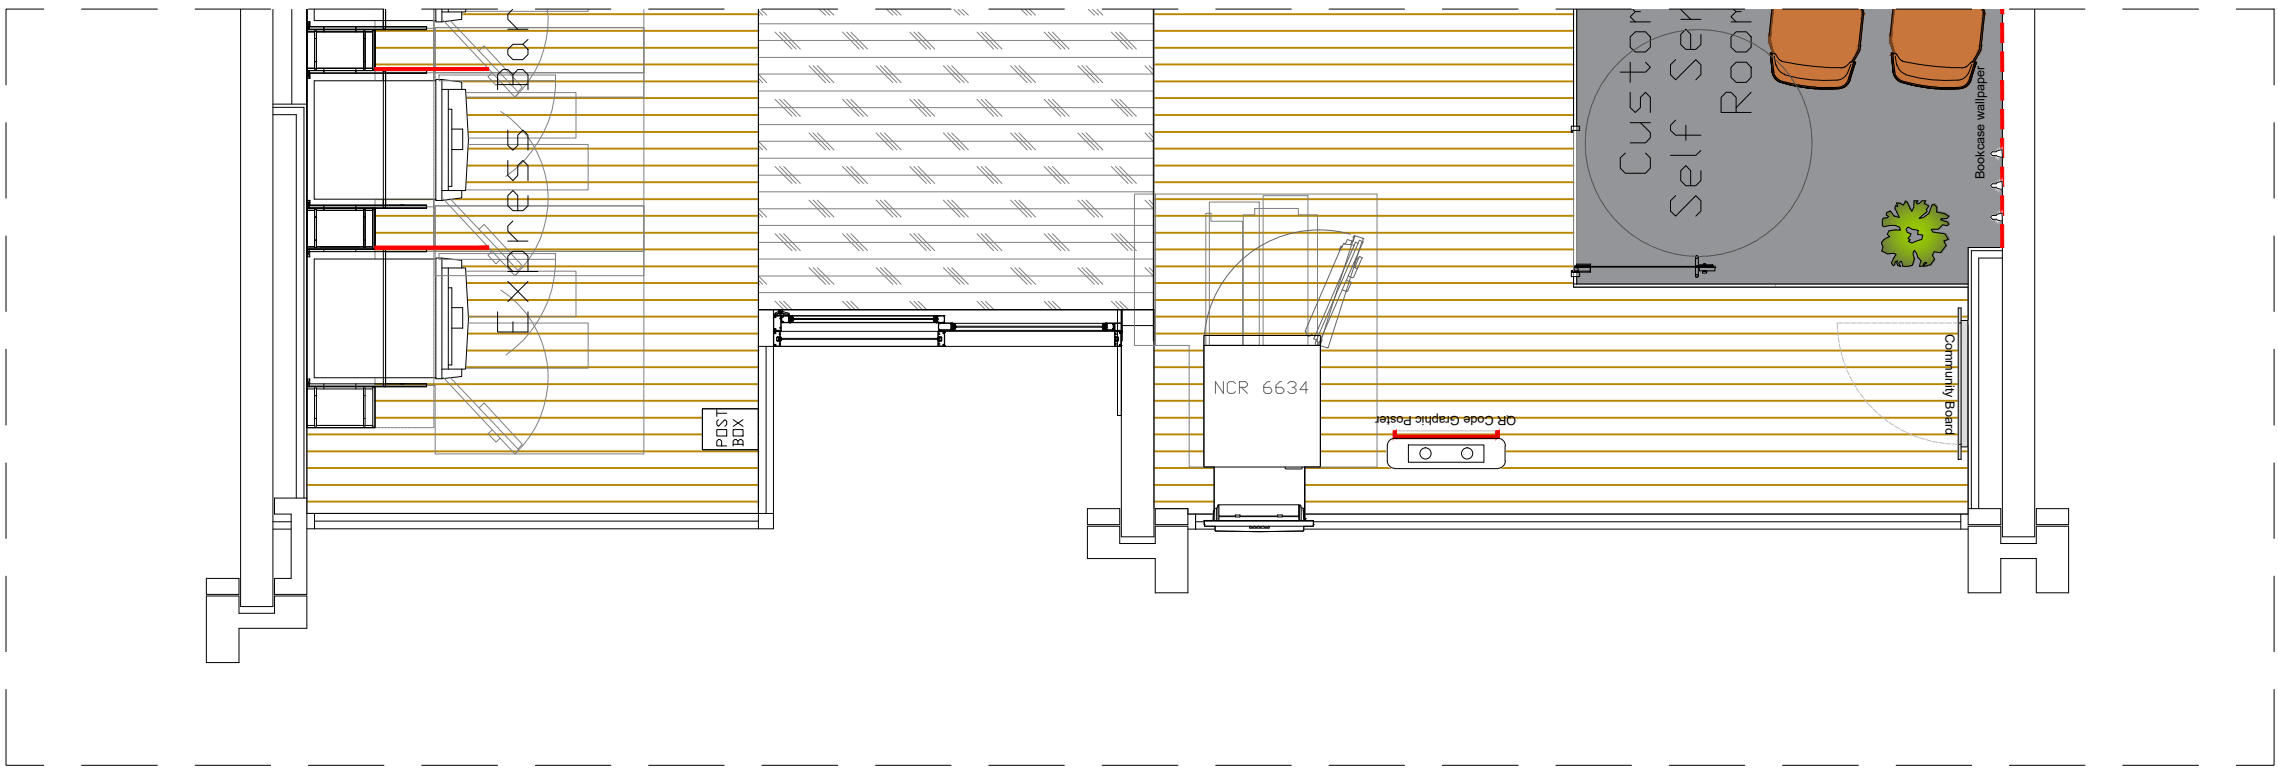

PROPOSED SHOPFRONT PLAN
1:50 @ A1, 1:100 @ A3



Notes.
This Drawing is the copyright and property of Santander UK PLC. It must not be copied or published without written consent.

Do not scale from this drawing.

Rev	Description	Date	By

PLANNING

Client **Santander**

Project
Bury
3 Union Street,
Bury, Lancashire, BL9 0NY

Title
Proposed Front Elevation

Scale
1:50 @ A1 & 1:100 @ A3

Drn BG	App
Date 08/05/2026	Date

Client drawing number BuryUS-0319-FR-EL-PR-PL	rev. -
--	-----------

