



Rev	Revision Description	Date	By
A	Partition moved and door to double around kitchen (left)	02.06.25	AWG
B	Doors added and removed, Serving hatch added	13.06.25	MFR
C	Removed lobby	27.08.25	CR

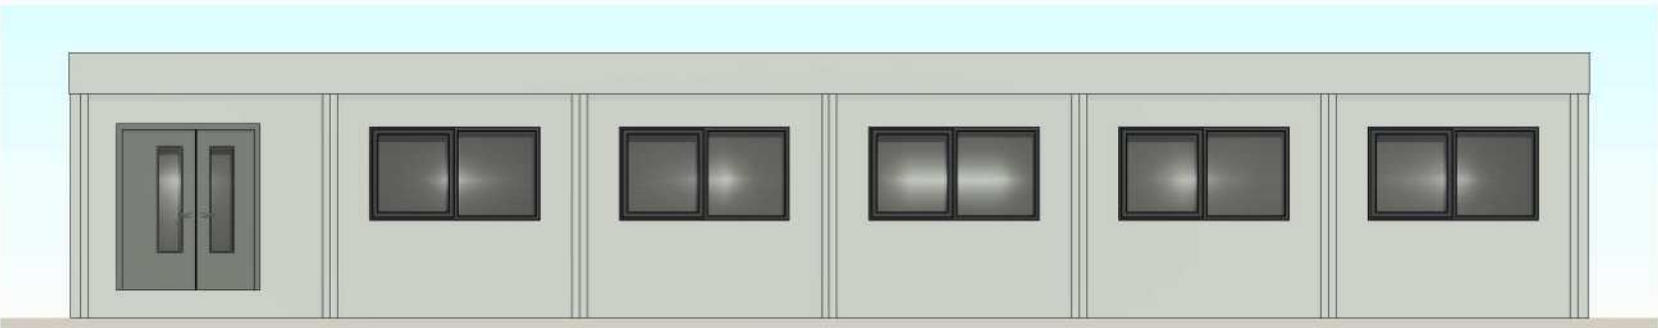


2 North Elevation

1 : 100

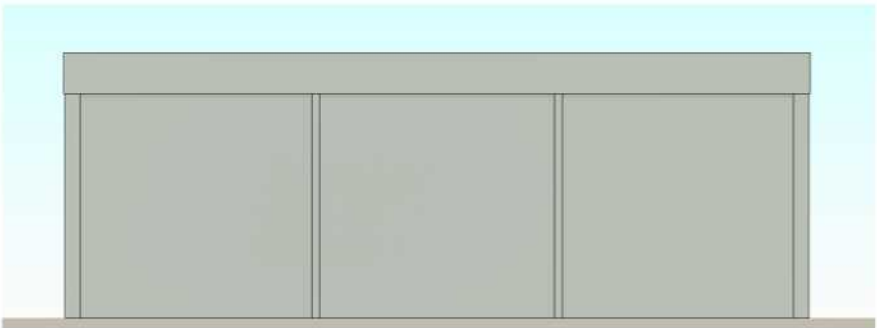


4 East Elevation

1 : 100

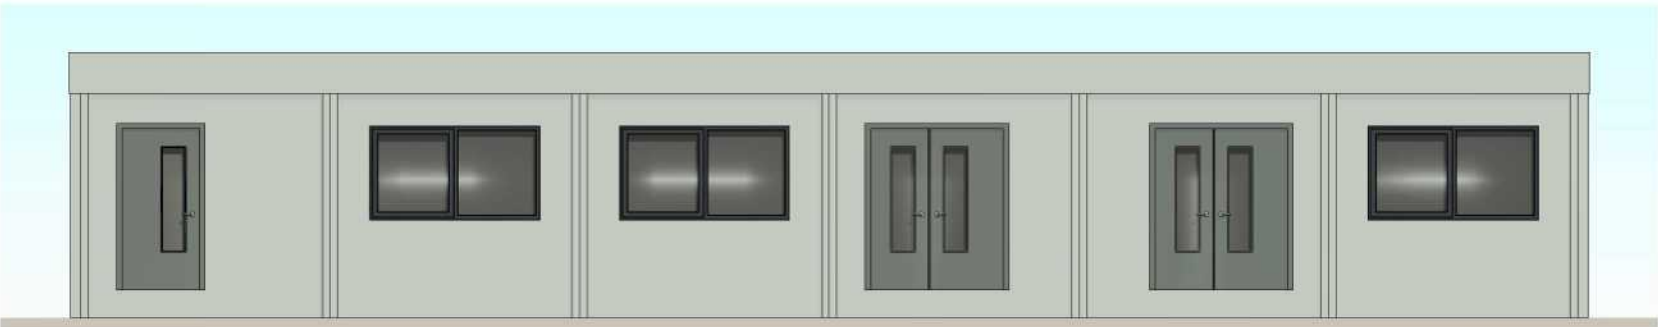

3 South Elevation

1 : 100

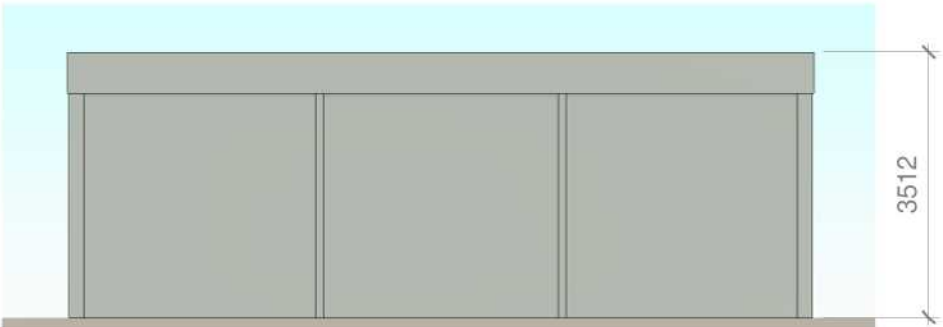


5 West Elevation

1 : 100



GRAPHIC SCALE: 1:100

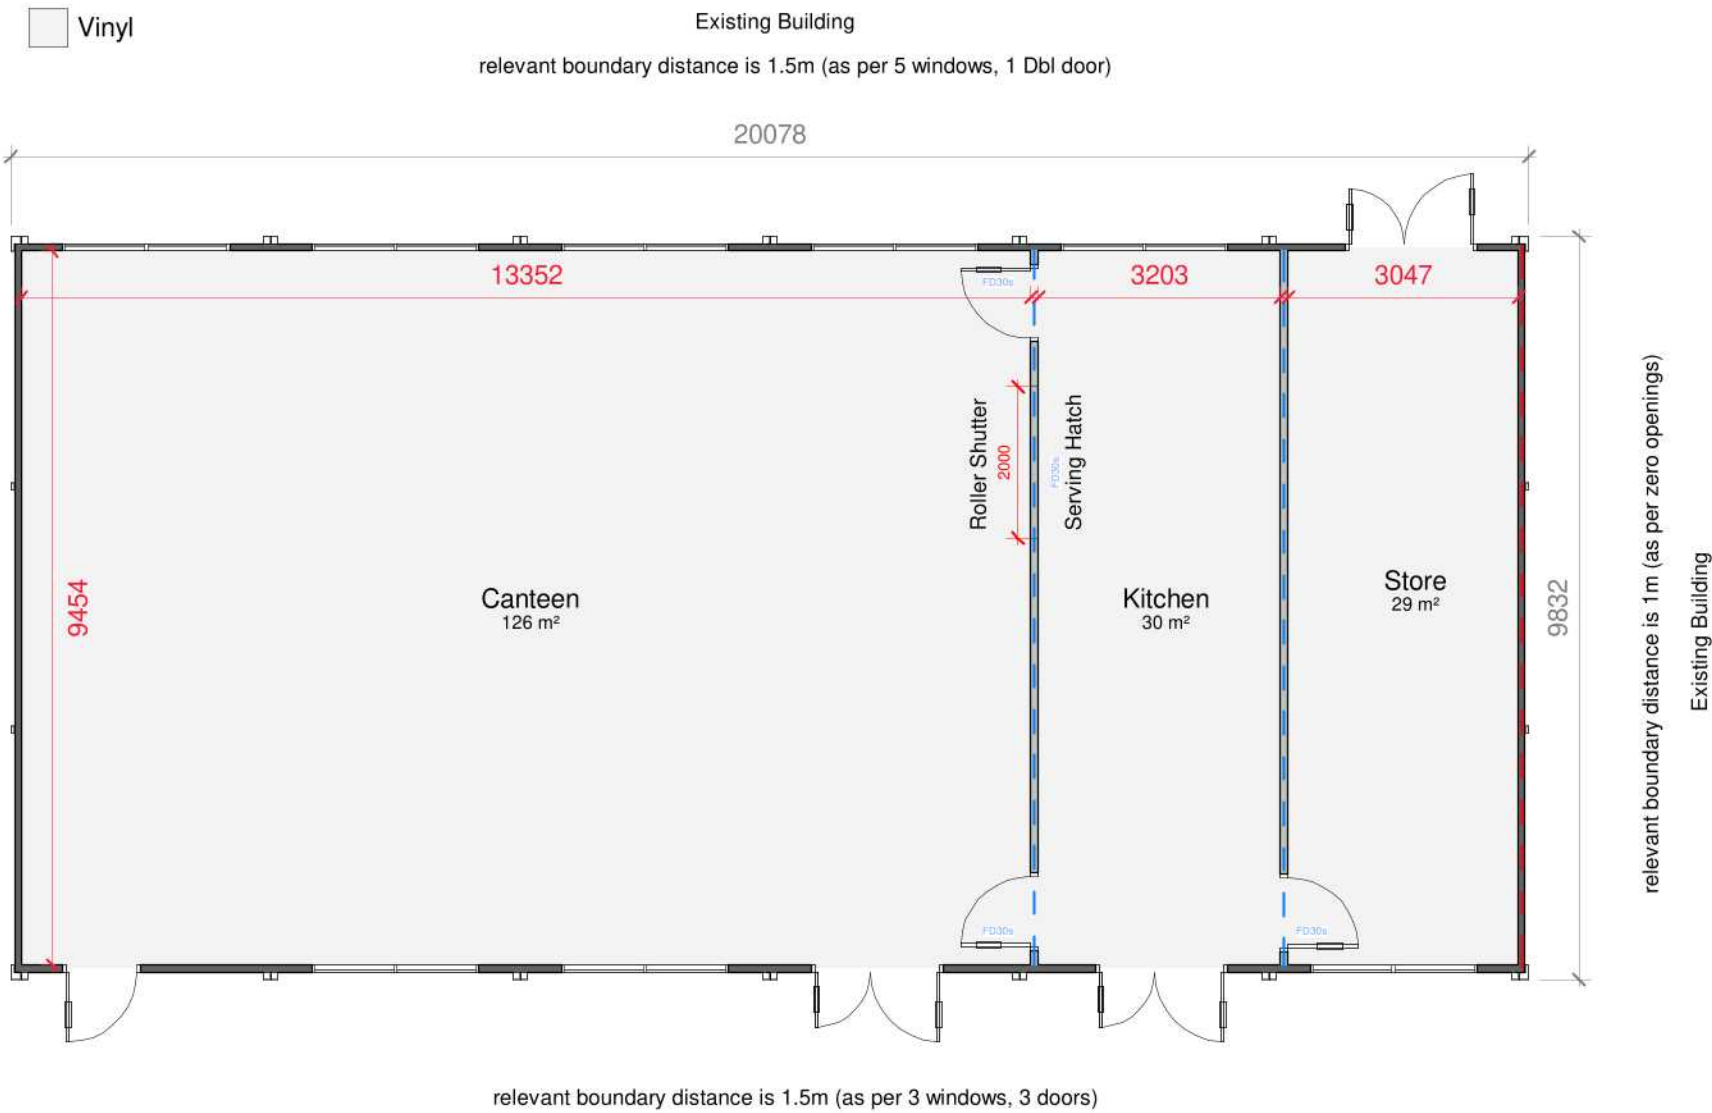

1 Proposed Layout

1 : 100



Example Visuals



Total Floor Area - 187m²

Standard floor loading is 3kN/m². Any loading imposed on a floor that is greater than 3kN/m² may require strengthening. Please contact your hire centre if you expect to exceed 3kN/m².

Any fire strategy shown on this drawing is subject to Fire Officer and Building Control approval

Please note that this and any accompanying drawing(s) are for illustrative purposes only and as such, the building shown may vary from the actual finished building on site.

The position of windows, external doors and electrical fixtures (if shown) are dependent on stock availability at time of order.

EXTERNAL COLOUR SCHEME | Ultima

Walls - Goosewing Grey - nearest BS ref 10 A 05
Vertical wall trim - Goosewing Grey - nearest BS ref 10 A 05
Bottom wall trims - White - nearest BS ref 00 E 55
Long wall fascias (covering wall) - Goosewing Grey - nearest BS ref 10 A 05
Long wall fascia (covering beam) - White - nearest BS ref 00 E 55
Short wall composite fascia - Goosewing Grey - nearest BS ref 10 A 05
Roof - White - nearest BS ref 00 E 55
External Skirt - Goosewing Grey - nearest BS ref 10 A 05
Columns, external corners - Grey - BS 4800 00 A 05
Columns, intermediate - Grey - BS 4800 00 A 05
Windows - Blue Grey - nearest BS 4800 18 B 29
Doors (insulated door) - Slate grey - nearest BS 18 B 25

Internal Portakabin Note
For connection details please see drawing DQ0539



Portakabin

Portakabin Limited New Lane Huntingdon
York YO32 9PT United Kingdom
+44 (0)1904 611655
portakabin.co.uk

Client:	Fragrance Oils International Ltd		
Project:	Canteen With Storage		
Title:	Proposed Layout - 6 x UK093 Ultima Modular Building		
Scale @ A2:	Date:	Drawn By:	
1 : 100	23.5.2025	MFR	
Project Number:	Rev:		
HD/14327/01		C	

- 99mm Single Skin Partition
- 124mm Double Skin Partition
- Indicates where 30 min fire rating to be maintained
- Indicates where 60 min fire rating to be maintained