




Overall Site Plan
Scale 1:1250

Notes:
This drawing is the copyright Paddock Johnson Partnership Limited and may not be used without their prior written consent.
Written dimensions to be taken in preference to scaled dimensions.
Due to the inaccuracies of scanning, scanned images should not be scaled.
REV: DATE: DESCRIPTION: BY:

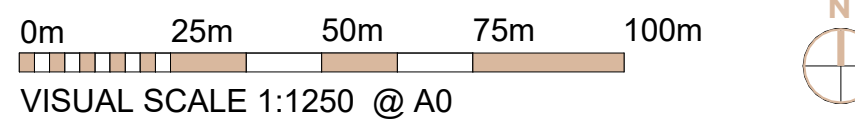

© Crown copyright and database rights 2020 OS 1000060149

CLIENT:
Westshield Ltd.

PROJECT:
Proposed Residential Development
and Golf Club
Stand Golf Club, Whitefield, M45 7NL

DRAWING NUMBER:
23036-PJA-00-ZZ-DR-A-1201

DRAWING TITLE:
Overall Existing Site Plan

STATUS:
PLANNING

SCALE: 1:1250@A0 DATE: 11.12.25 BY: CT CHECKED: SH

Studio 2, The Lyceum,
Bath Street, Port Sunlight,
Merseyside CH62 4UJ
050 461 1234
admin@paddockjohnson.com
www.paddockjohnson.com
Paddock Johnson Partnership
Limited, Registered in England
and Wales, No. 06694275

**PADDOCK
JOHNSON**