




Overall Site Plan
Scale: 1:1250

Notes:

REV.	DATE	DESCRIPTION	BY:
A	06.03.24	Detail added to clubhouse proposal	OM
B	03.07.24	Revised following client comments	CT
C	20.11.25	Status updated to planning	CT
D	11.02.25	Revised following comments from LPA	CT

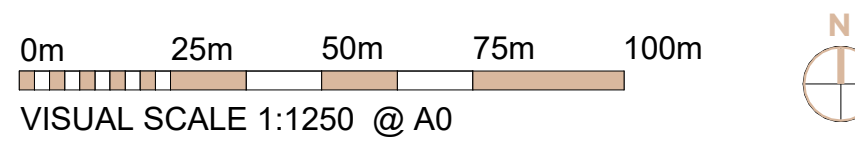

© Crown copyright and database rights 2020 OS 1000060149

CLIENT:
Westfield Ltd.

PROJECT:
Proposed Residential Development
and Golf Club
Stand Golf Club, Whitefield, M45 7NL

DRAWING NUMBER:
23036-PJA-00-ZZ-DR-A-1200-C

DRAWING TITLE:
Overall Proposed Site Plan

STATUS:
PLANNING

SCALE: 1:1250@A0 DATE: 27.02.24 BY: OM CHECKED: EG

Studio 2, The Lyceum,
Bath Street, Port Sunlight,
Merseyside, CH62 4JZ
0151 464 1234
admin@paddockjohnson.com
www.paddockjohnson.com
Paddock Johnson Partnership
Limited, Registered in England
and Wales, No. 06684275

**PADDOCK
JOHNSON**