


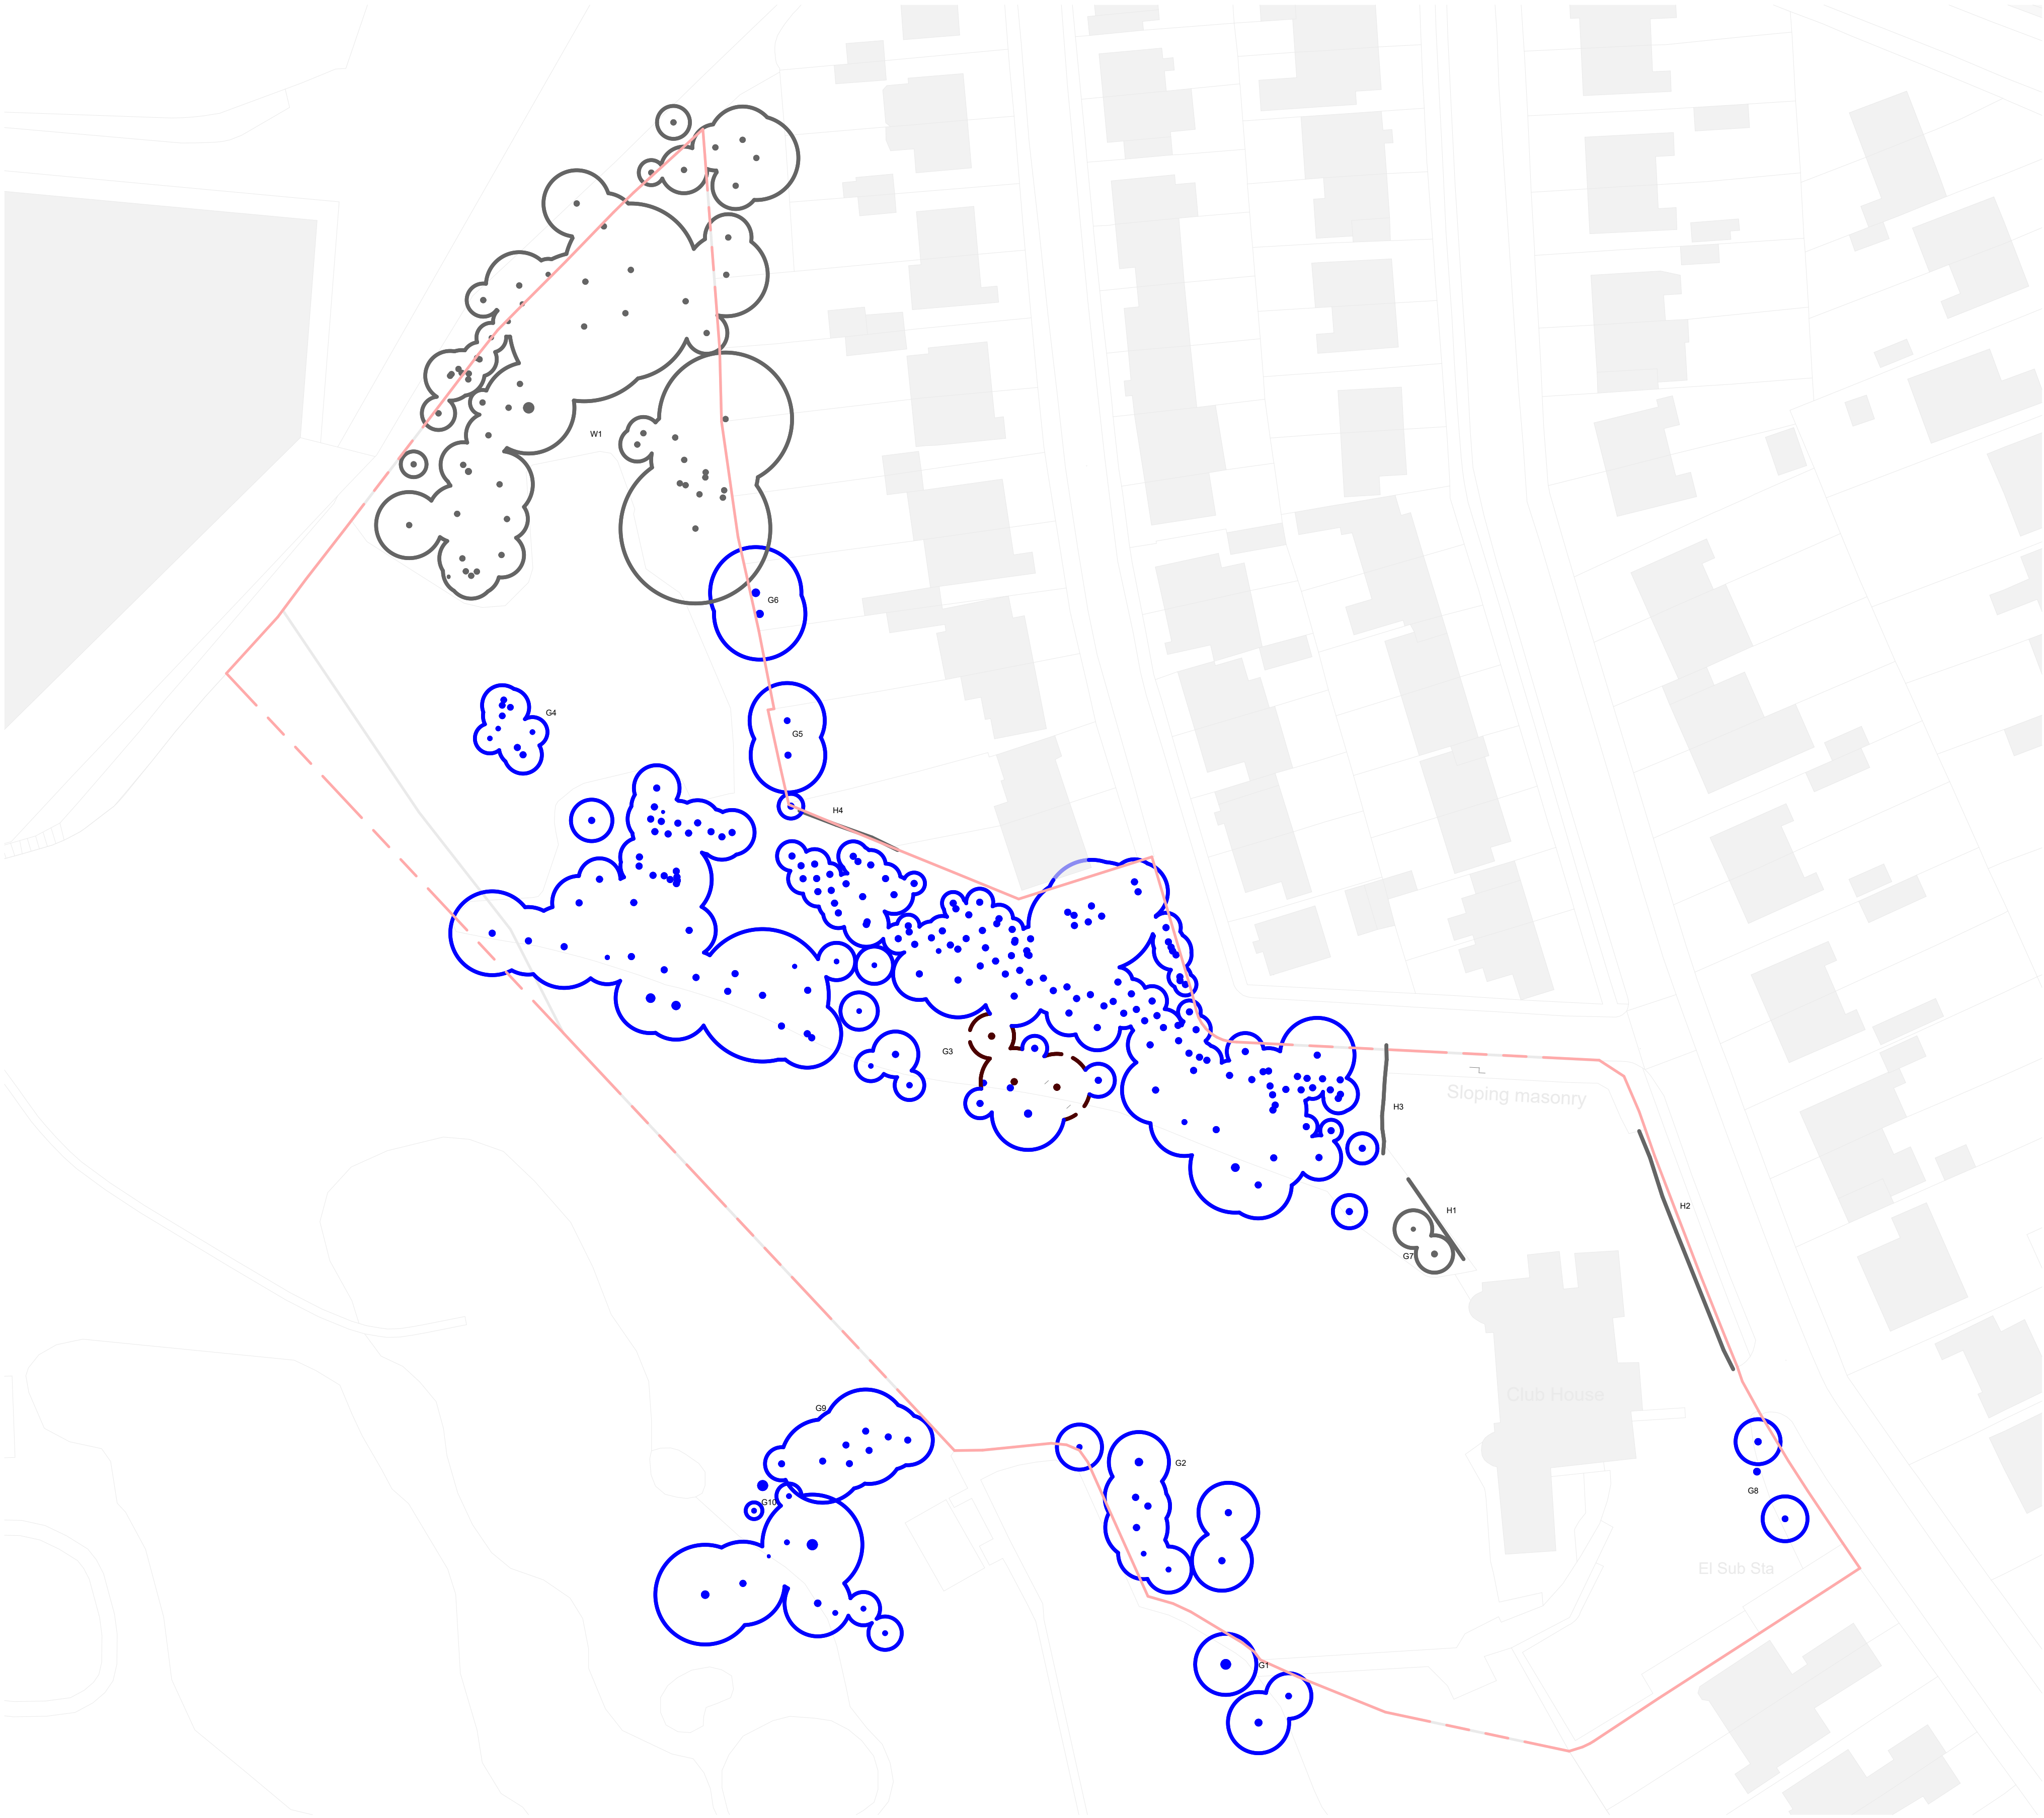

Refer to arboriculturalist information for foliage references.

CLIENT:
Westshield Ltd.

PROJECT:
Proposed Residential Development
Ashbourne Grove, Stand Golf Club,
Whitefield, M45 7NL

DRAWING NUMBER:
23036-PJA-01-ZZ-DR-A-1000-A

DRAWING TITLE:
Existing Site Plan - Site A

STATUS:

PLANNING

SCALE:
As indicated@A1

DATE:
21.11.25

BY:
EG

CHECKED:
EG

PADDOCK
JOHNSON

Studio 2, The Lyceum,
Bath Street, Port Sunlight,
Merseyside, CH62 4UJ
0151 643 1234
admin@paddockjohnson.com
www.paddockjohnson.com
Paddock Johnson Partnership
Limited. Registered in England
and Wales. No. 06684275